


32A High Lawn Way - 2207.18

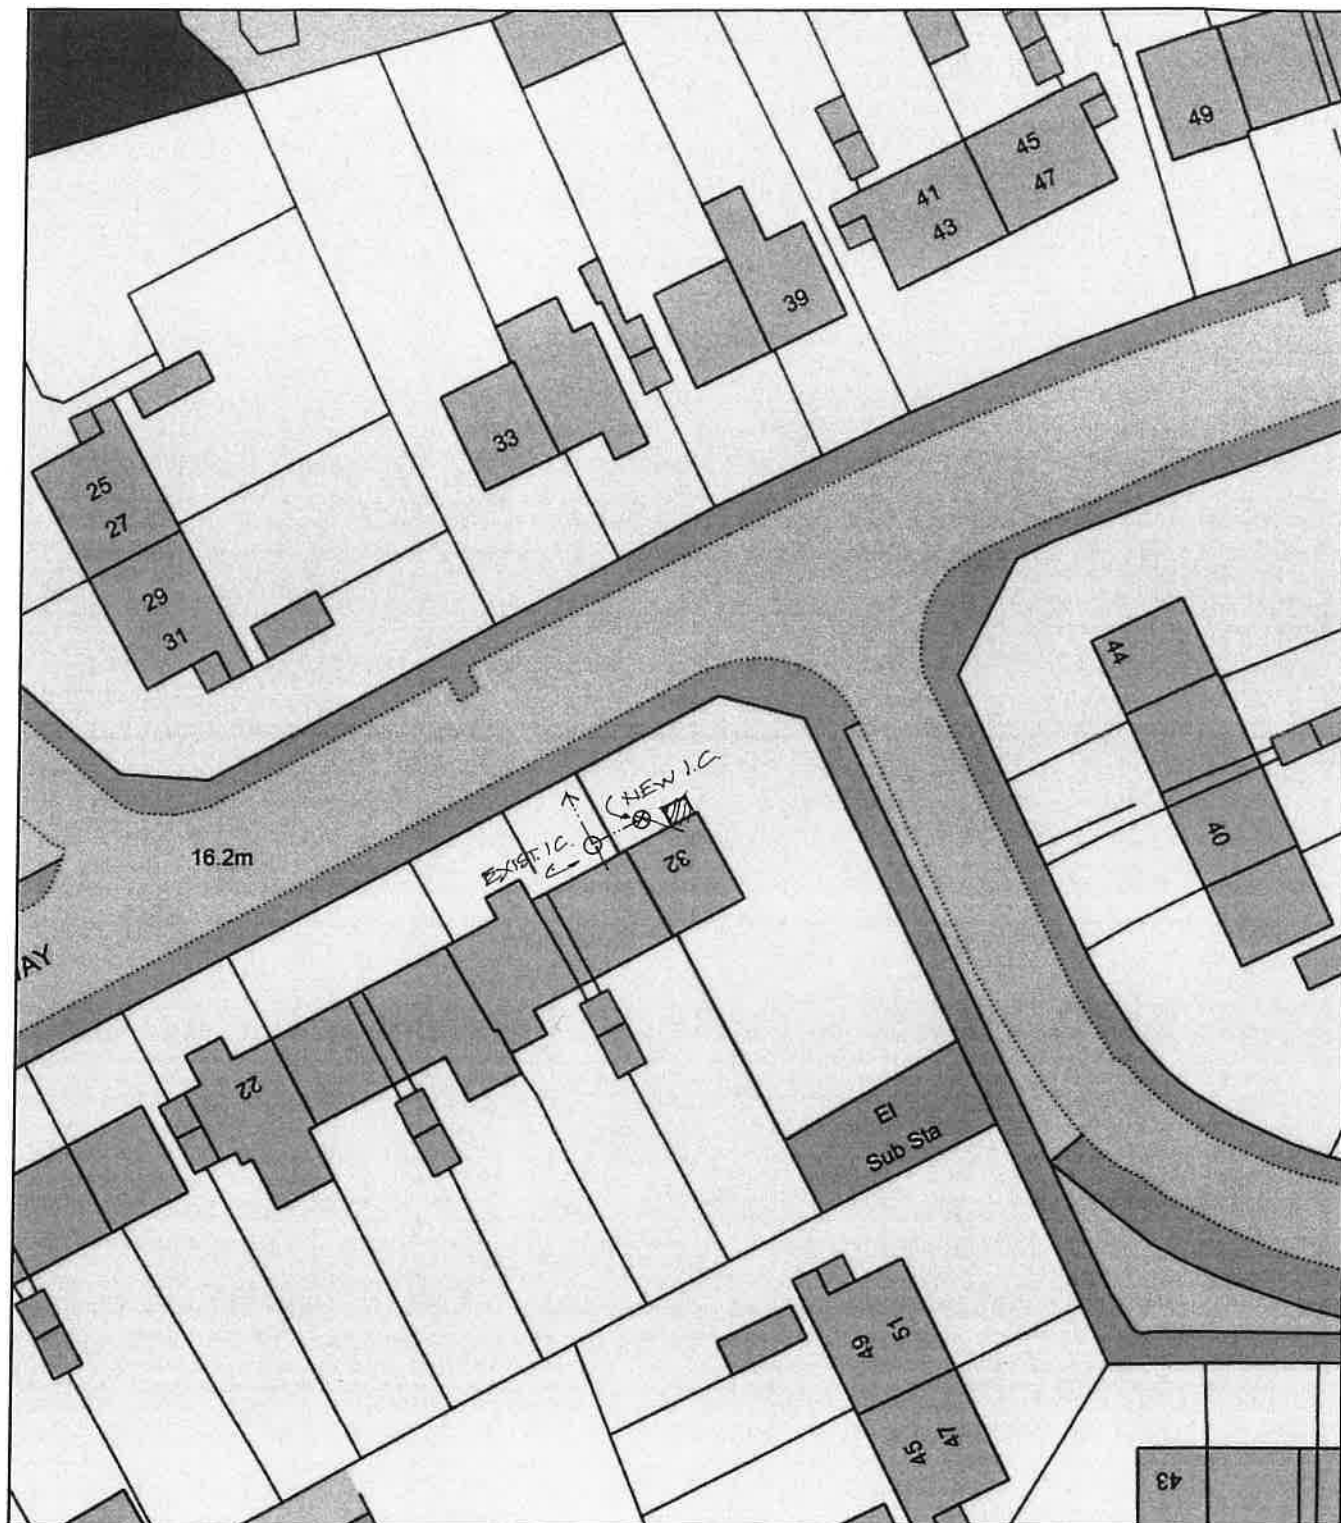

ReQuestaPlan

POUL DRAIN LAYOUT:

Plan Produced for: Mr & Mrs Robinson

Date Produced: 15 Oct 2018

Plan Reference Number: TQRQM18288101824323

Scale: 1:500 @ A4