
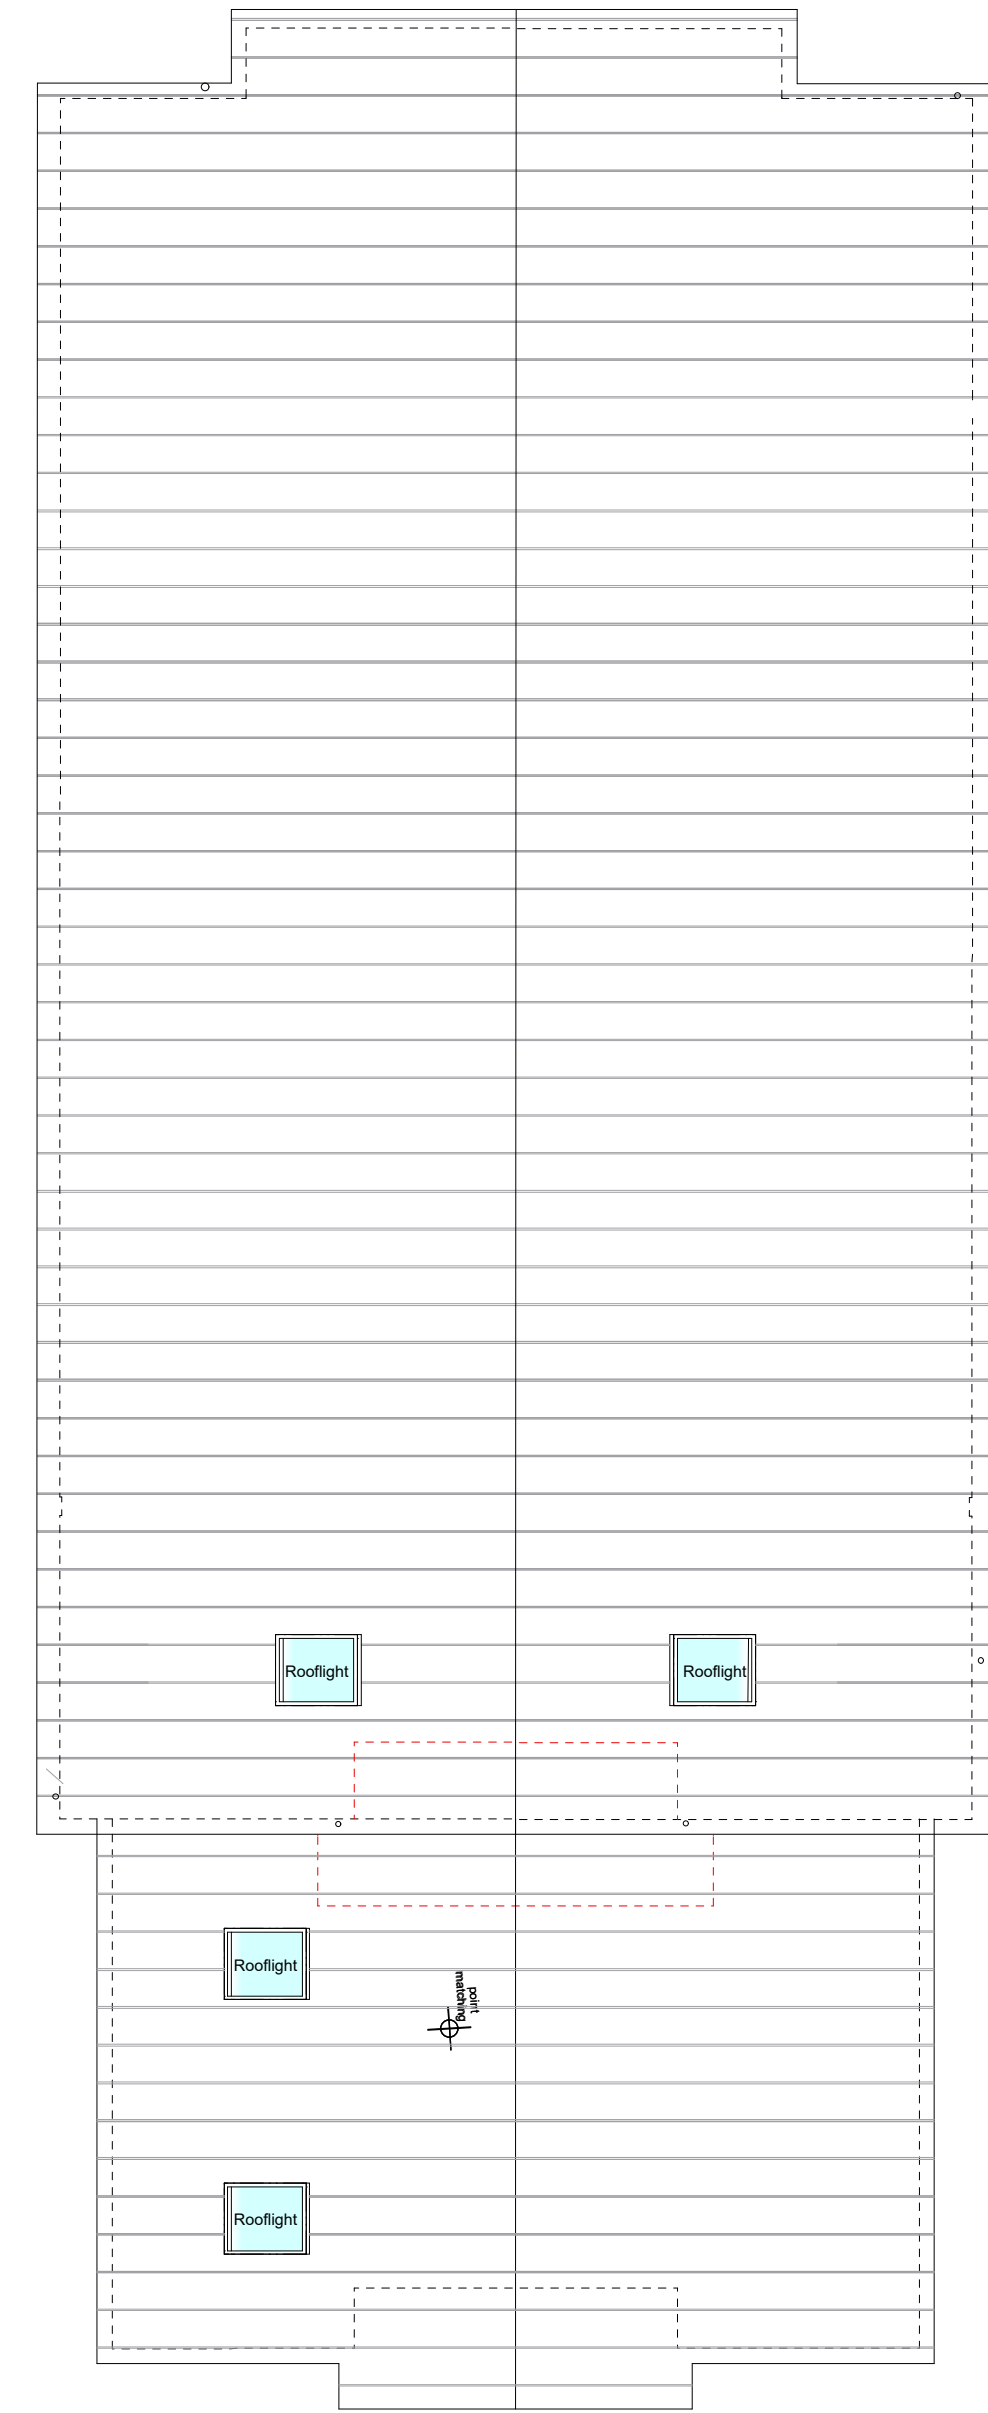
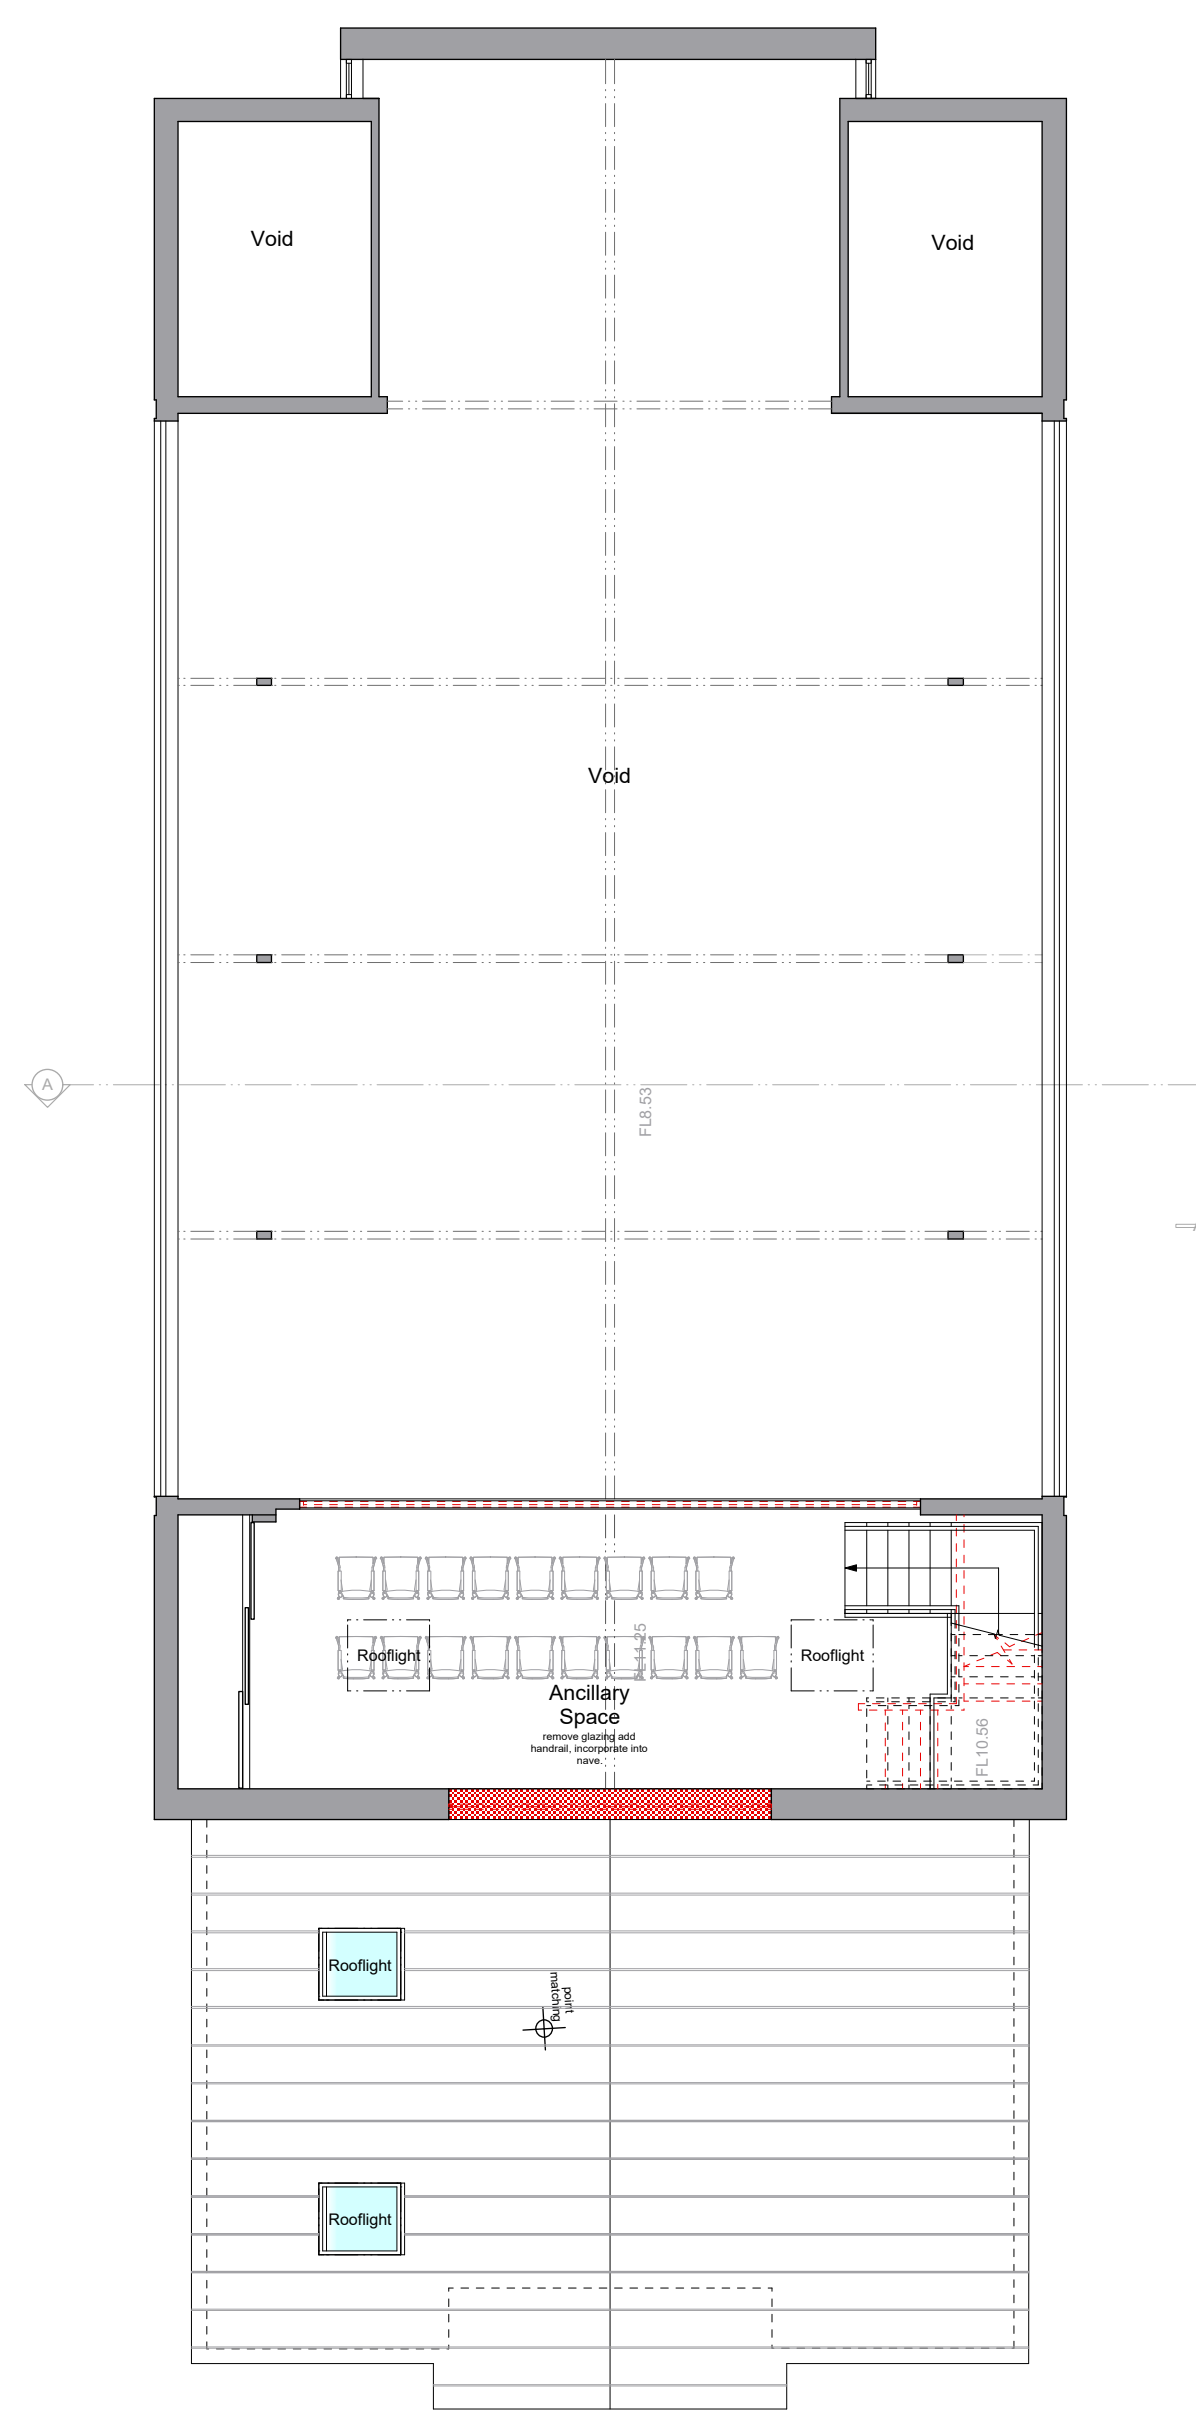


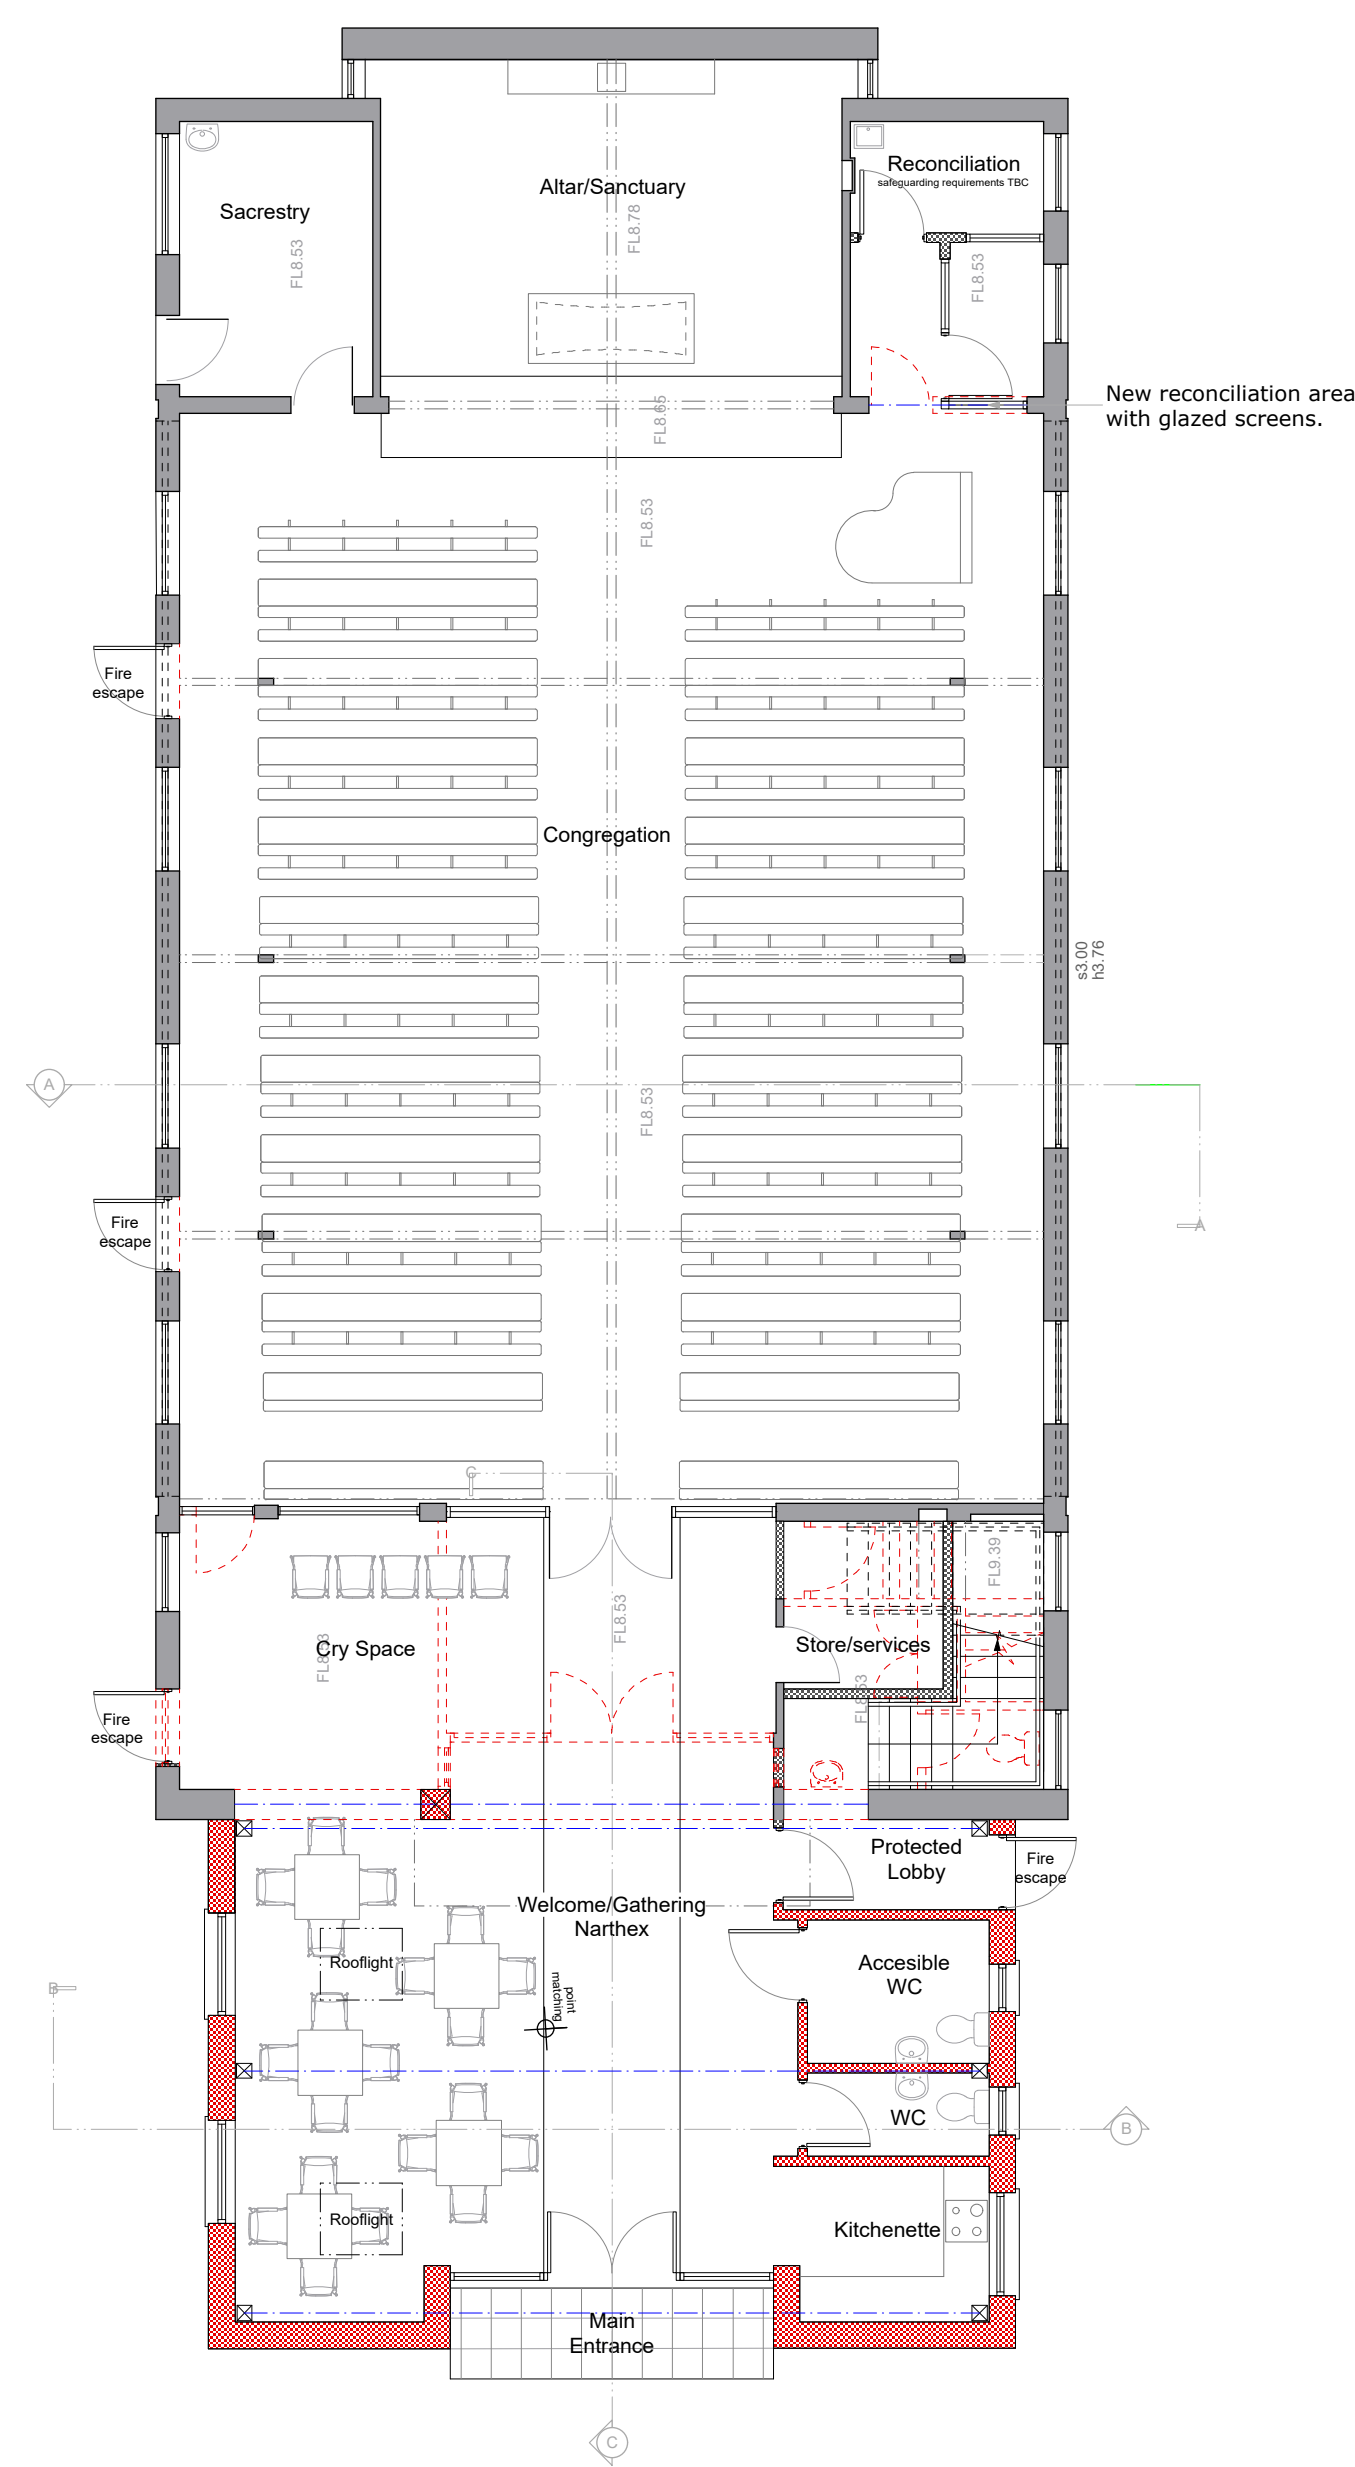

Notes
Use only Figured Dimensions
Always check dimensions on site and report any discrepancies to the Architect.
Not for construction unless marked for this purpose.

REVISION	DESCRIPTION	DRAWN BY	DATE
K	Issued for Planning	SWR	29/07/19
J	Issued for CGI	SWR	15/07/19
I	Issued for Pre App	SWR	30/04/19
H	Issued for information/Comment	SWR	20/03/19

SWR ARCHITECT Unit 3, 28 The Spain Petersfield, Hants GU32 3LA T. 07919 523851 E. swr.architect@gmail.com			
TITLE Extension and Internal Alterations St Thomas's Church, 24 New Brighton rd, Emsworth PO10 7PS. Catholic parish of Havant & Emsworth. Portsmouth Diocese			
DRAWING NUMBER	REVISION	STATUS	DATE
1093/105	K	Planning	June 2018
DRAWN BY	SWR		
TITLE	Plans, Proposed		