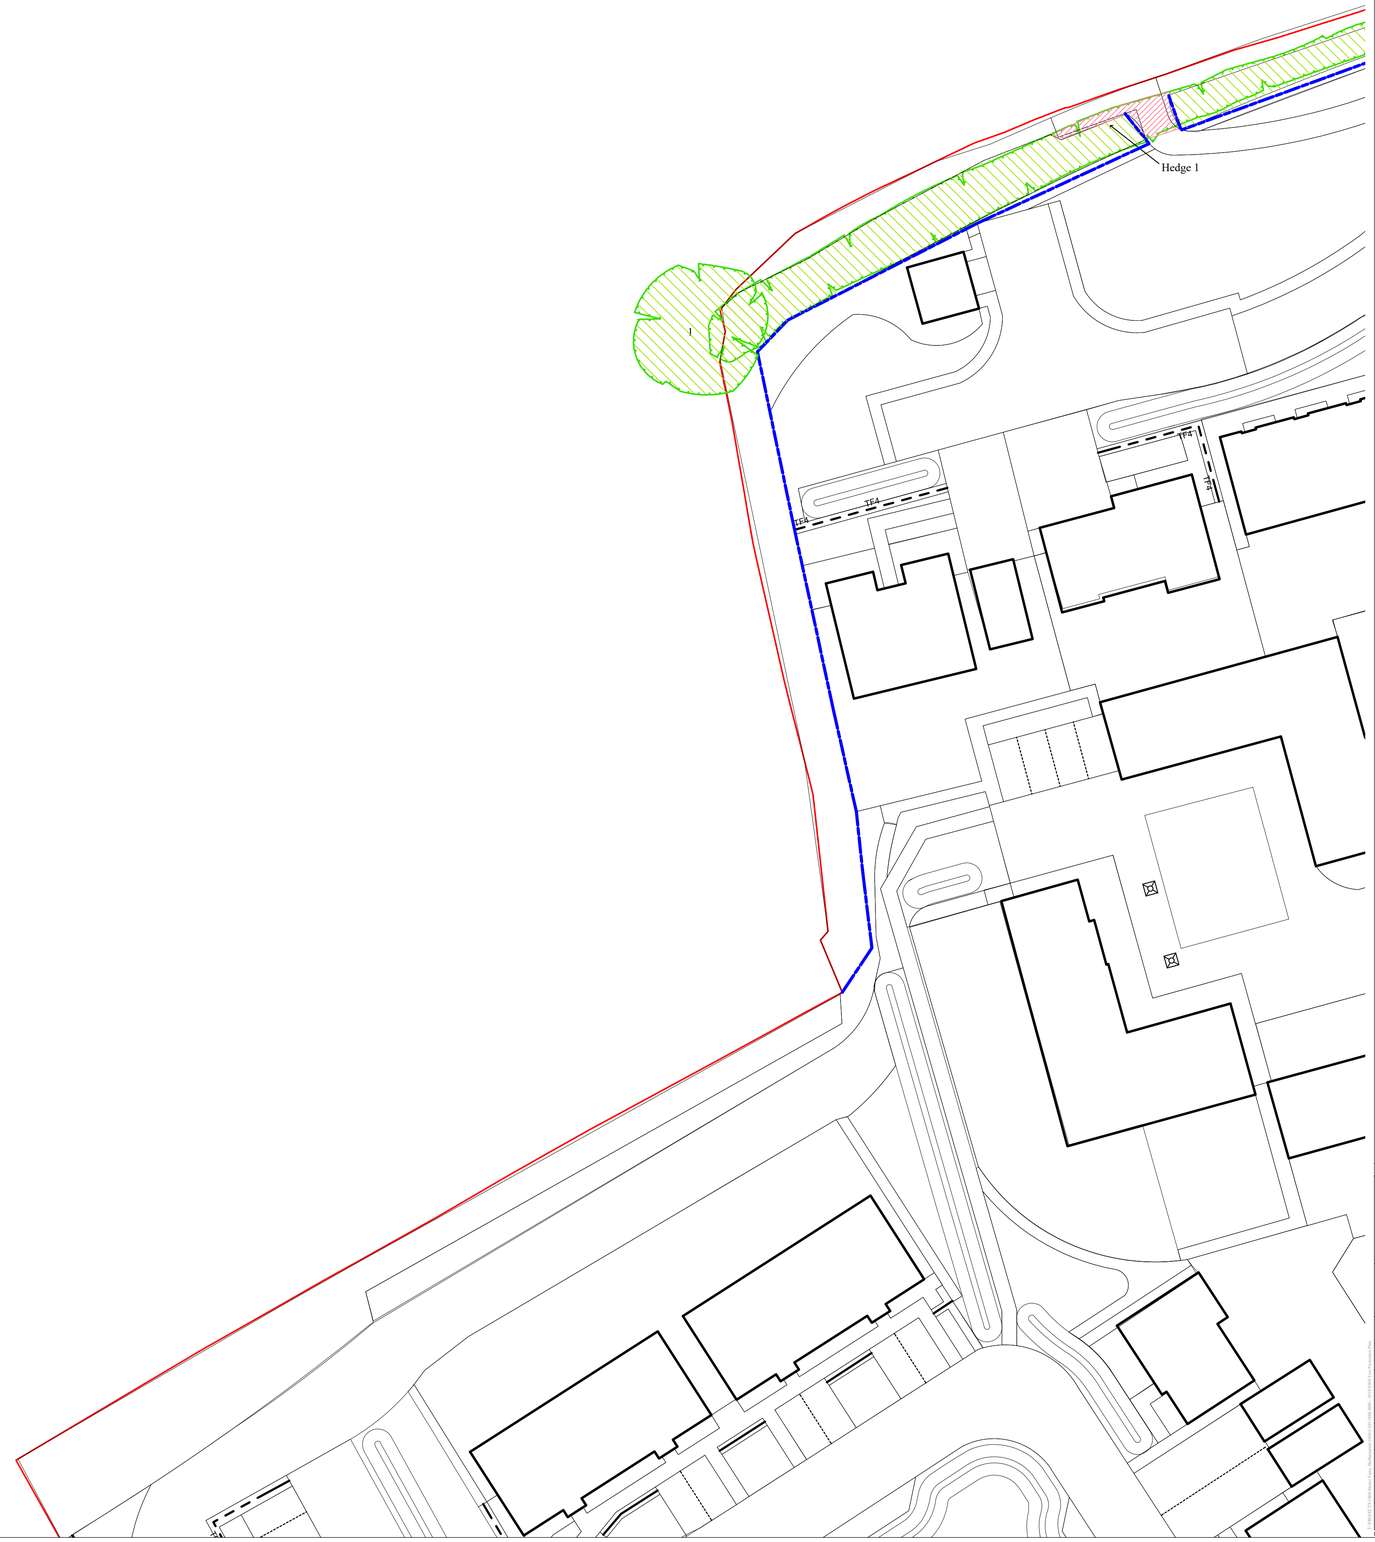


0m 5m 10m

N

- All dimensions in millimetres unless otherwise indicated.
- Figure dimensions only to be taken from this drawing, do not scale. Dimensions to be checked on site.
- The original version of this drawing was produced in colour - monochrome copies should not be relied upon to accurately reflect all drawing elements.

Trees which will be retained and fully protected in accordance with BS 5837:2012 recommendations

Trees which will not be retained with this layout

The extent of Facilitation Pruning works as outlined in Section 5.0 of the AMS report

The setting out positions for the Protective Fencing in accordance with BS 5837:2012 recommendations - Section 6.2

| rev. | date | by | chk | notes |
|---|---|---|---|---|
| - | 10.06.19 | NW | BH | First issue |

Bernie Harverson arboriculture consultant

| | |
|---|---|
| project: | **Manor Farm<br>Lower Road<br>Bedhampton** |
| client: | **Bargate Homes** |
| drawing title: | **Tree Protection Plan** |
| drawing no. | **BJH 03/04<br>Sheet 1 of 4<br>(Sheet 4 not included as there no trees/hedges)** |
| scale: | **1:250 @ A1** |
| date: | **June 2019** |
| job no: | **BJH.1010** |
| drawn by: | **BJH / The terra firma Consultancy** |

Bernie Harverson - bernieharverson@gmail.com - 07875 520881
© Copyright reserved 2019