




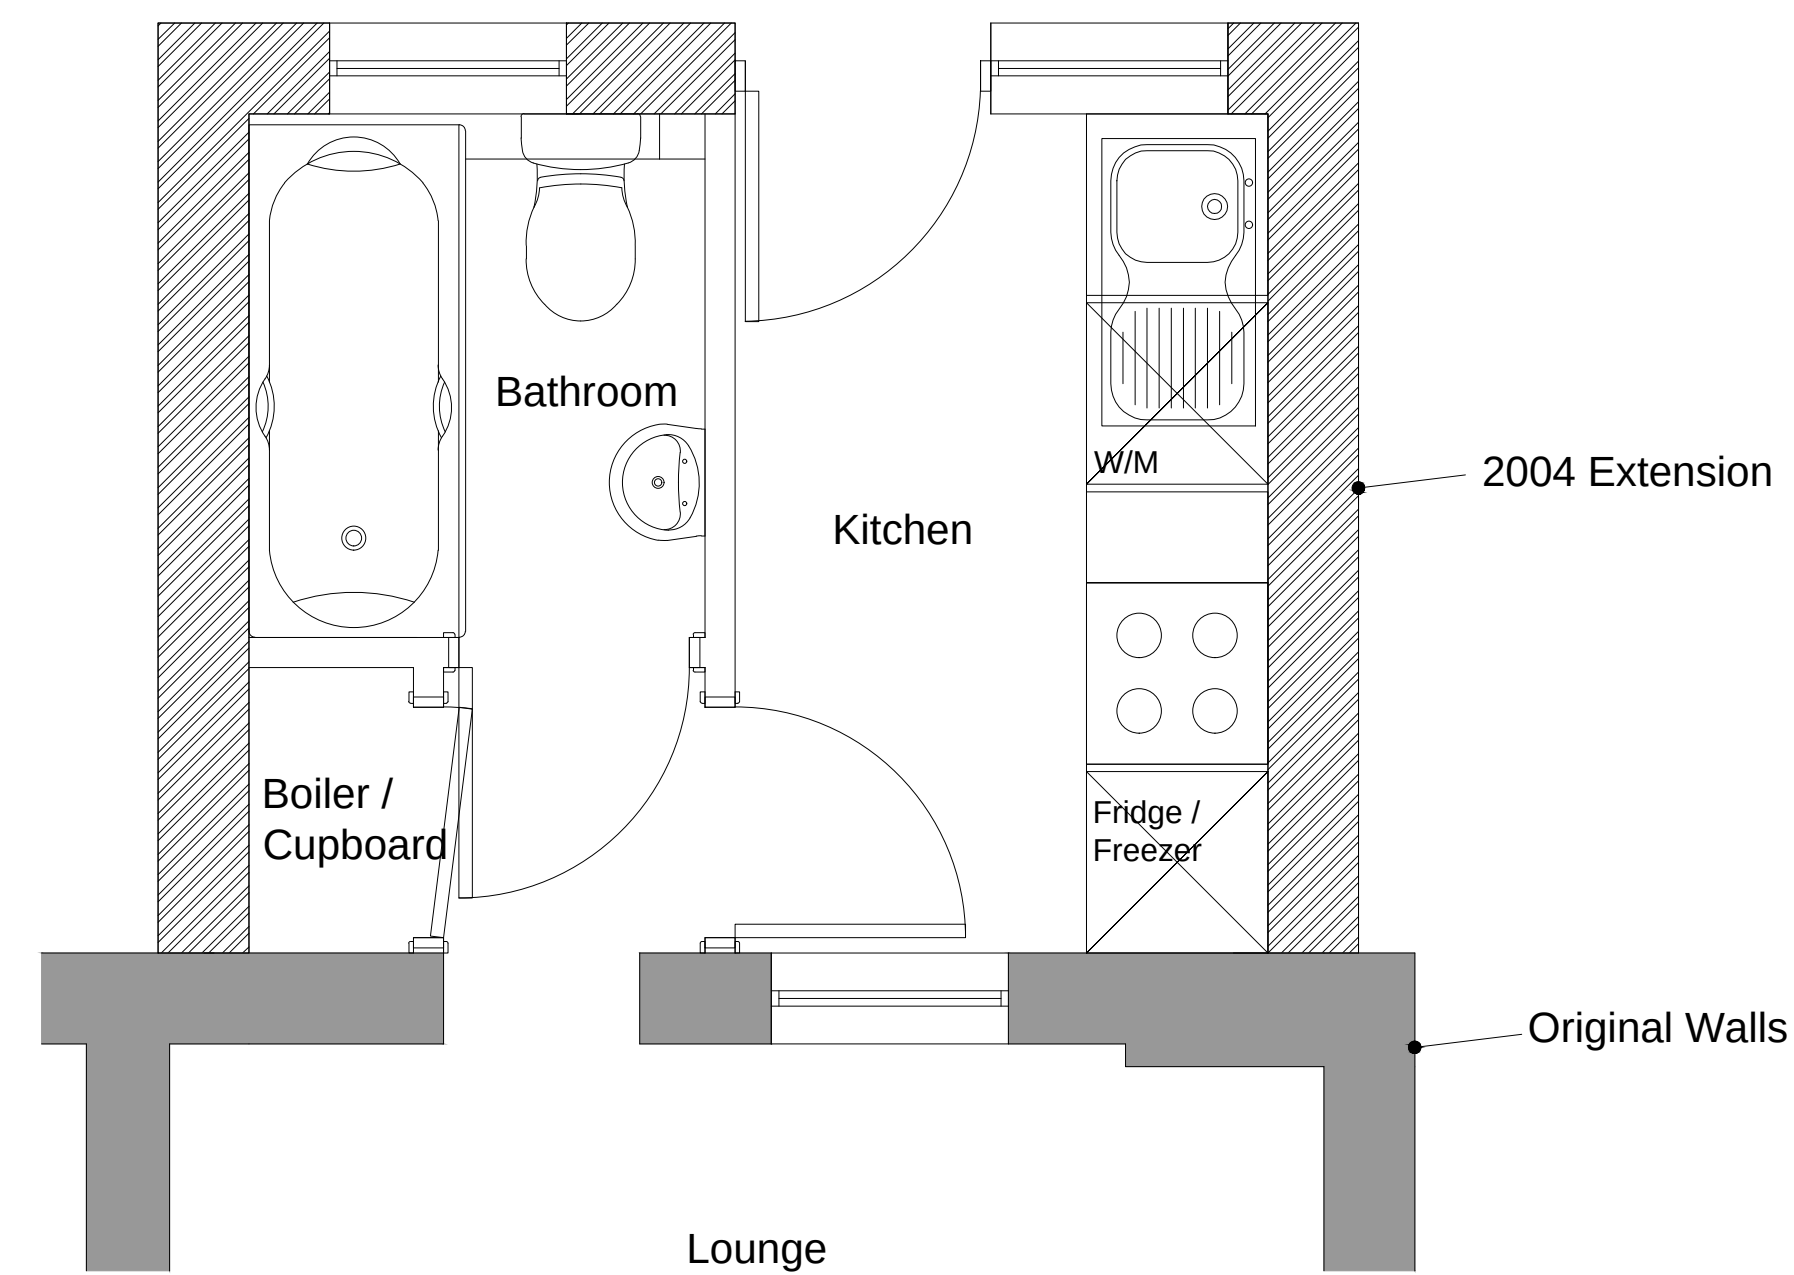


Existing Floor Plan

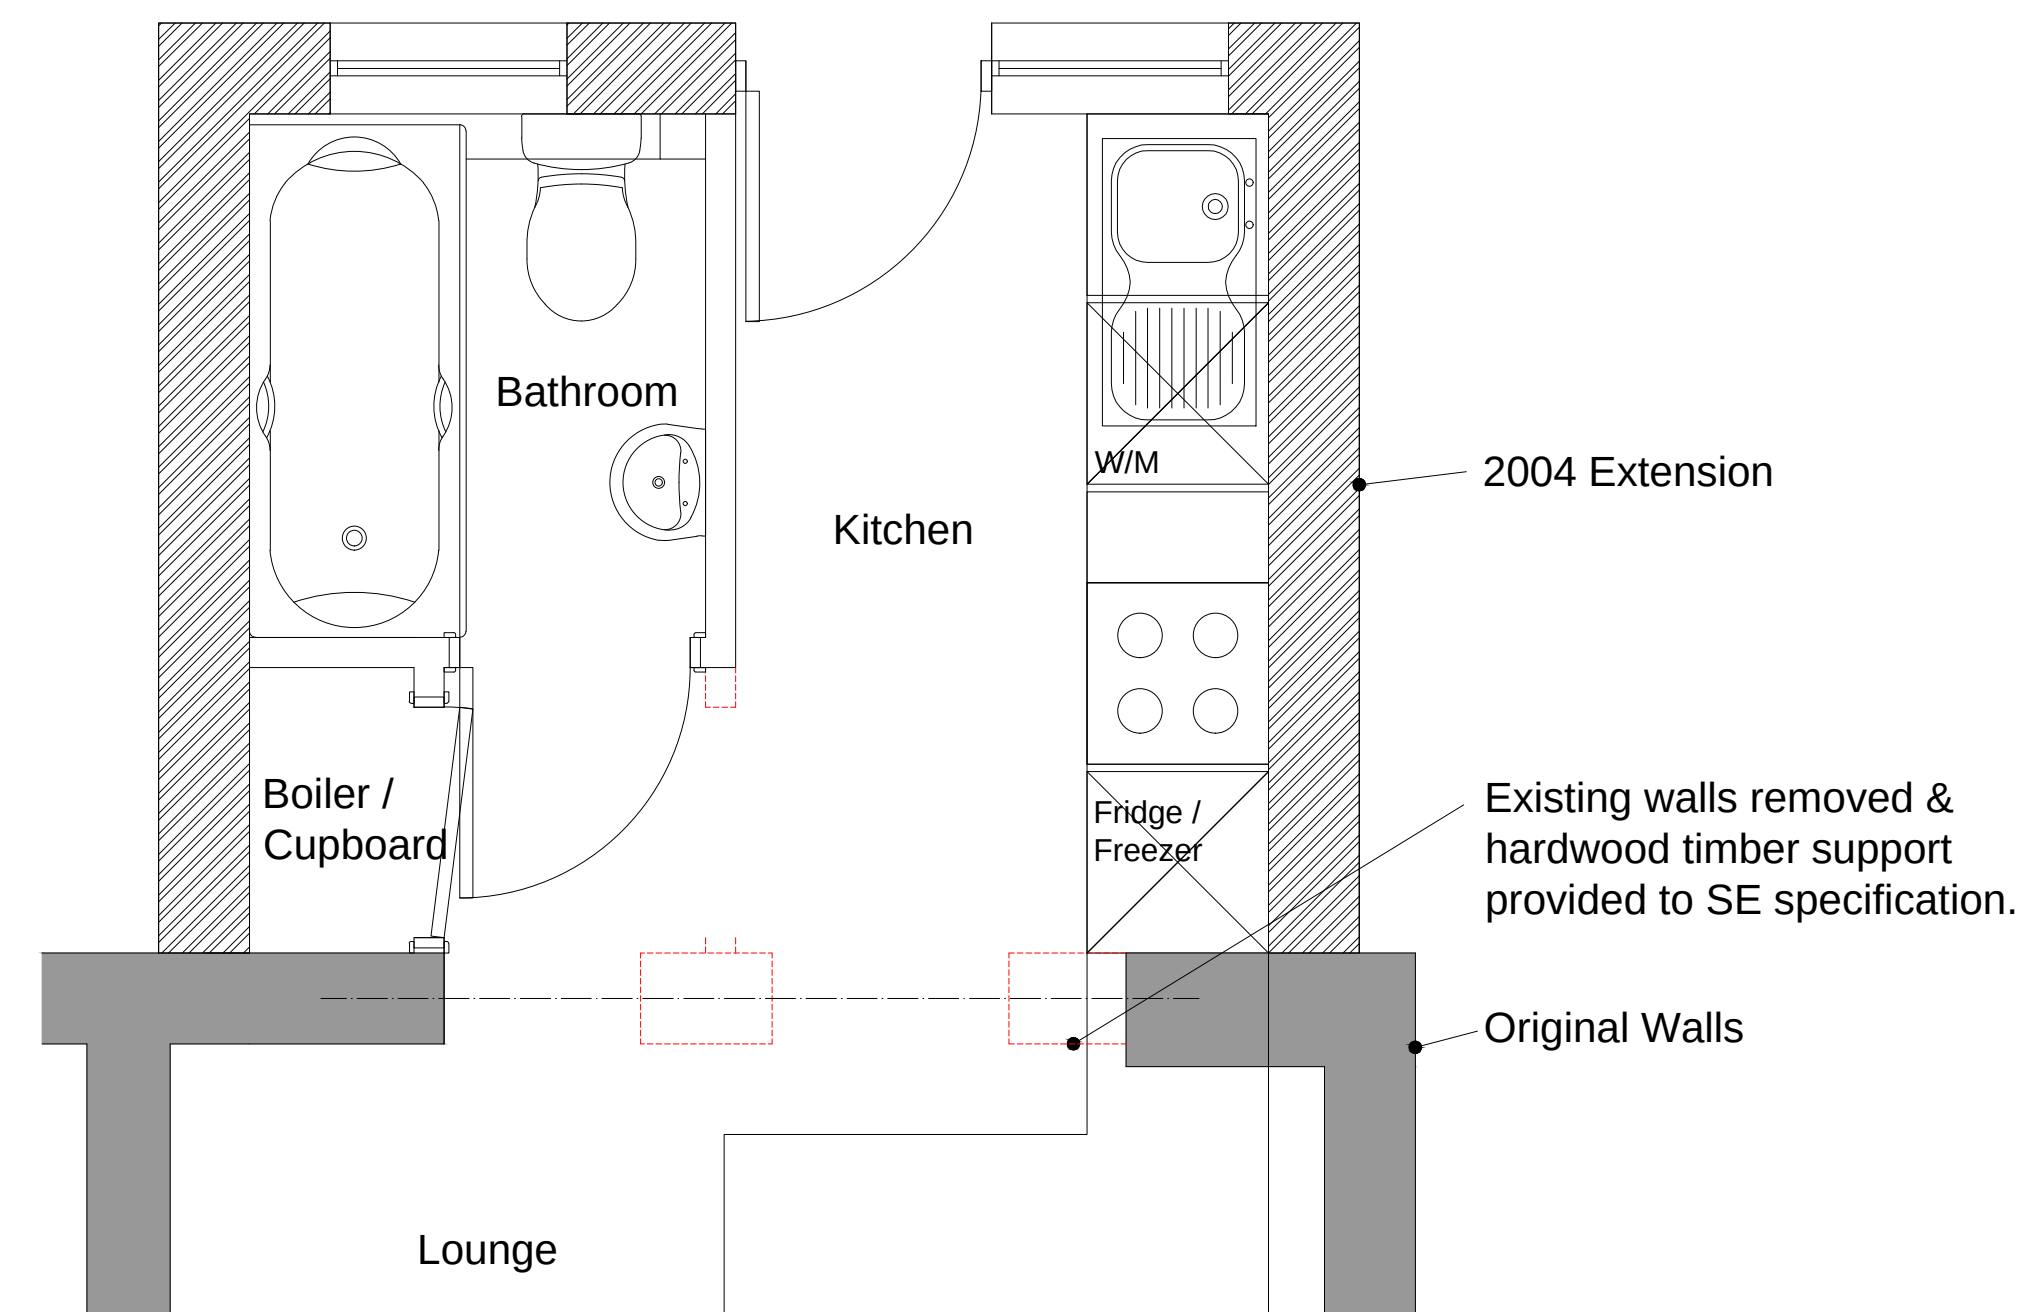

Proposed Floor Plan - Existing wall removed to allow for a more user friendly size kitchen

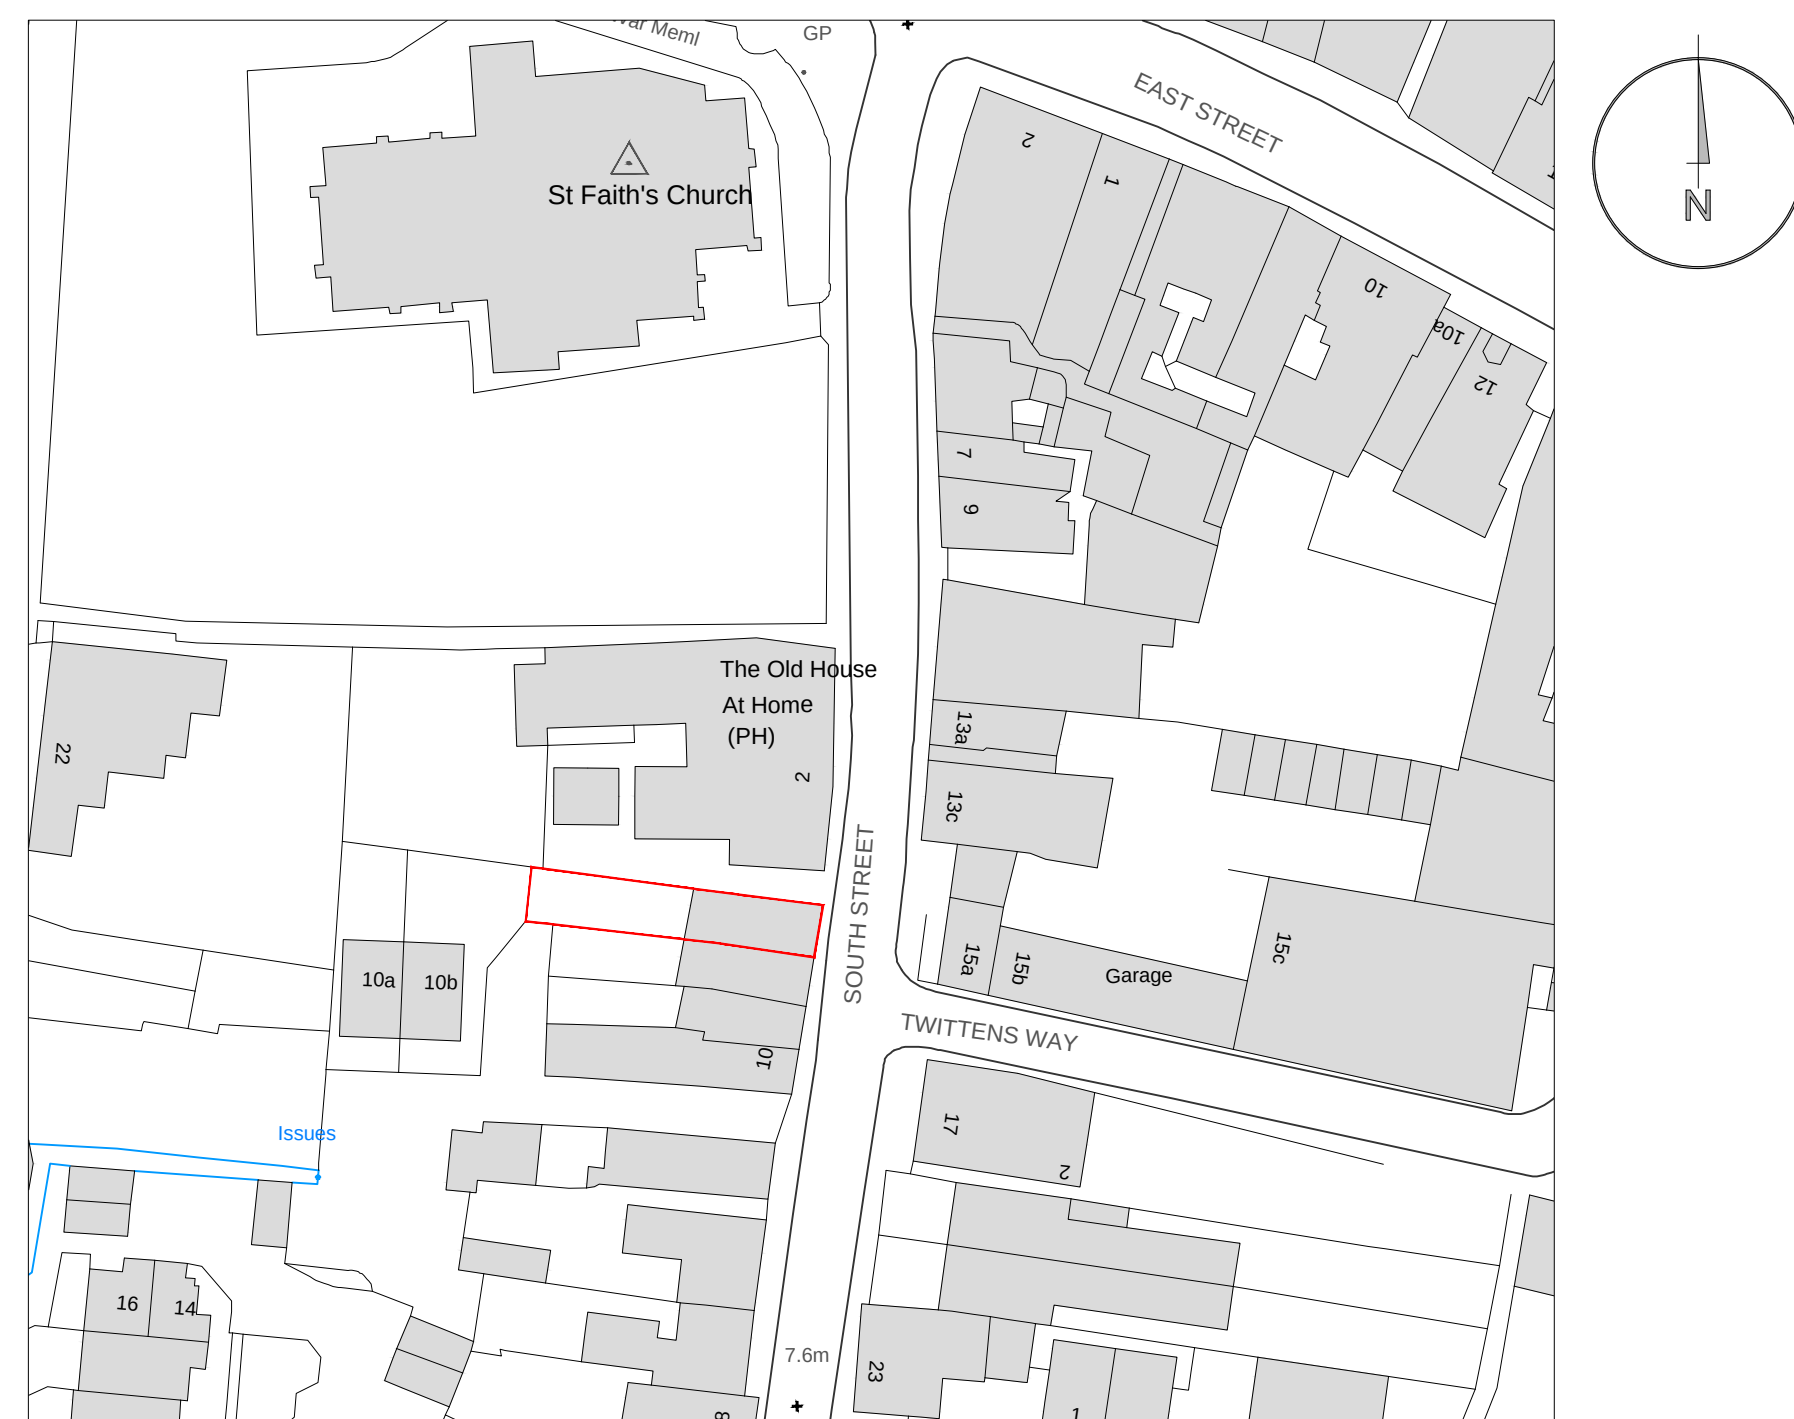

Location Plan 1:1250 @ A3 (1:625 @ A1)

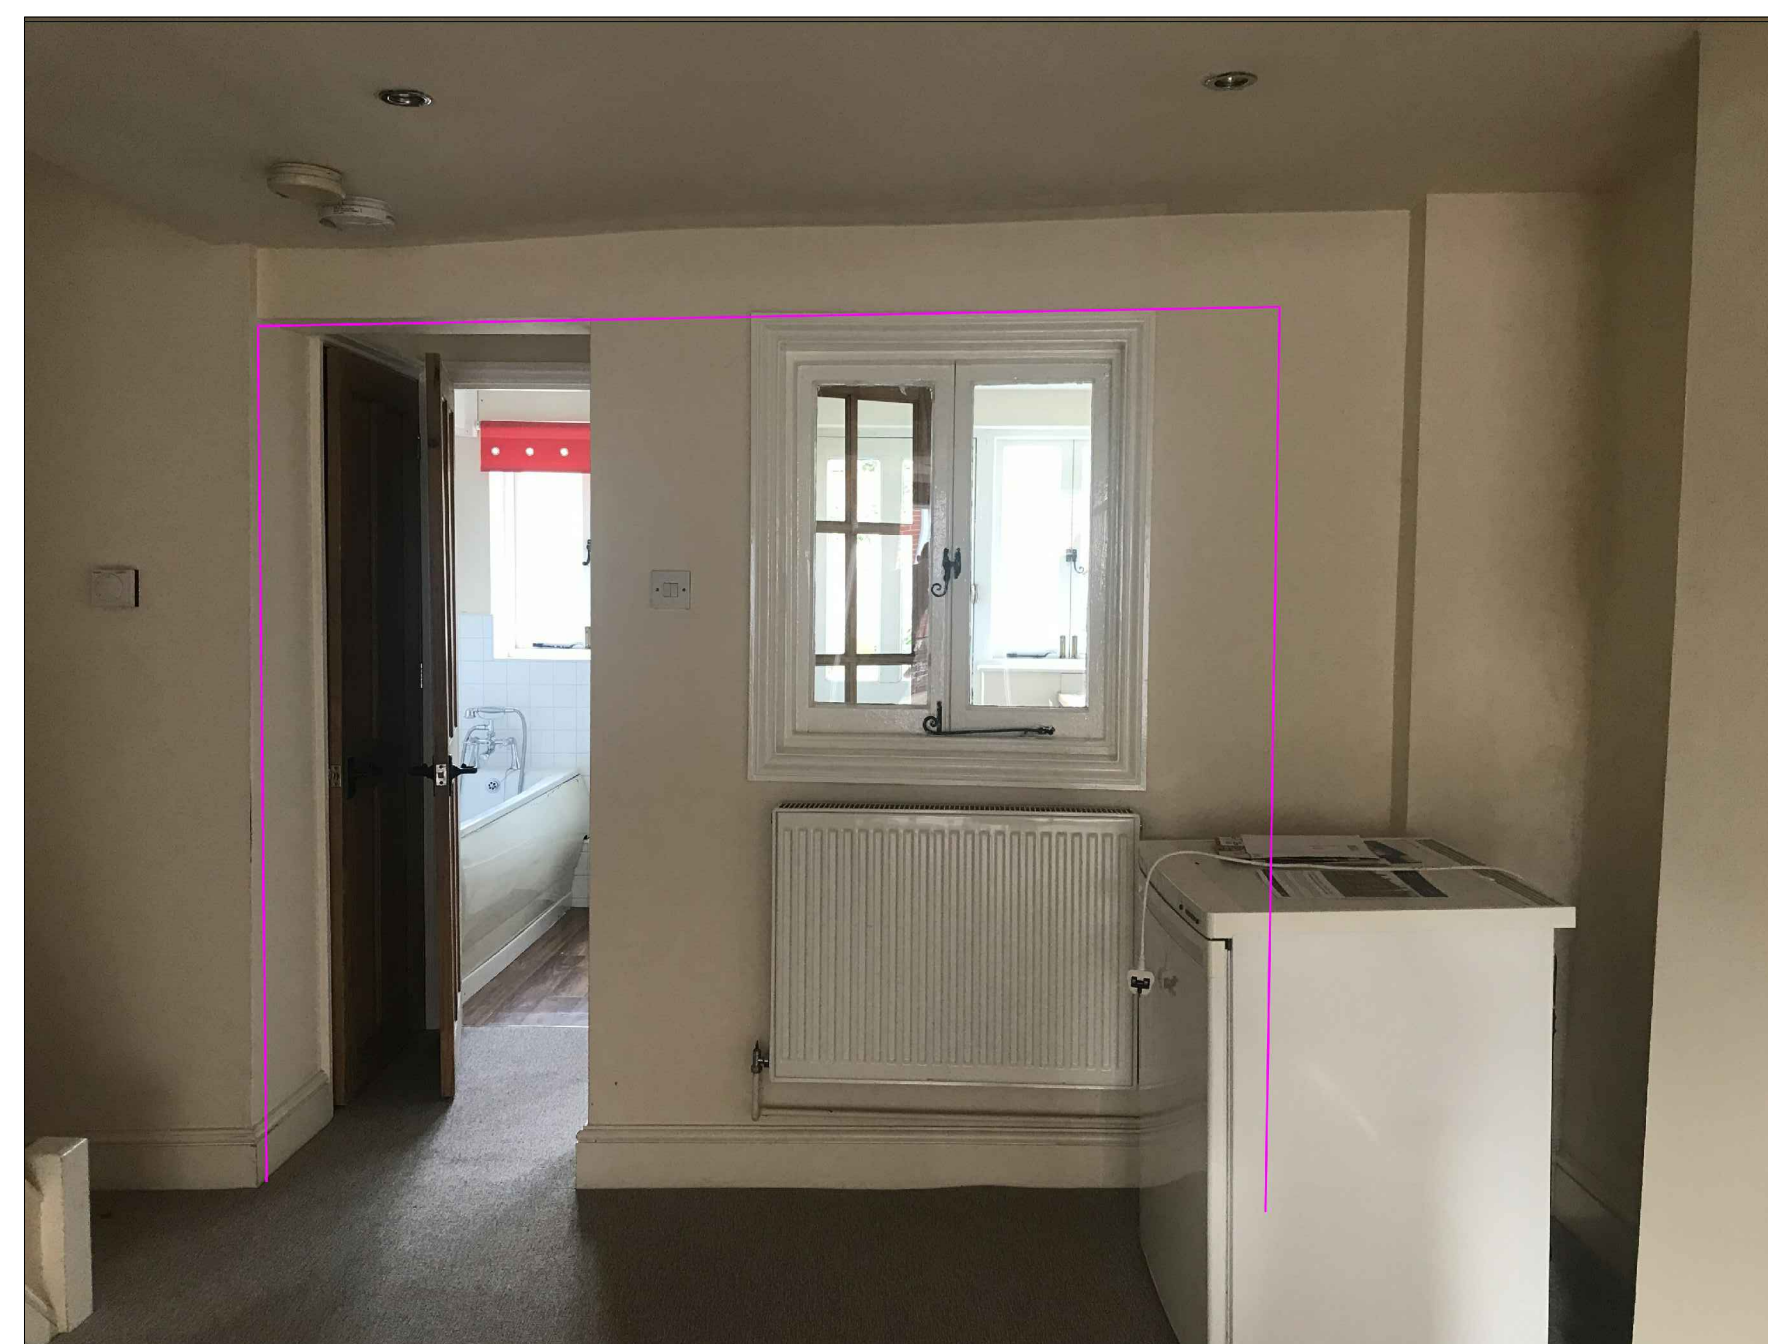

|                                                                     |          |               |       |
|---------------------------------------------------------------------|----------|---------------|-------|
| Rev B - Revised following Conservation Officers comments - 15-10-19 |          |               |       |
| Rev A - Street names added - 19-09-19                               |          |               |       |
| detail                                                              |          |               |       |
| Rear Wall Removal<br>4 South Street, Havant                         |          |               |       |
| Existing & Proposed Plans                                           |          |               |       |
| a1 scale                                                            | a3 scale | 4SS2019-PD101 | rev B |
| 1:25                                                                | 1:50     |               |       |