


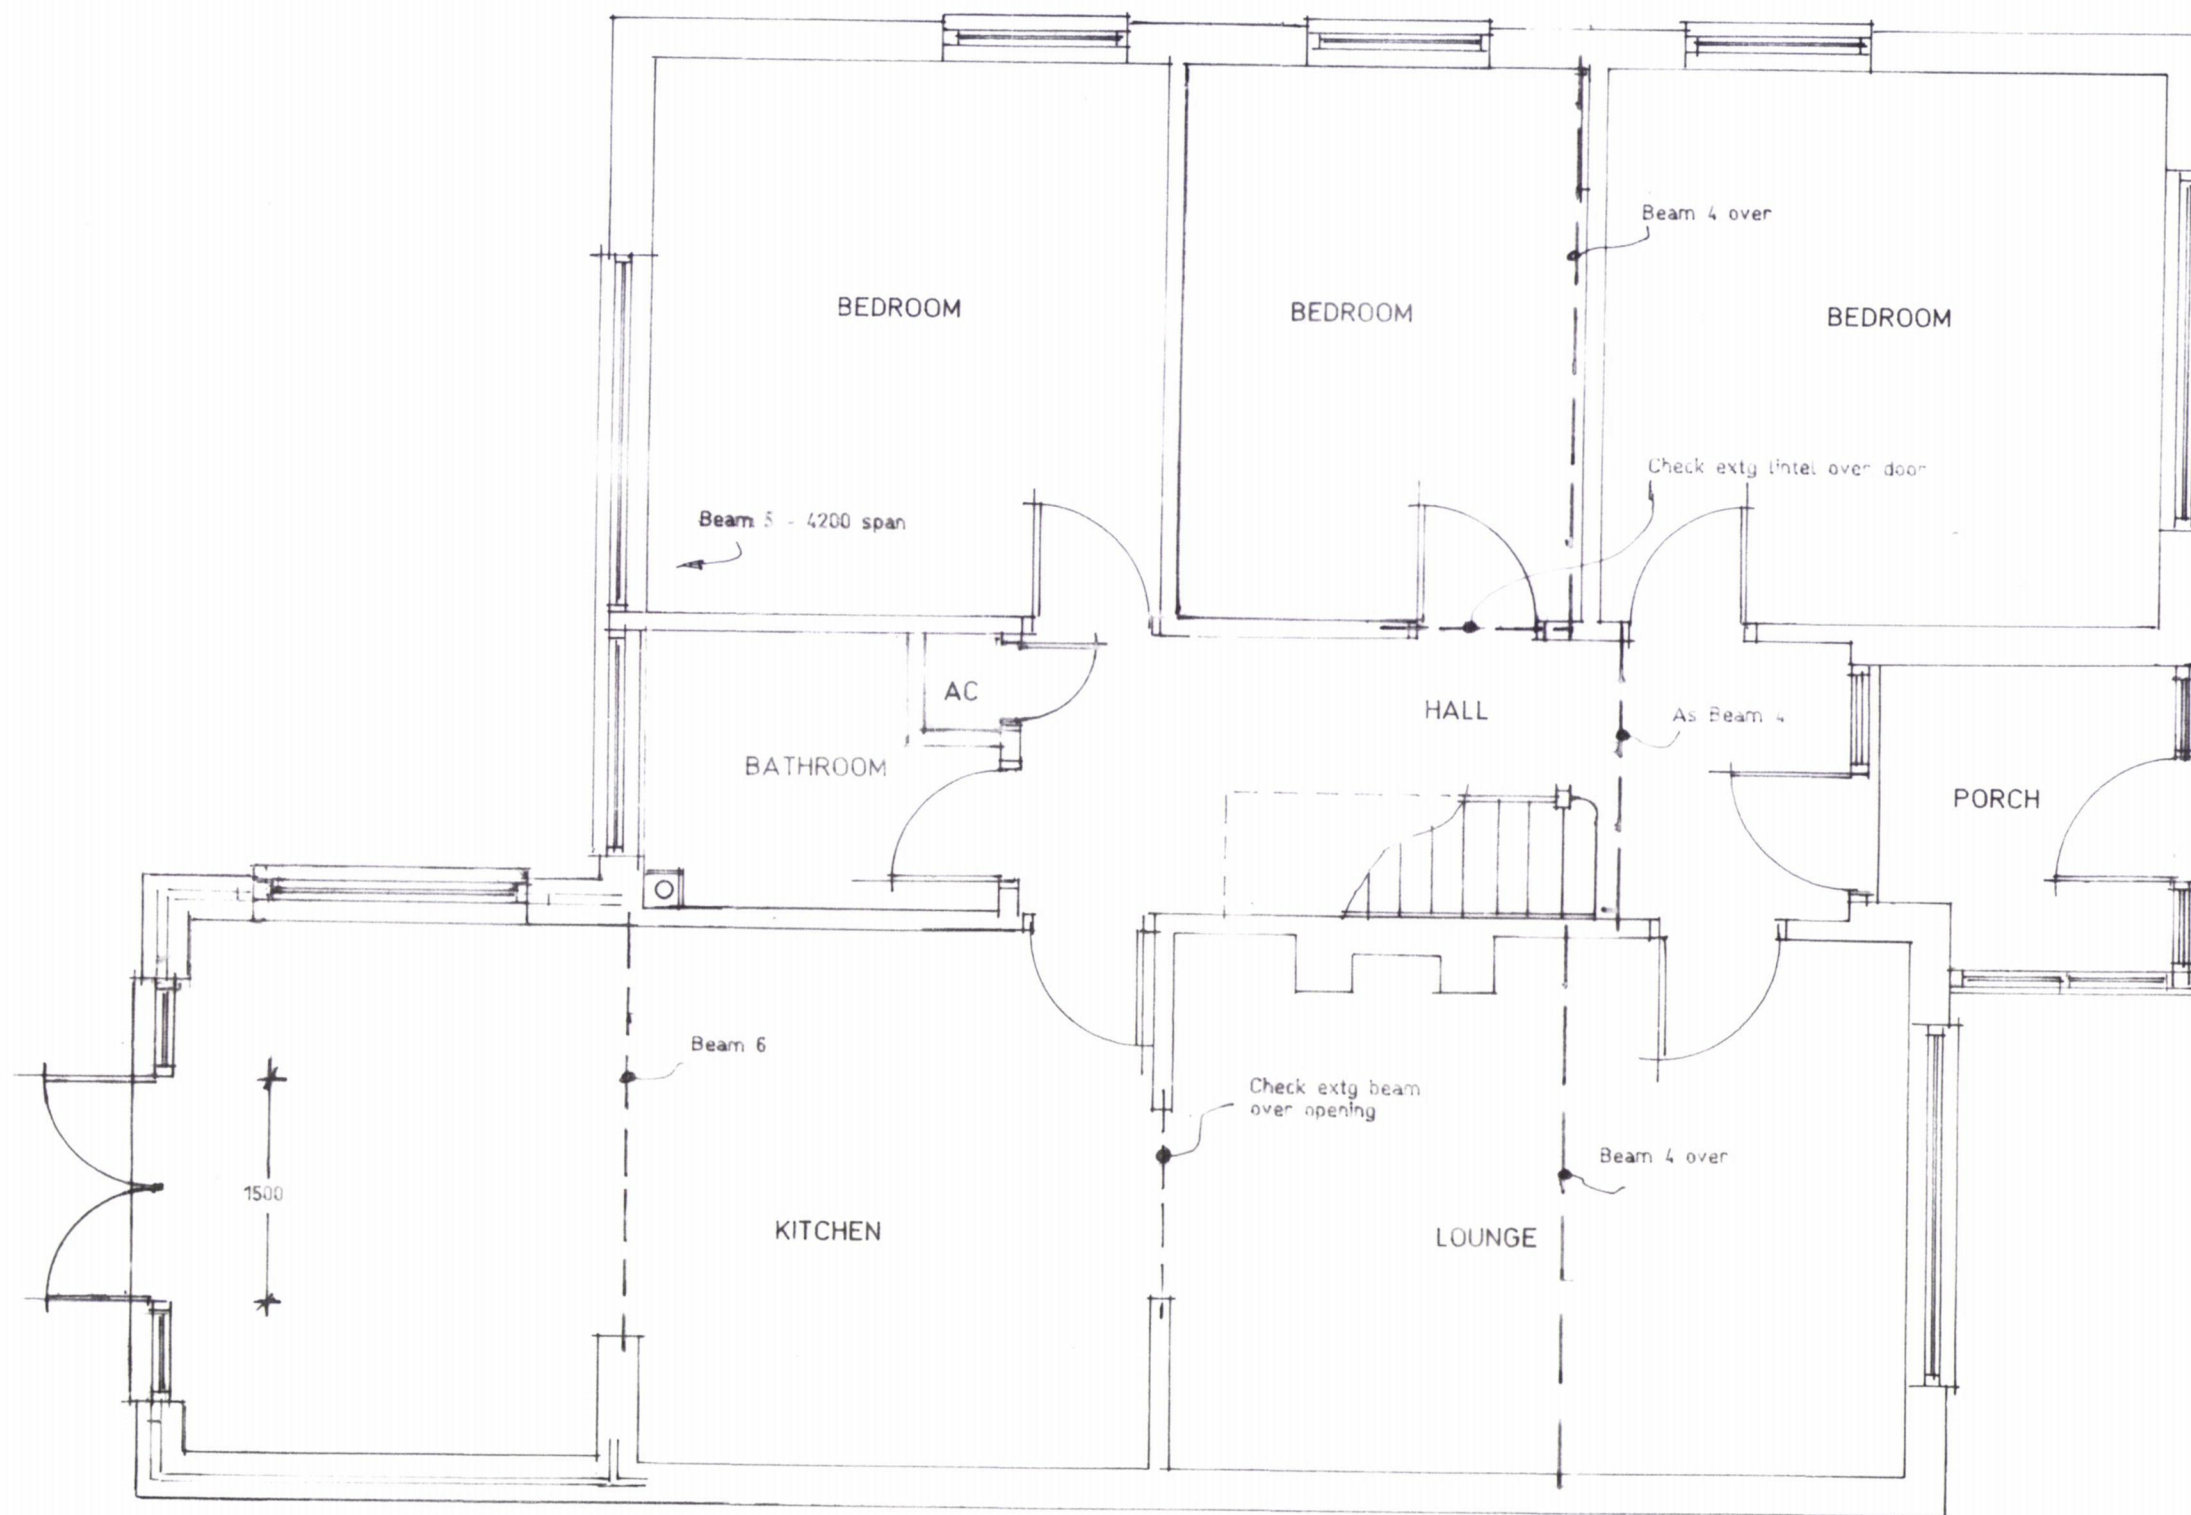

2915 13 bricks

Proposed Ground Floor Layout.

Bar scale 1:50 @ A3



HAVANT BOROUGH
COUNCIL
26 FEB 2019
RECEIVED

Proposed rooms in roof, single
storey rear extension & internal
alterations at 66 Tournurbury
Lane, Hayling Island, Hants.

Miss Eleanor Briggs

Scale 1:50

Date March 2019

A3 Drawing Number

2

Revision

X B J