



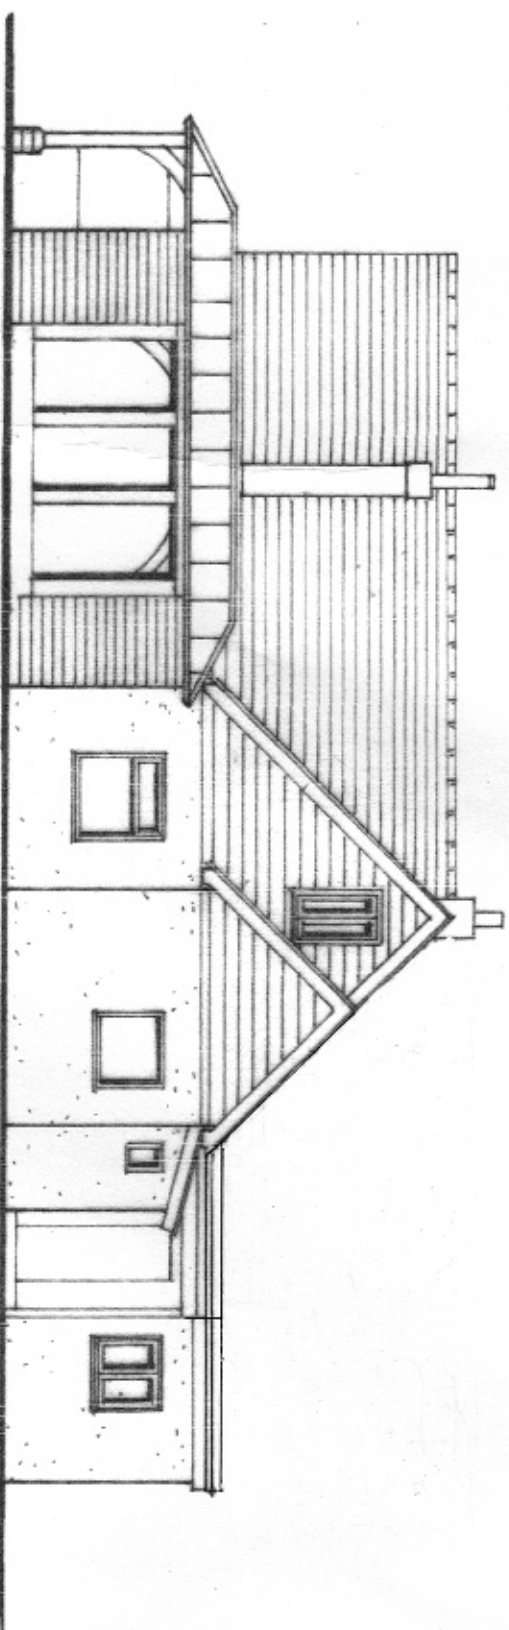


EAST ELEVATION

1 : 100

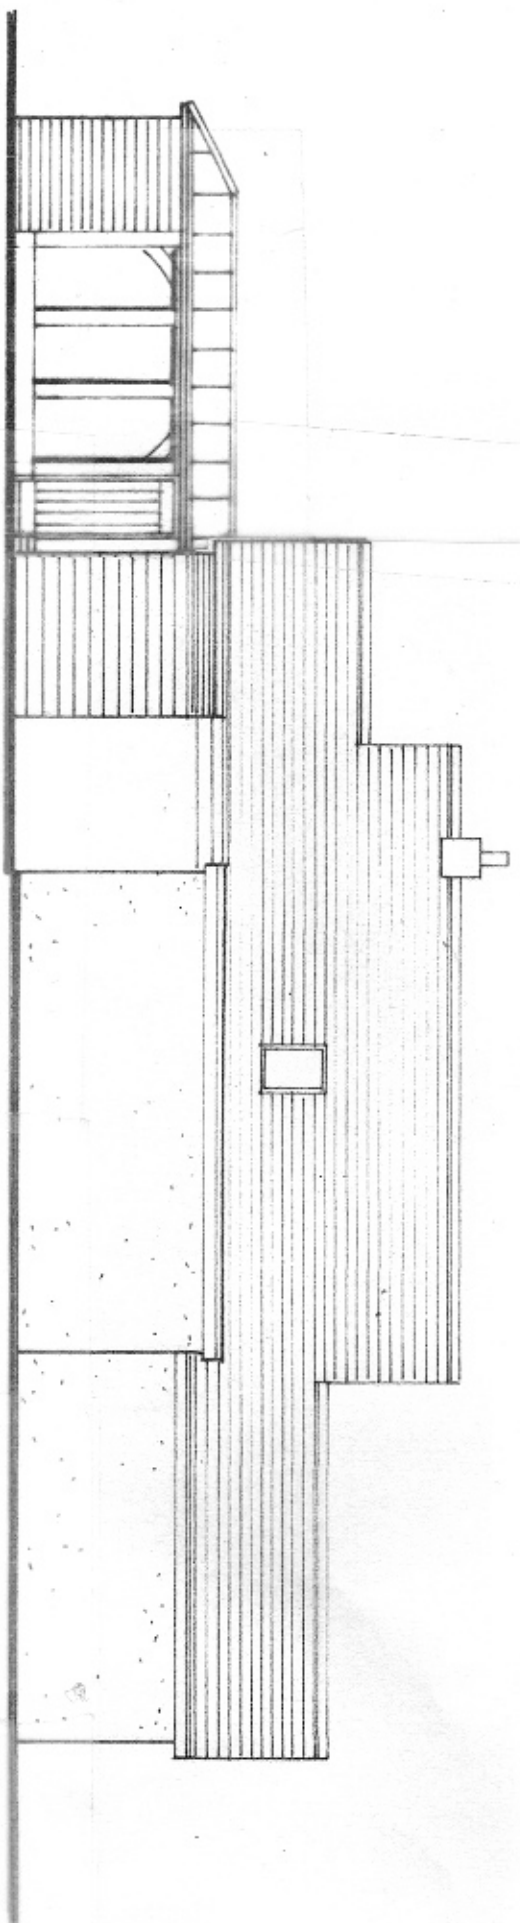

NORTH ELEVATION

A3 PROPOSED

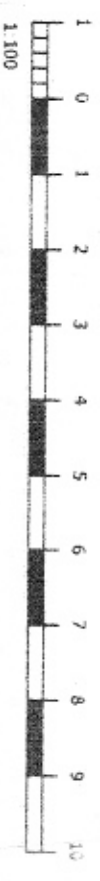

Proposed Ground Floor and First Floor Extensions

76 Warblington Road, Emsworth

Drawings No: AMD/19/02

Scales: 1:100 @ A3

December 2019

JM Designs Ltd.
01243 575480
jbmottershead@aol.com