


North top

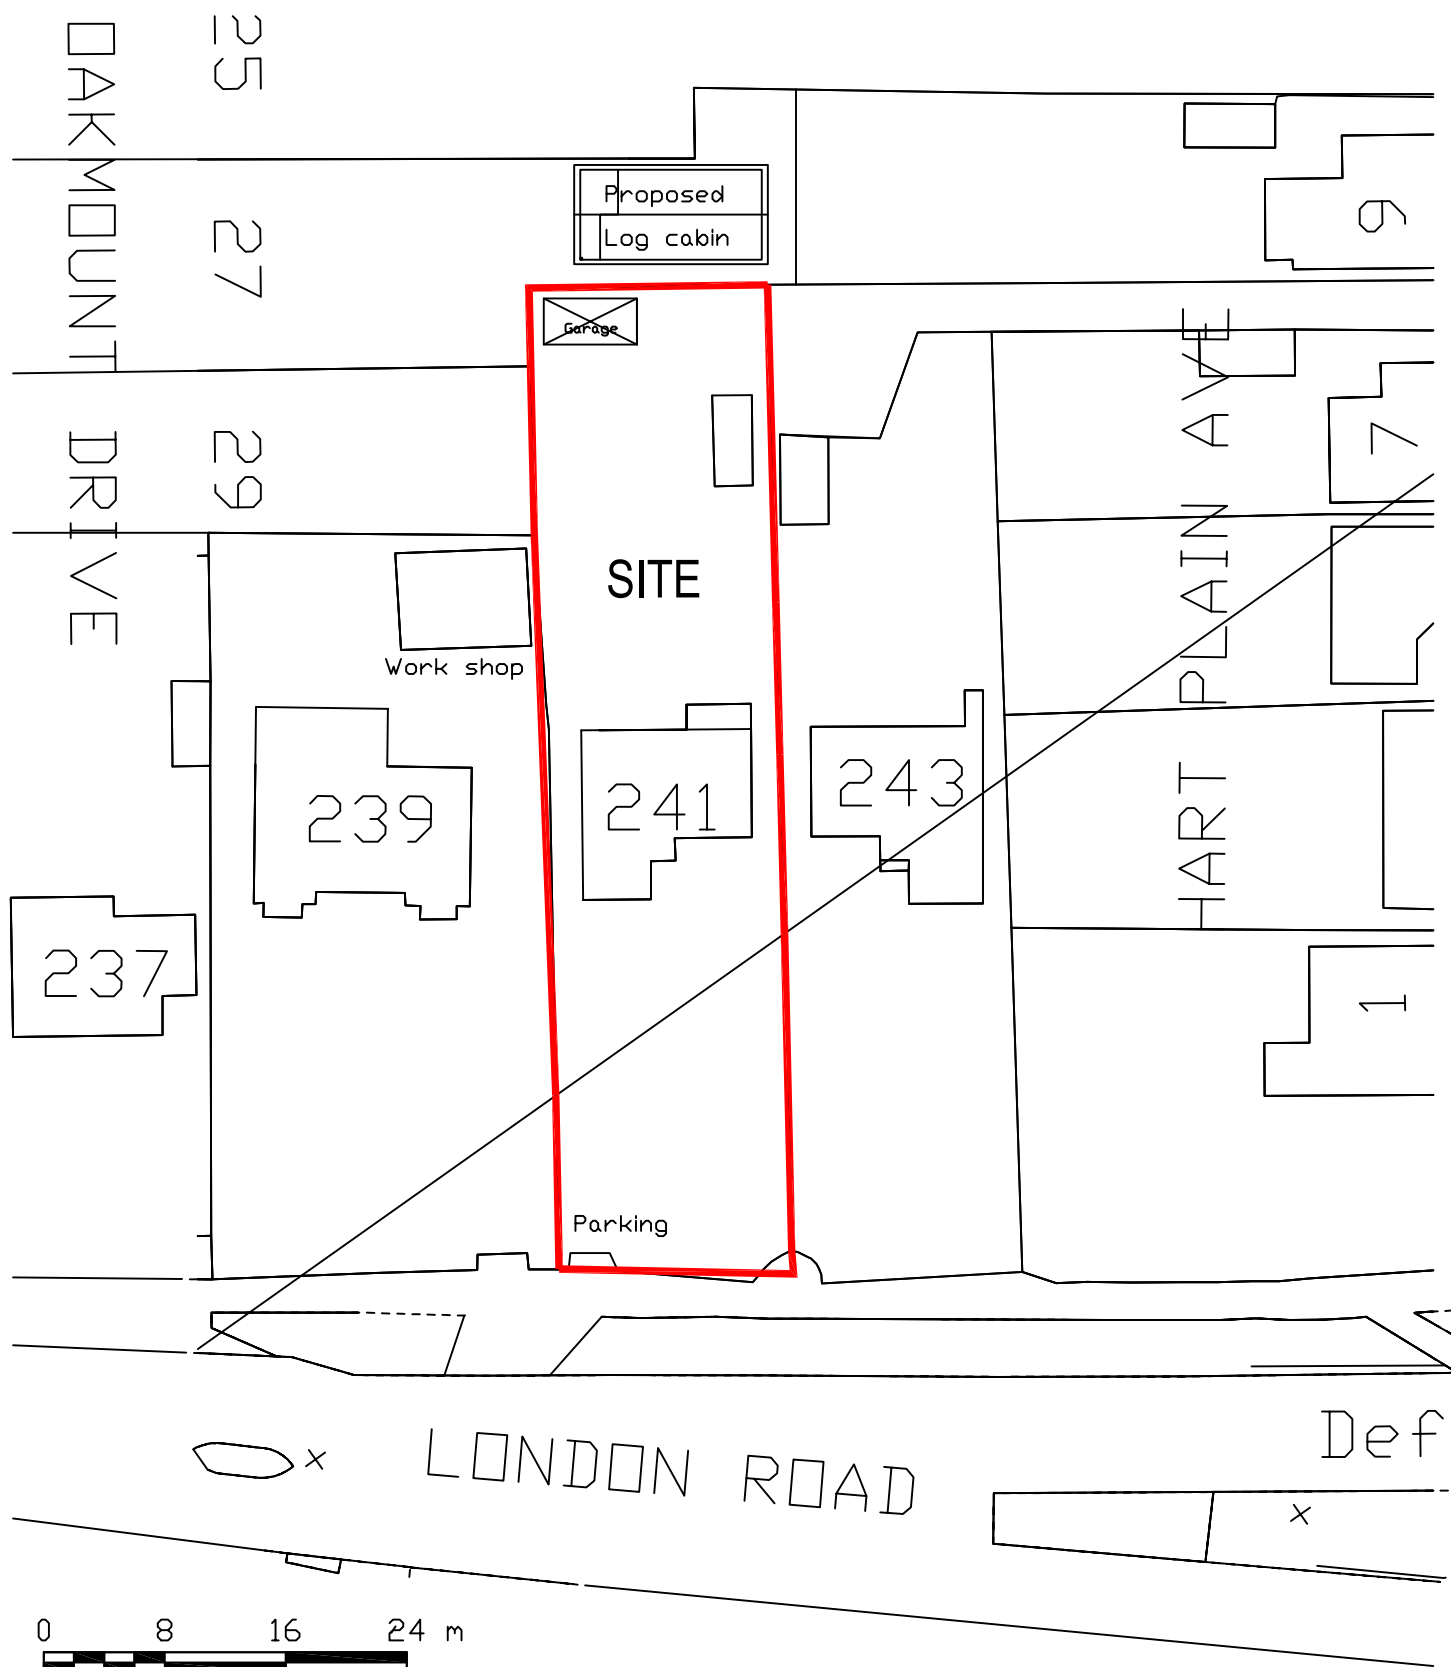

Notes

Application site shown includes right of way in ownership of 243

A4

Address: 241 LONDON ROAD, Waterlooville, PO8 8DD	Detail: EXISTING SITE	Scale: 1/500
Title: BLOCK PLAN- Source OS	Drg No: 2014/04-3/2	Rev: D