


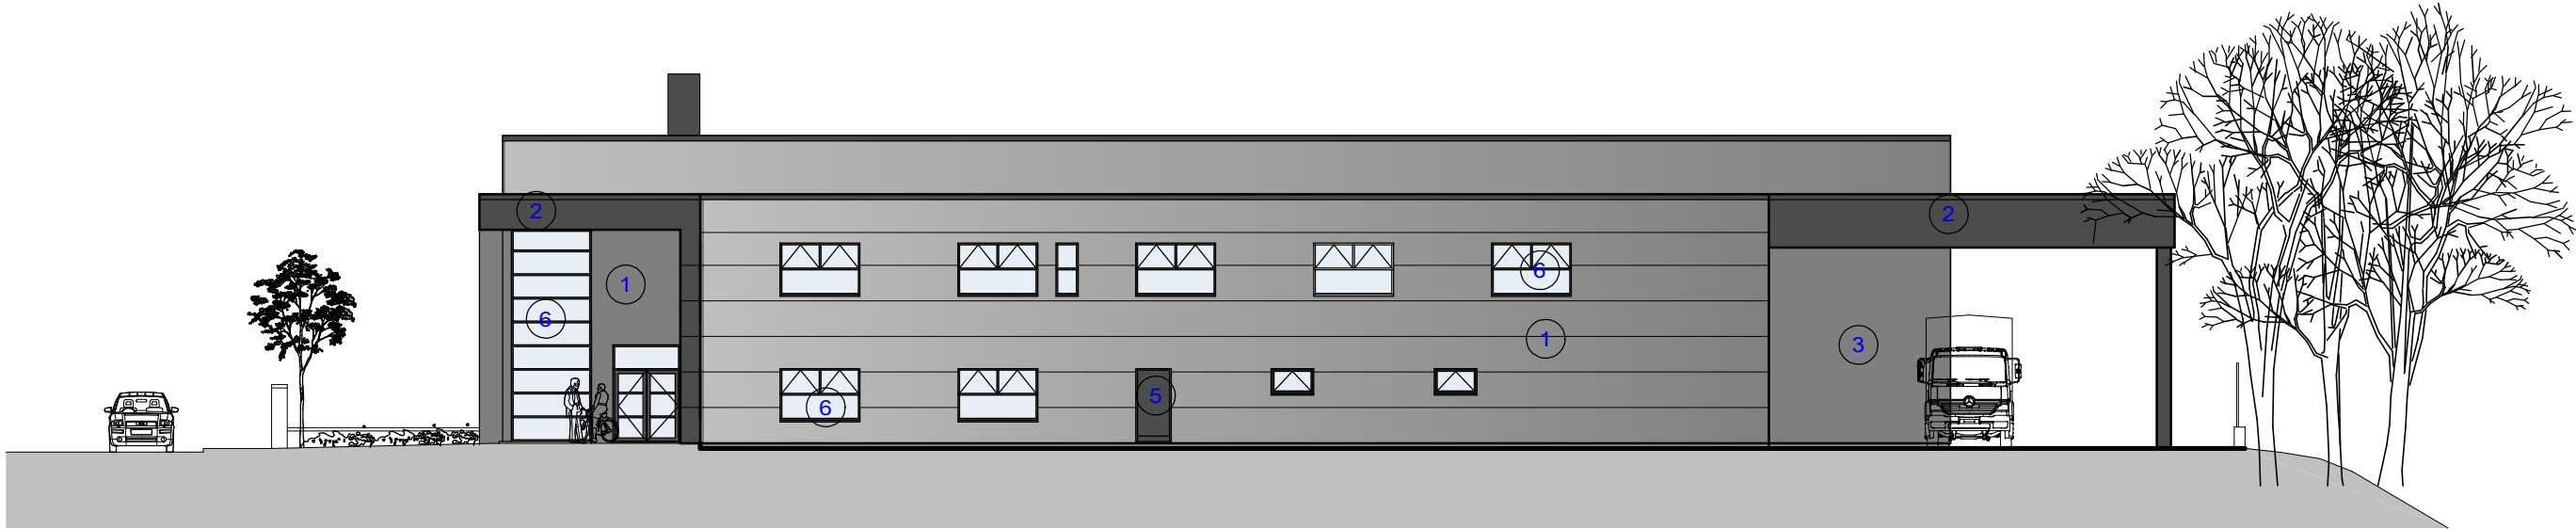


NORTH WEST



SOUTH WEST

FACING MATERIALS

- 1 KINGSPAN KS100 AWP - COLOUR SILVER RAL 9006
- 2 KINGSPAN KS100 AWP - COLOUR ANTHRACITE RAL 7016
- 3 KINGSPAN KS 1000 RW FIXED HORIZONTALLY - COLOUR SILVER RAL 9006
- 4 STEEL ACCESS DOORS - COLOUR ANTHRACITE RAL 7016
- 5 STEEL EMERGENCY EXIT DOORS - COLOUR ANTHRACITE RAL 7016
- 6 GLAZING, POWDER COATED ALUMINIUM FRAMES - COLOUR ANTHRACITE RAL 7016
- 7 PRECAST CONCRETE PANEL

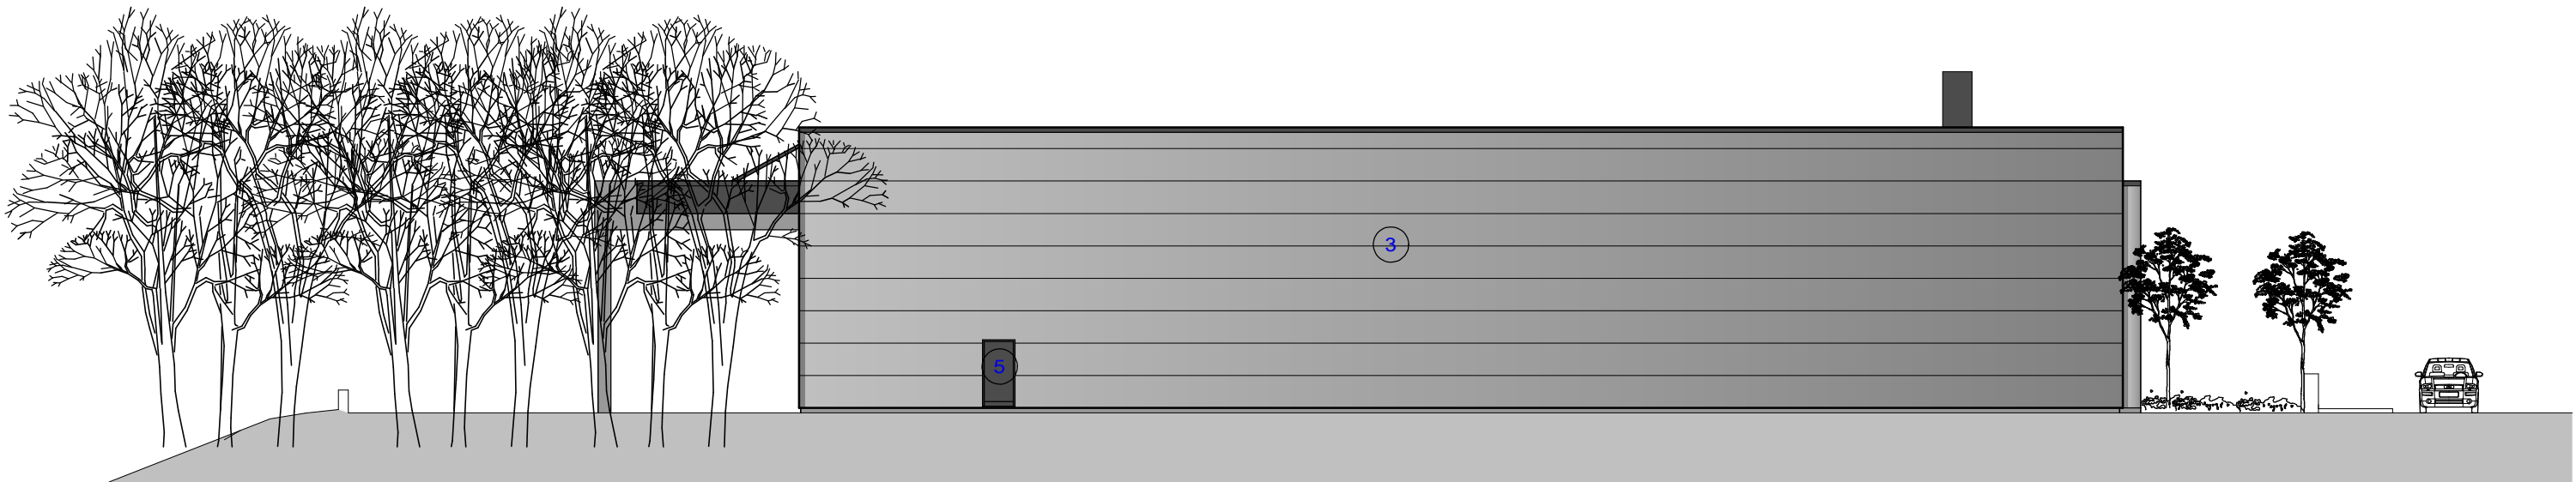

NORTH EAST

LAND ADJACENT
FULFLOOD ROAD
HAVANT

AMENDED ELEVATIONS

Date 08/08/2019

Scale 1:200

Paper Size A2

Drm. SP

DRG. NO.

1853.03B

John Priday
CONSTRUCTON LTD

INDUSTRIAL
RESIDENTIAL
COMMERCIAL

The Croftlands, Bradnor, Kington
Herefordshire, HR5 3NH

telephone: 01544 230177
mobile: 07775 993946
email: enquiries@johnpridayconstruction.co.uk
web: www.johnpridayconstruction.co.uk

SOUTH EAST 1:200 @ A2

