



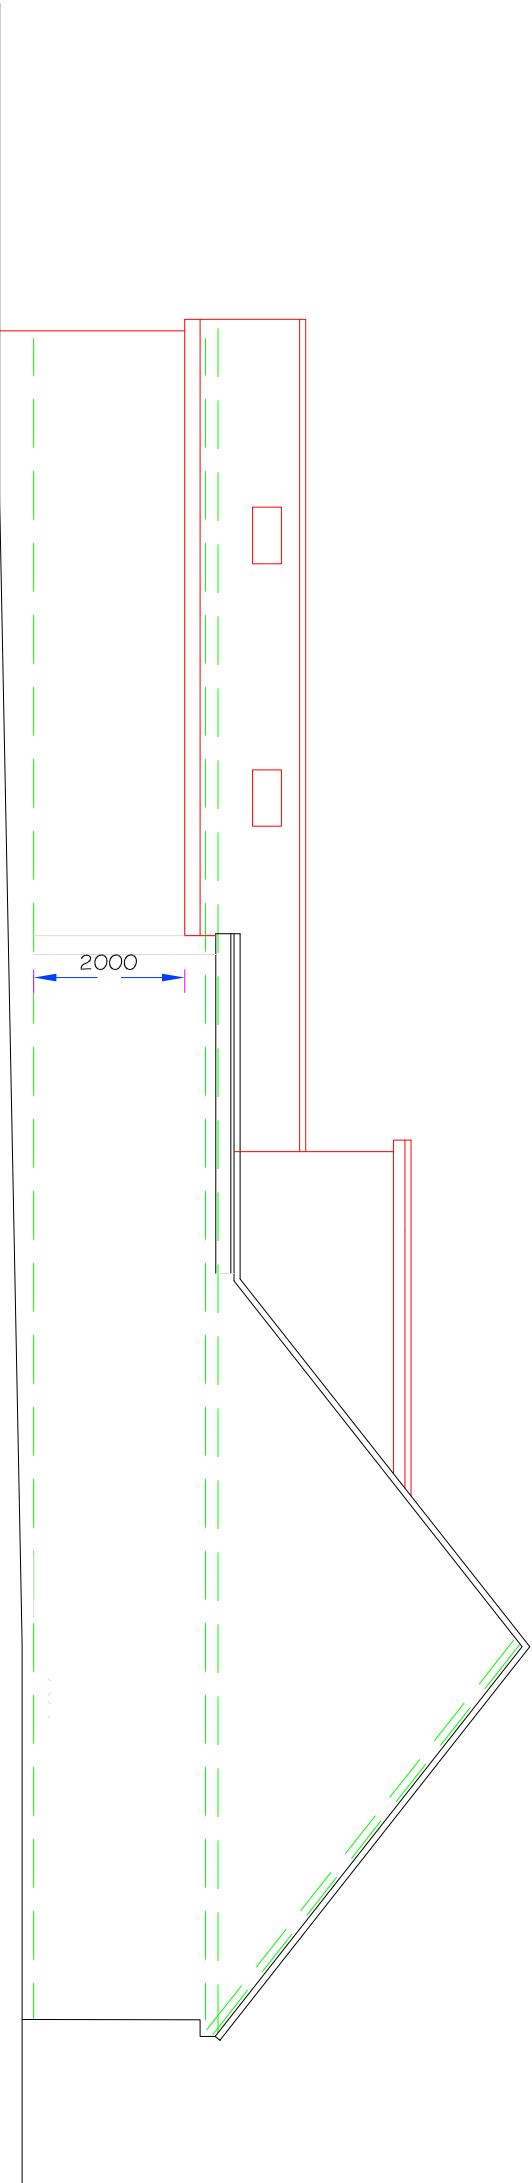

PROPOSED SIDE ELEVATION

scale 1:100

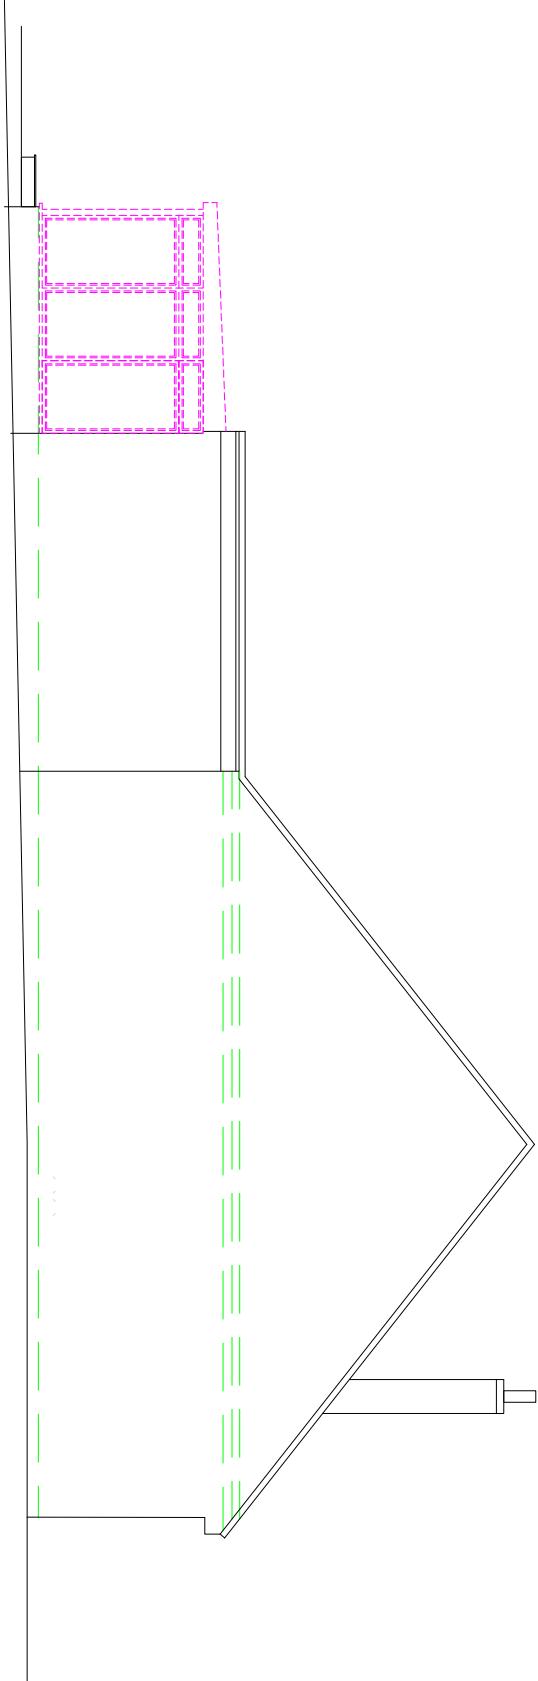

SIDE ELEVATION