


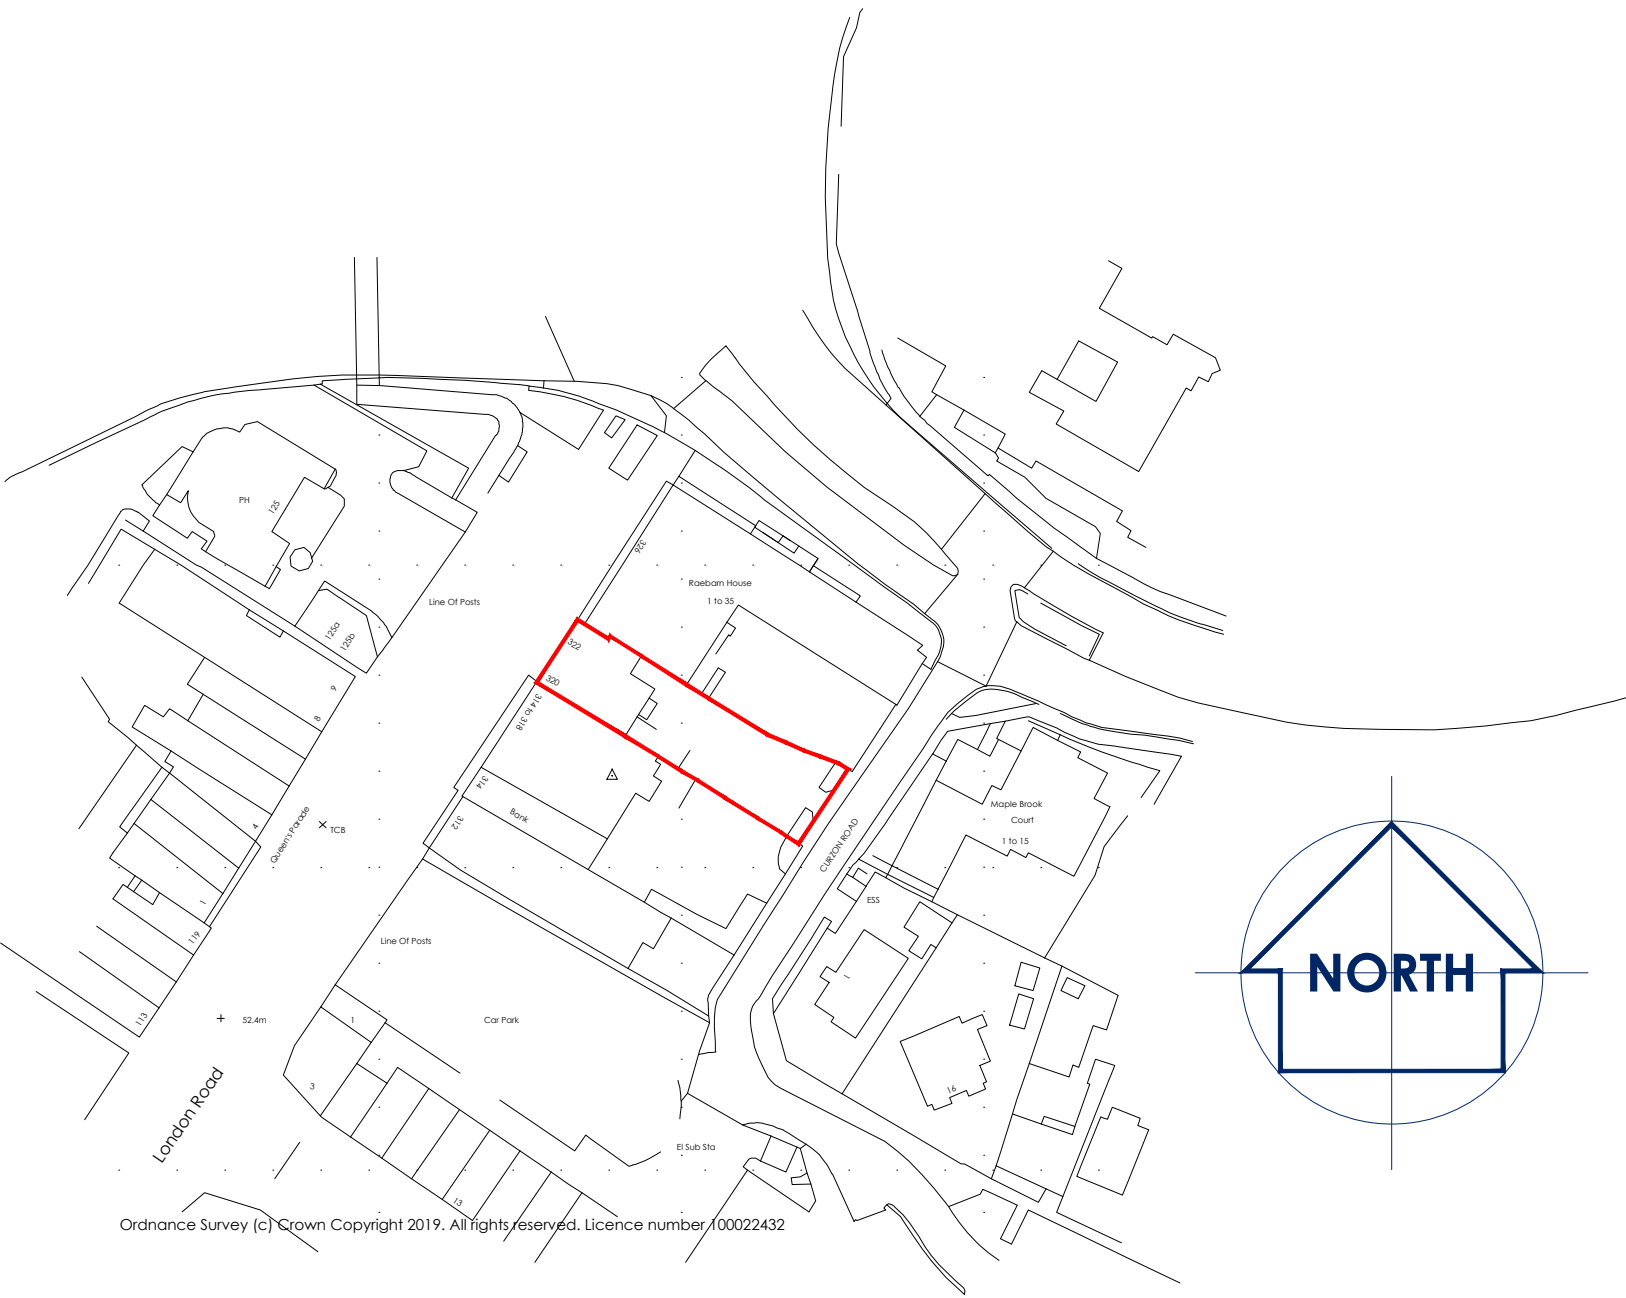

LEGENDS & INFORMATION

Scale Bar - 100mm @ A3



THIS DRAWING IS THE COPYRIGHT OF THE SOUTHERN CO-OPERATIVE AND MAY NOT BE COPIED, ALTERED OR REPRODUCED IN ANY FORM, OR PASSED TO A THIRD PARTY WITHOUT THE WRITTEN CONSENT OF THE SOUTHERN CO-OPERATIVE.

DO NOT SCALE FROM THIS DRAWING, EXCEPT FOR PLANNING PURPOSES. USE FIGURED DIMENSIONS ONLY.

DIMENSIONS SHOULD BE CHECKED AND VERIFIED ON SITE AND ANY DISCREPANCIES SHOULD BE REPORTED TO THE DESIGNER.

IF IN DOUBT ASK FOR CONFIRMATION.

REVISIONS

REV	DESCRIPTION	DRAWN	CHKD	DATE
1ST	LOCATION PLAN	RY	**	11/09/2019

southern coop



Property Department
1000 Lakeside, Western Road, Portsmouth, PO6 3FE
T: 023 9222 2500 | F: 023 9222 2650

ISSUED FOR:

LOCATION PLAN

ADDRESS
320 LONDON ROAD
WATERLOOVILLE
HAMPSHIRE
PO7 7DU

DRAWING TITLE
LOCATION PLAN

DRAWING SCALE	SHEET SIZE	SHEET No.	DRAWN	CHKD	DATE
1:1250	A3	1 of 1	RY	**	11-09-2019
DRAWING NUMBER	REVISION				
SC-658-V1-GF-DR-K-0004	1ST				