



5 LADYBRIDGE ROAD, WATERLOOVILLE

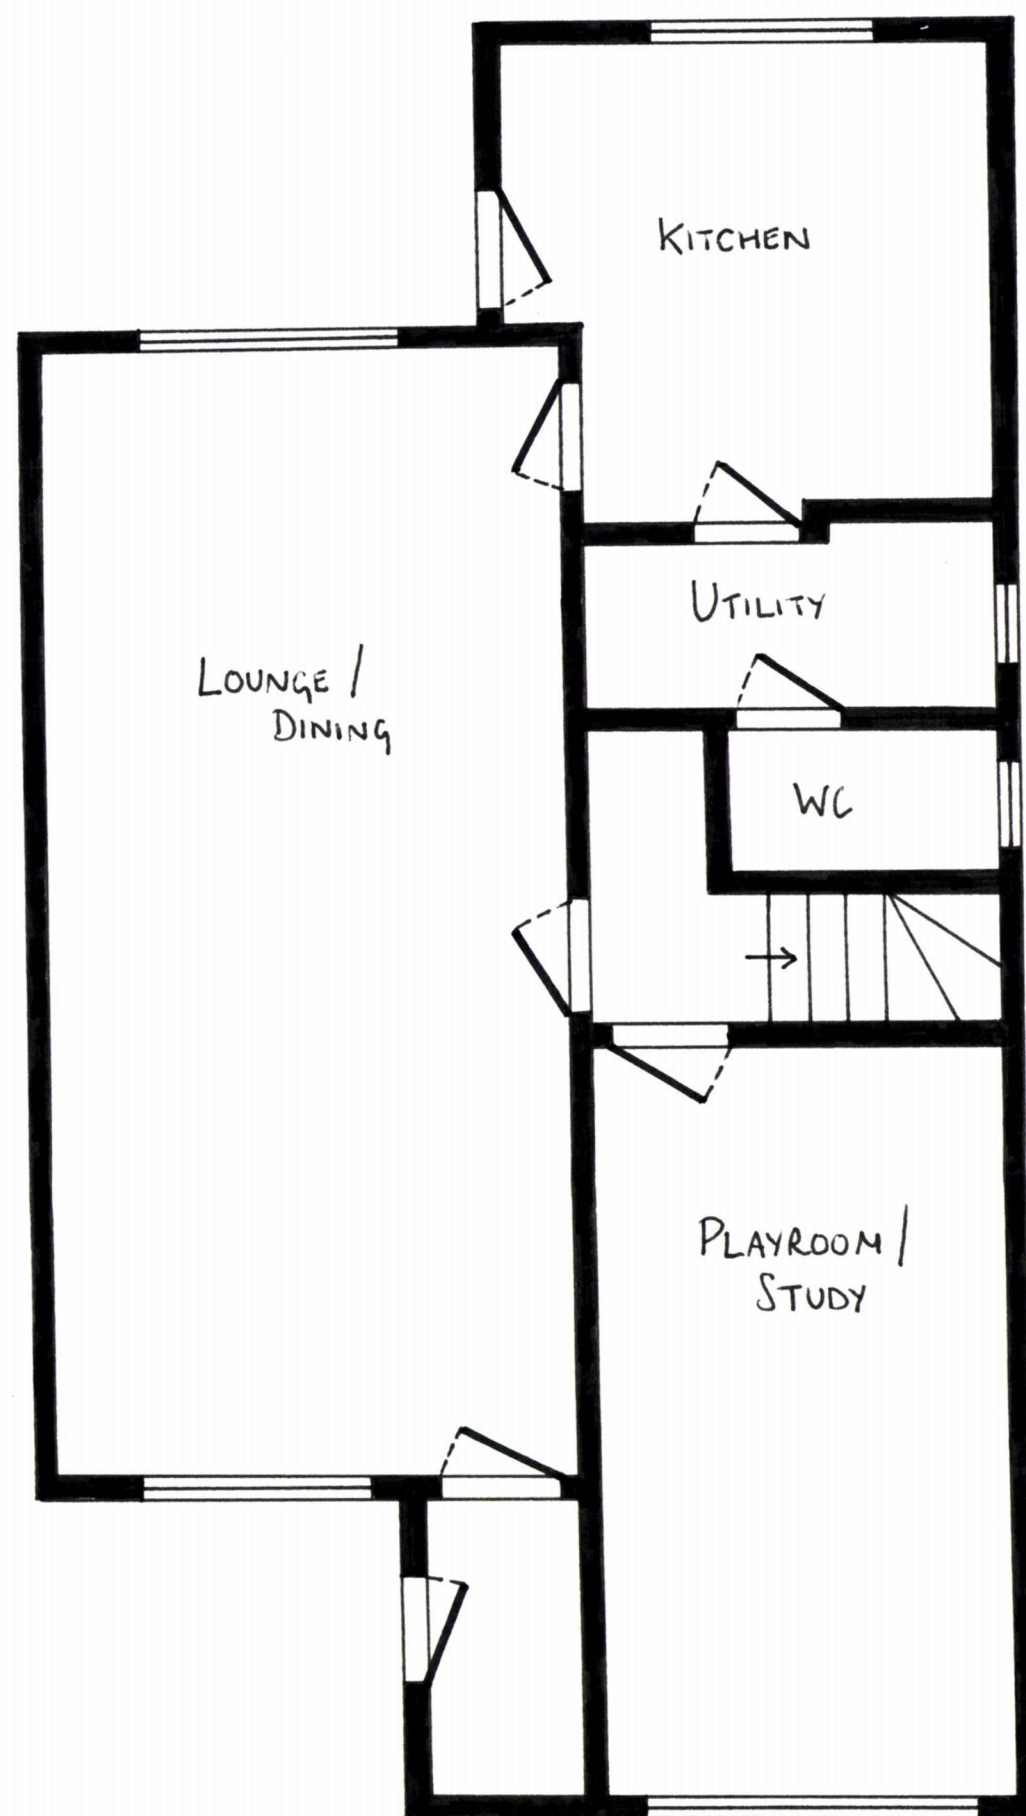


PROPOSED GROUND FLOOR

GROUND FLOOR PROPOSED PLANS &
ALTERATIONS TO FRONT ELEVATION (1:50)

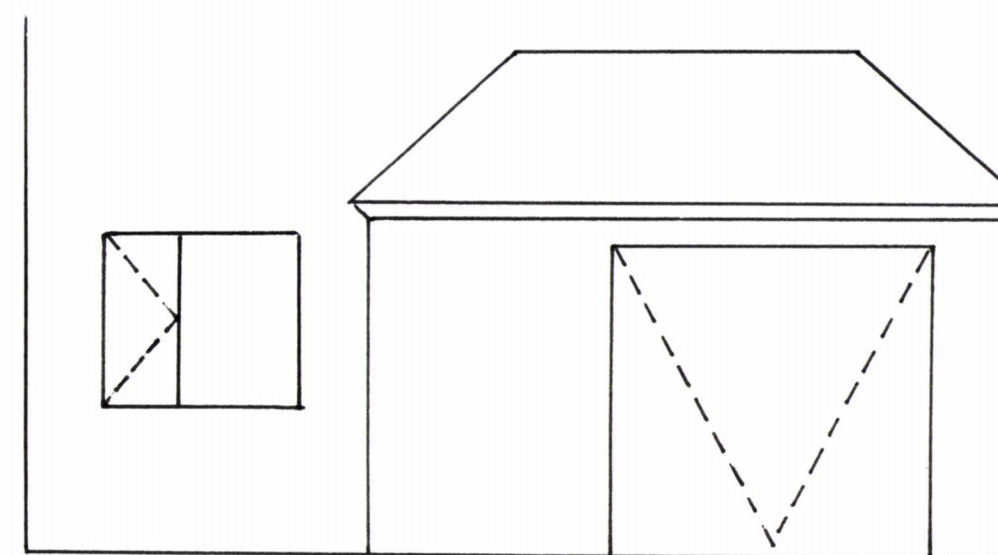

PART FRONT (WEST) ELEVATION - EXISTING

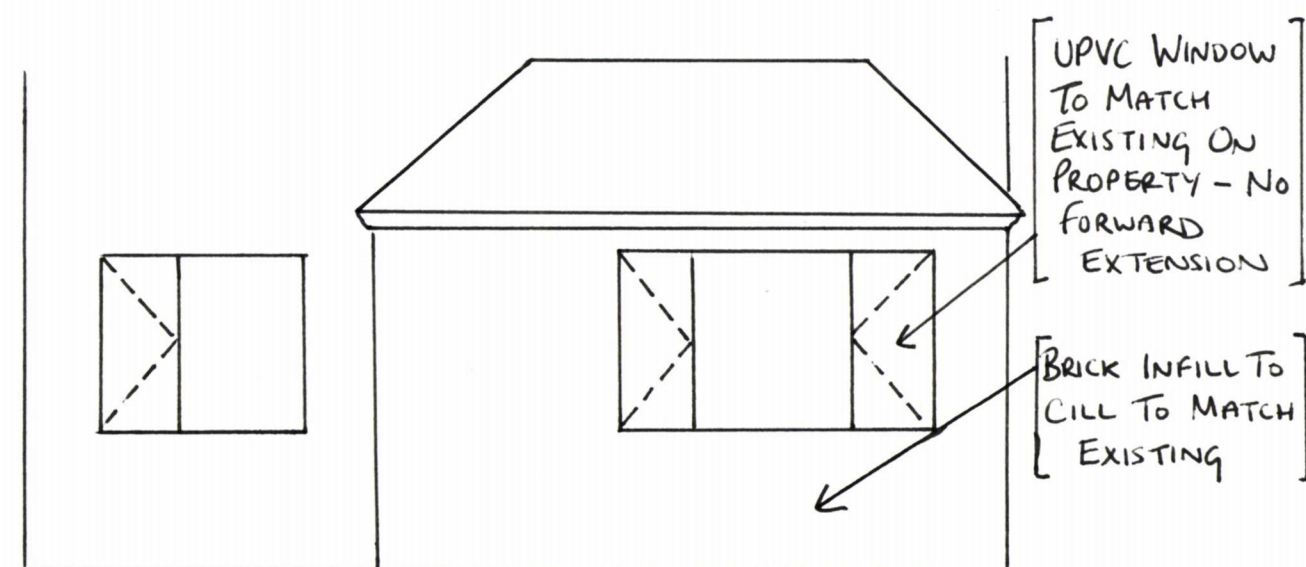

PART FRONT (WEST) ELEVATION - PROPOSED

