





PROPOSALS LEGEND


EXISTING TREE RETAINED (T24)
Attractive, high quality existing specimen that fits with the proposed site layout

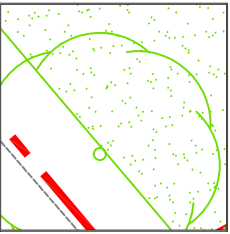


PROPOSED FEATURE TREE
Betula albosinensis 'Fascination'
Common name 'Chinese Red Birch'
Medium size, feature bark highlights entrance

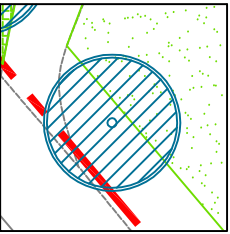


PROPOSED SPECIMEN TREE
Pyrus x calleryana 'Chanticleer'
Common name 'Callery Pear'
Medium size, significant seasonal interest

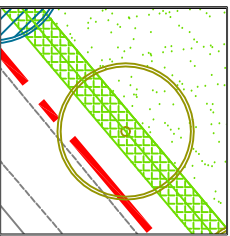


PROPOSED LOW EVERGREEN HEDGE
Lonicera 'Maigrun' alongside site boundary
More reliable equivalent to Box, maintained as a clipped formal shape (700mm height)

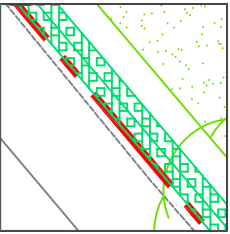


PROPOSED EVERGREEN GROUNDCOVER
Mix of evergreen ground carpeting species with white flowers - White Geranium, White Lesser Periwinkle, and Japanese Spurge.

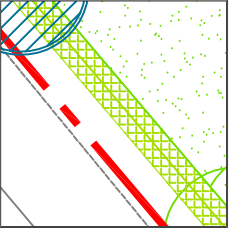


PROPOSED GRASS SEEDING
An attractive, interim measure until the additional parking provision is implemented.

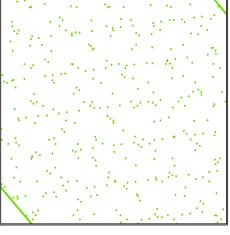

RAISED PLANTER ENHANCEMENT
Replacement with clipped topiary specimens and evergreen underplanting.

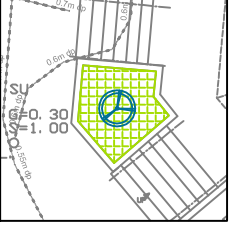

CROSS-SECTION SCALE 1:50 @A1
approximately five years post implementation

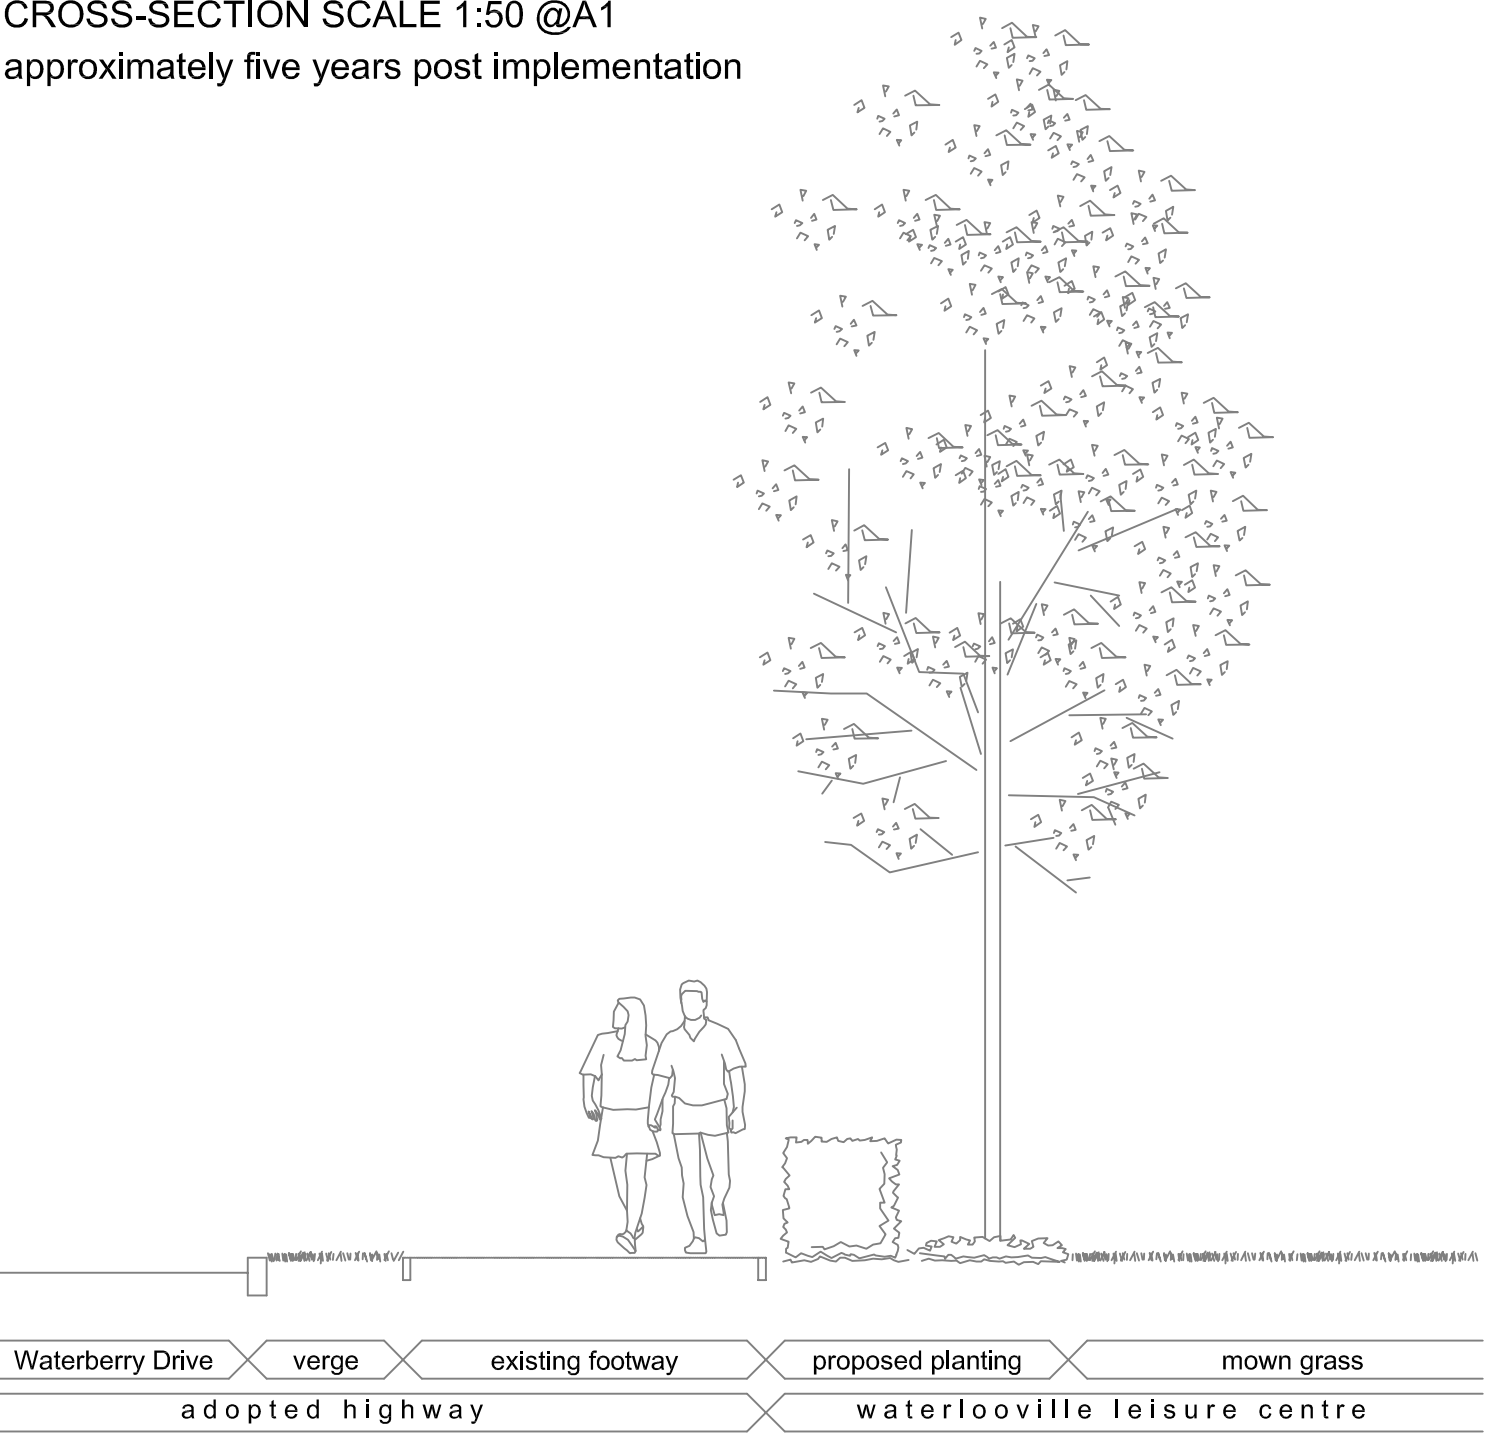

Existing trees and scrub vegetation through the Waterloo Leisure Centre site has been surveyed by an Arboriculturalist in consultation with Havant Borough Council. Some trees are deemed over-mature, requiring removal and much of the existing tree / scrub vegetation requires management.

Horizon Leisure are working in co-operation with Havant Borough Council to enhance the site frontage appearance, improve access for pedestrians / cyclists and to increase parking provision that will complement future leisure facility improvements.

To achieve this, existing trees and scrub along Waterberry Drive will be replaced by a more formal style of ornamental tree planting, with evergreen hedge and groundcover for a well maintained, smart approach to Waterloo Leisure Centre.

Tree and scrub clearance from the Waterberry site frontage is programmed for January 2017. Replacement planting will follow directly after this during February 2017.

Horizon Leisure are keen to retain and improve the existing tree belt along the Hambledon Road as a valuable screen and wildlife habitat. Long-term management operations to maintain screen density and diversity will comprise selective re-copping of trees and scrub each winter to promote regeneration.

If you should have any queries or concerns, please contact Horizon Leisure on 02392 245900 OR info@horizonlc.com

REPRODUCED FROM THE ORDNANCE SURVEY MAPS WITH THE PERMISSION OF THE CONTROLLER OF HER MAJESTY'S STATIONERY OFFICE. CROWN COPYRIGHT © UNAUTHORISED REPRODUCTION INFRINGES CROWN COPYRIGHT AND MAY LEAD TO PROSECUTION OR CIVIL PROCEEDINGS. HANTS COUNTY COUNCIL, 2006/7.

CLIENT					
Havant Borough Council					
Planning					
Civil Engineering and Landscape					
CONSULTANT					
Havant Borough Council					
Planning					
Civil Engineering and Landscape					
DESIGNER					
MG					
CHECKED					
JB 23/11					
APPROVED					
JB					
SCHEME					
WATERLOOVILLE LEISURE CENTRE					
DRAWING TITLE					
FRONTAGE LANDSCAPE PROPOSALS					
JOB No. 2016_32					
SCALE @ A1					
1:250@A1					
DATE					
11.2016					
SHEET NUMBER					
2016_32_001					
REV					
A					

Havant
BOROUGH COUNCIL

Public Service Plaza
Civic Centre Road
Havant. Hants. PO9 2AX
Telephone: (023) 9247 4174
Email: customer.services@havant.gov.uk
Internet: www.havant.gov.uk

DESIGNER		SCHEME		DRAWING TITLE	
MG		WATERLOOVILLE LEISURE CENTRE		FRONTAGE LANDSCAPE PROPOSALS	
CHECKED		JOB No. 2016_32		CAD PLOT: 10/02/2016 10:15:58	
JB 23/11		SCALE @ A1		DRAWING NUMBER	
APPROVED		1:250@A1		2016_32_001	
		DATE		REV	
		11.2016		A	