


**PROPOSED TWO STOREY REAR ADDITION.
4, CROMWELL TERRACE, W. STREET, HAVANT.
FOR P CARTLAND & J COX.**

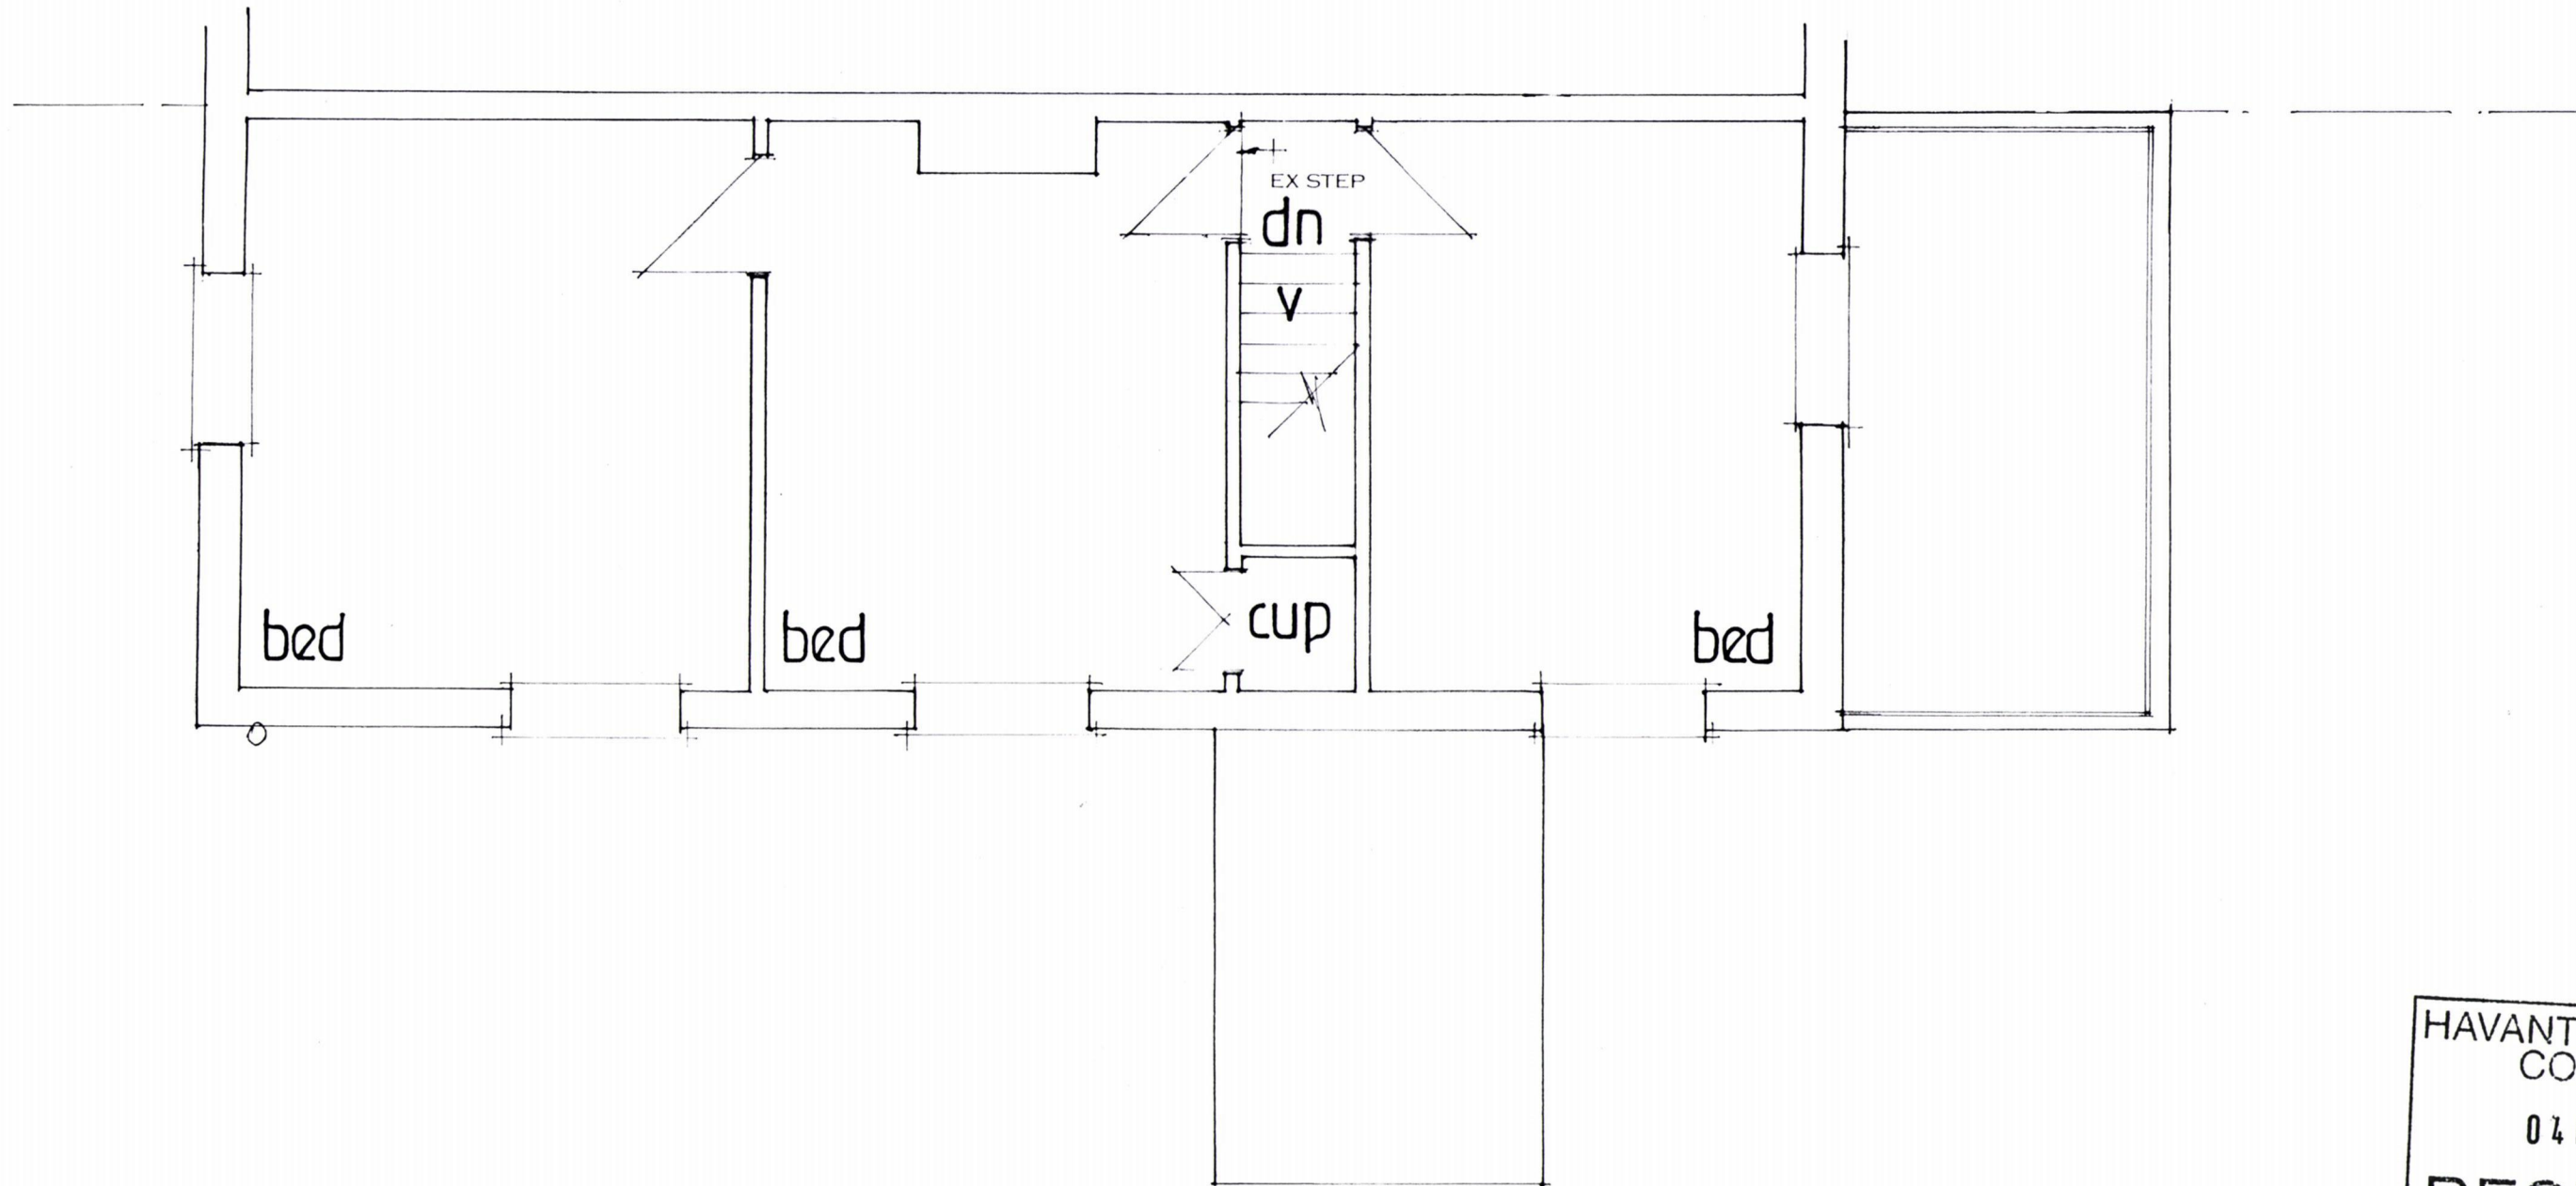

date oct 19
scale 1:50

EXISTING FIRST FLOOR

PETER J. WALKER
ISLAND DESIGN
182 SEAFRONT, HAYLING ISLAND, HANTS
PO11 9AN
TEL : 02392467571