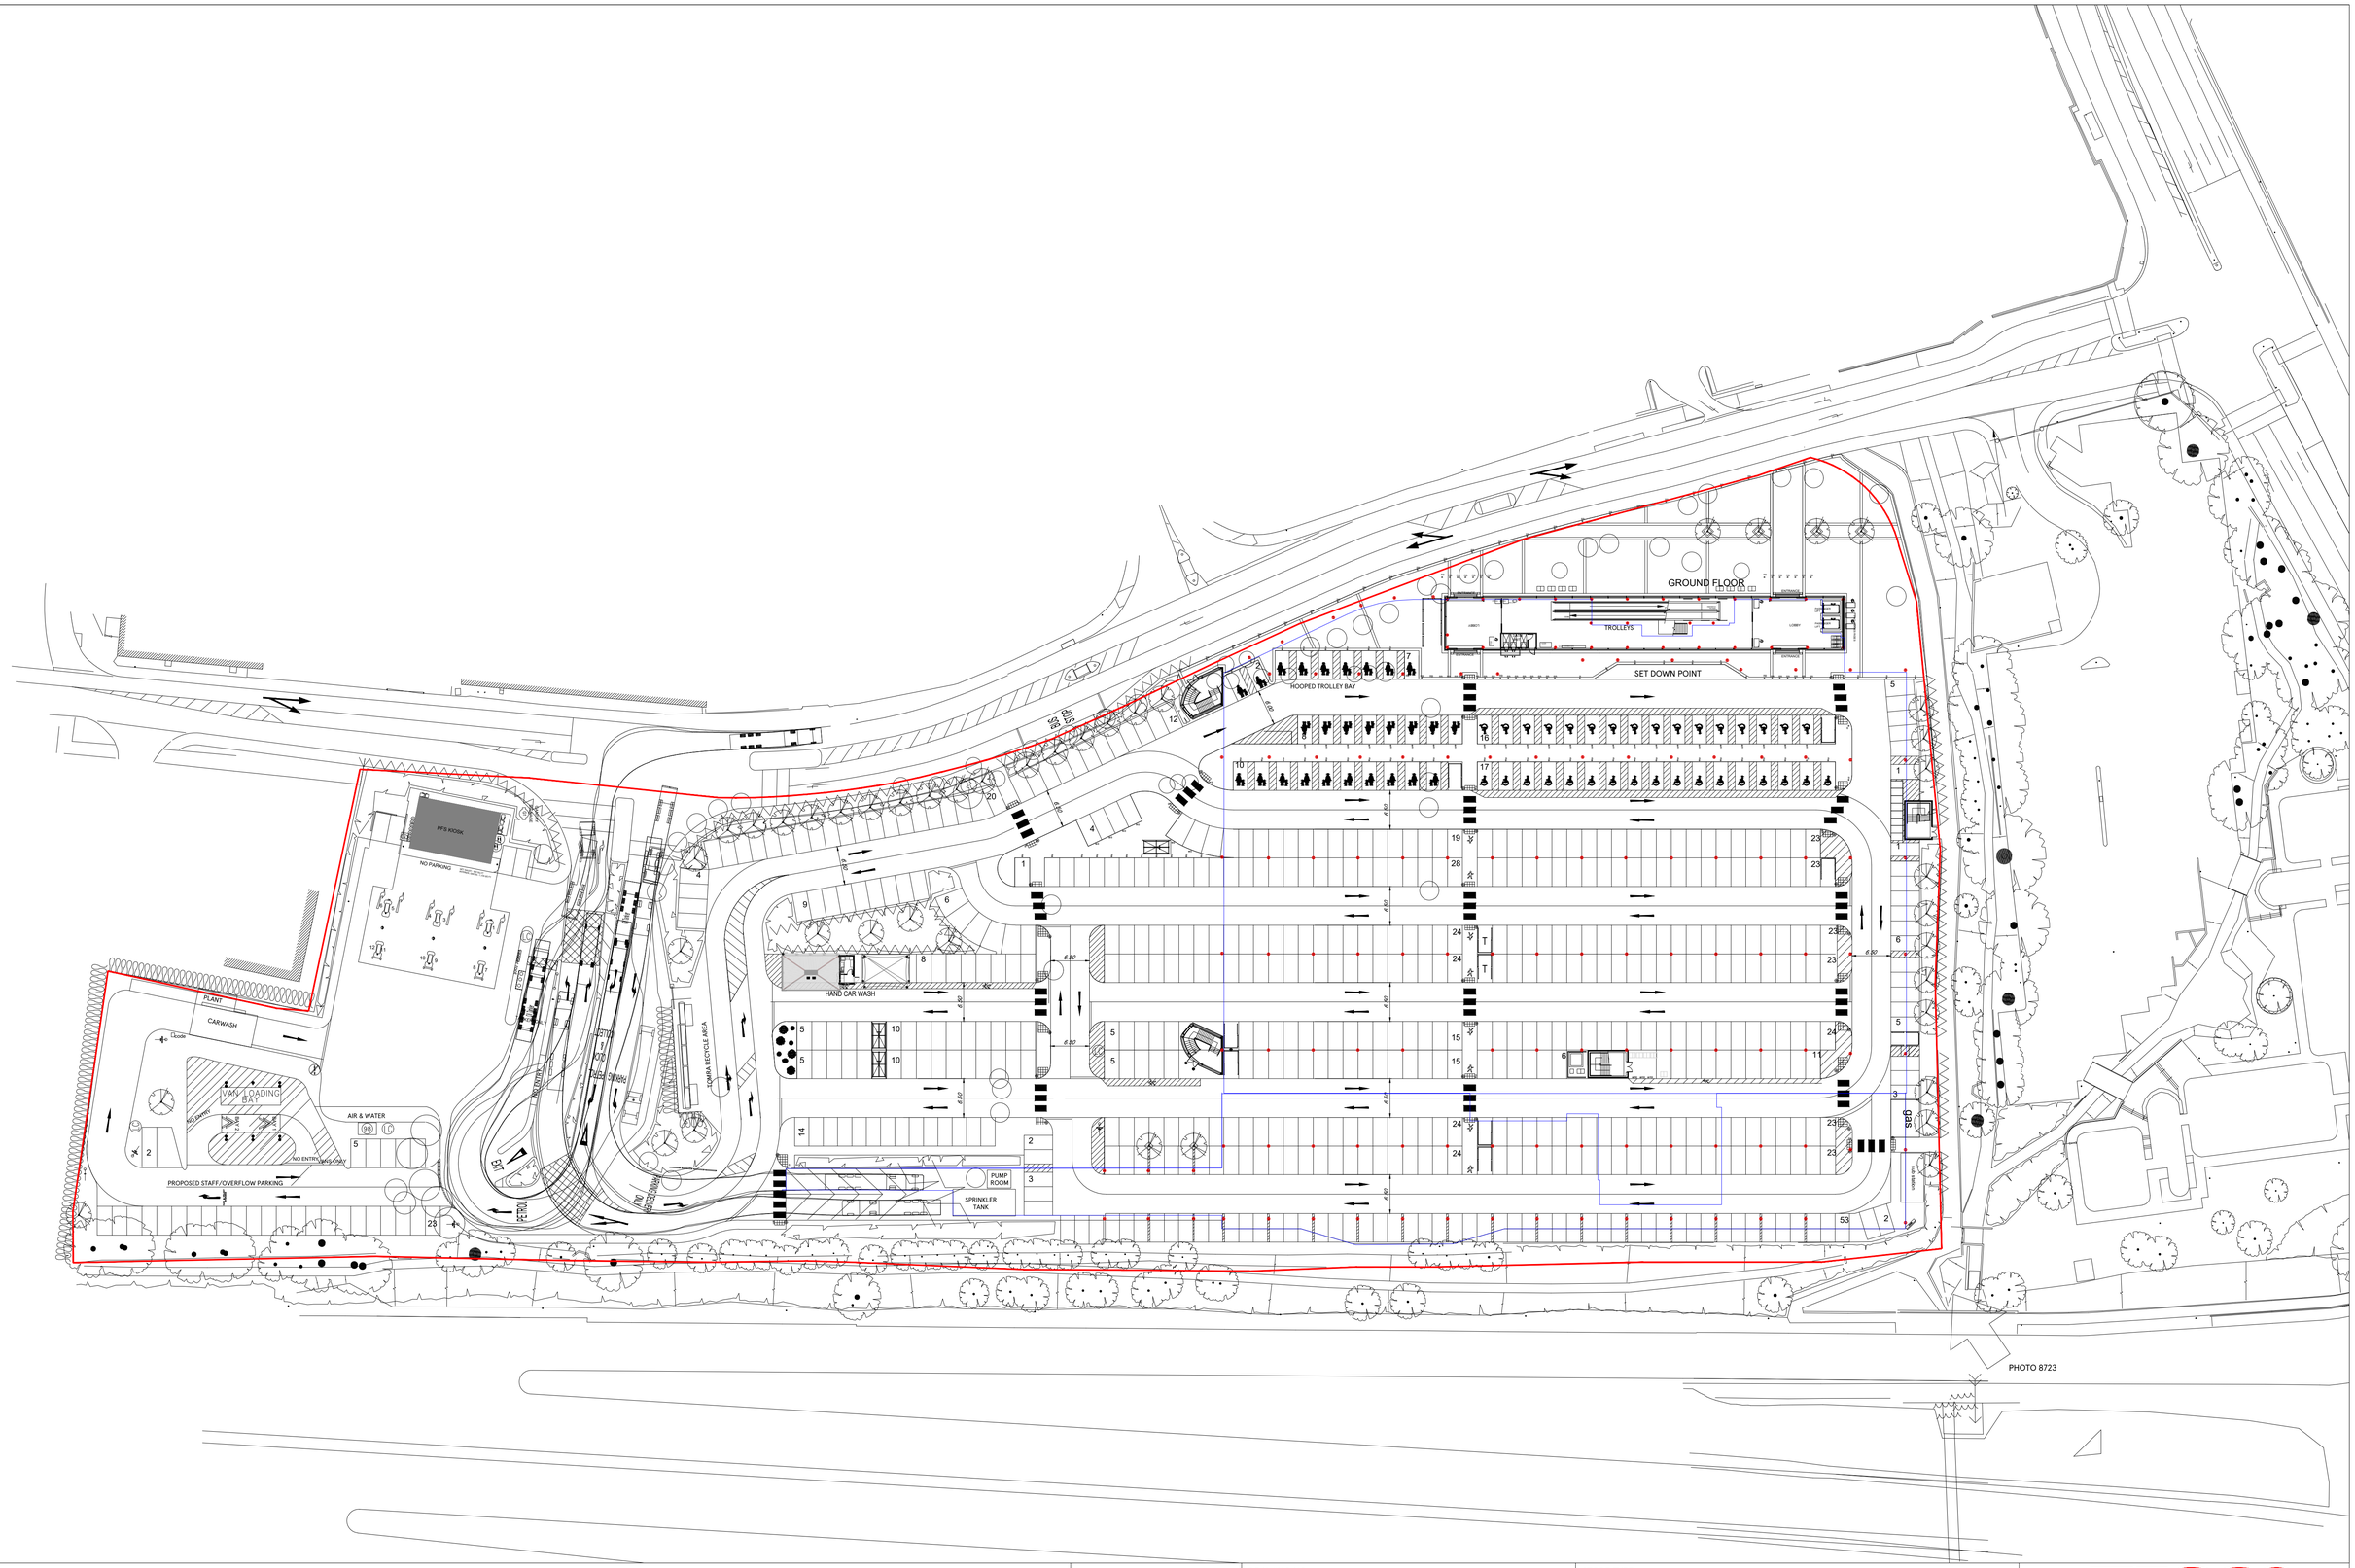

SCALE BAR

1:500

10m 0 10m 20m 30m 40m 50m

N

DRAWING NO. 02_6002_2A	STORE TYPE EXTRA
SCALE 1:500@A1 / DATE 05.08.2019	STORE NAME 6002 HAVANT
CHECKED BY ANDY HORWOOD	CONTENT EXISTING SITE PLAN
DRAWN BY KARTHICK	

TESCO

FEASIBILITY PLANNING

TESCO STORES LIMITED
STORE PLANNING DEPARTMENT
PROPERTY SERVICES
HIGHWOODS BUILDING (2ND FLOOR), KESTREL WAY,
WELWYN GARDEN CITY, HERTFORDSHIRE, AL7 1GA UK
TELEPHONE : 01707 395150

THE COPYRIGHT AND ALL OTHER RIGHTS IN AND RELATING TO THIS PUBLICATION BELONG TO AND ARE THE SOLE PROPERTY OF TESCO STORES LIMITED. NO PART OF THIS PUBLICATION OR ANY INFORMATION CONTAINED IN THIS PUBLICATION MAY BE REPRODUCED OR TRANSMITTED IN ANY FORM OR BY ANY ELECTRONIC OR MECHANICAL MEANS INCLUDING PHOTOCOPYING AND RECORDING OR FROM ANY RETRIEVAL SYSTEM WITHOUT THE PRIOR WRITTEN LICENCE FROM THE OWNER
© 1997 TESCO STORES LIMITED