



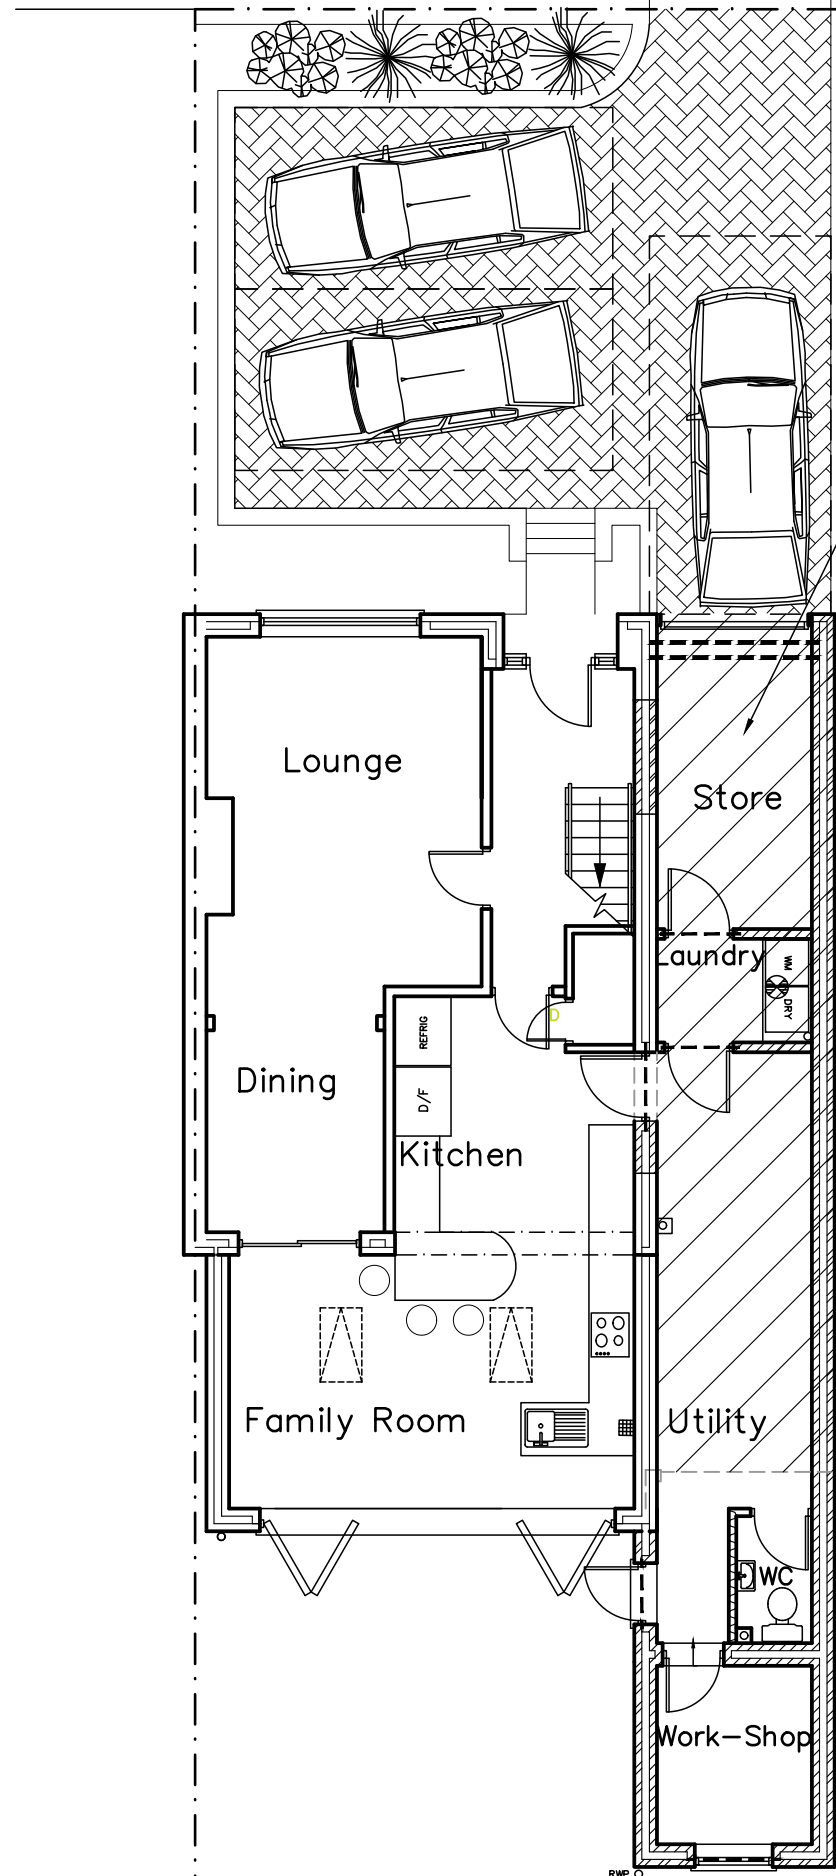

AS APPROVED
APP/15/00402

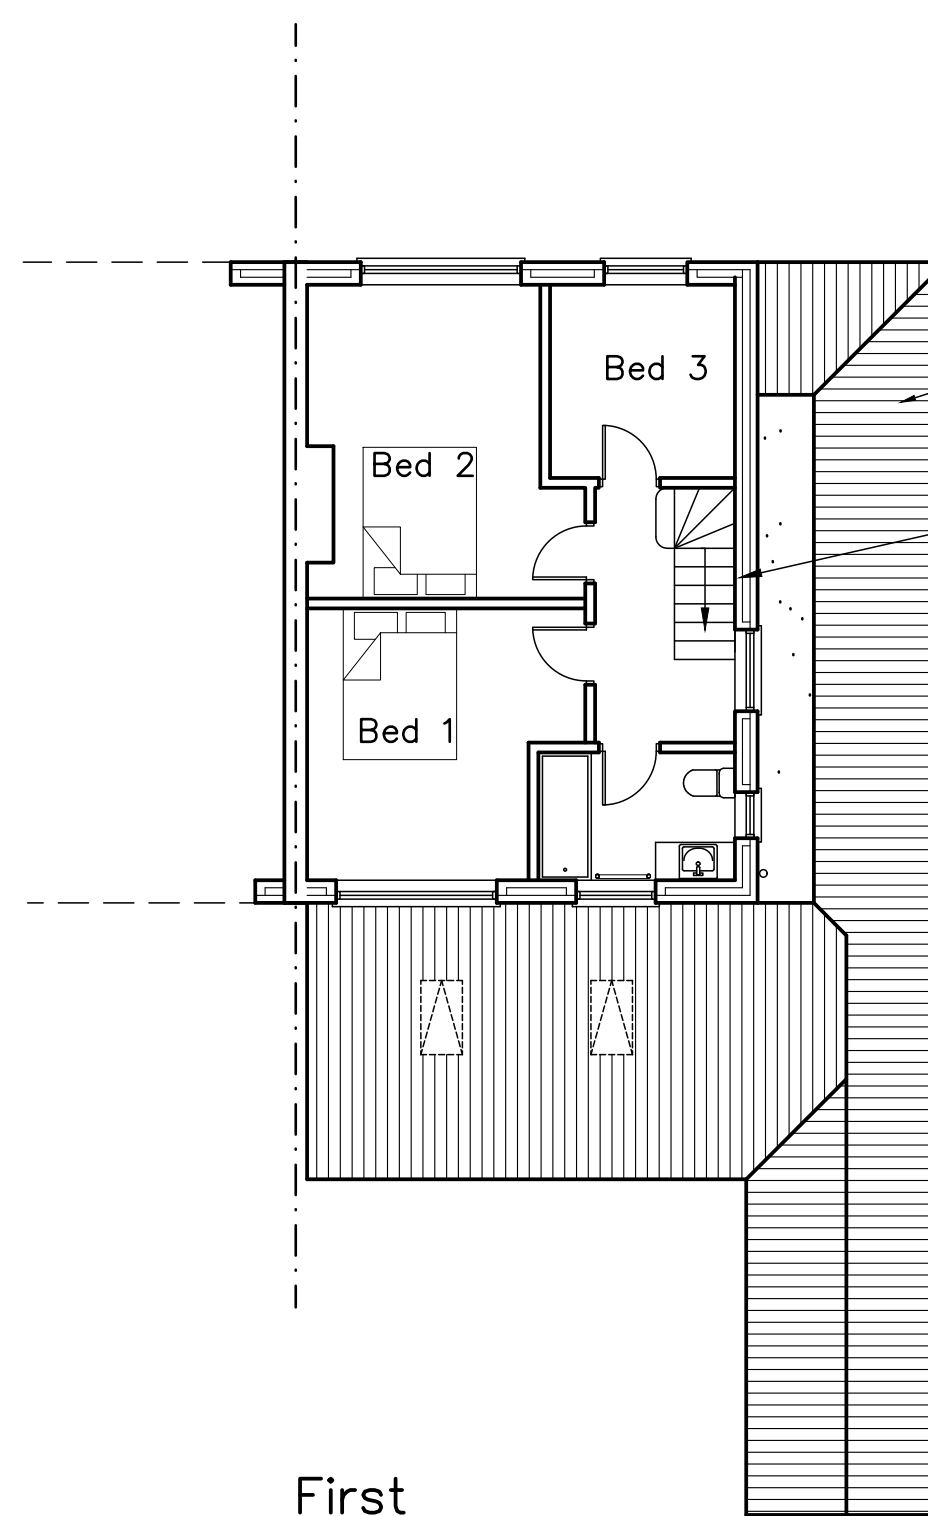

AS APPROVED
APP/15/00402

New stairs
to Loft



56 Penk Ridge,
Farlington,
PO9 3LU

**Proposed Plans
Loft Conversion
Ground & First**

CAD

Critchley Architecture And Design
Contact: 01935 424 993 | info@cadonline
The Old Brewery, 155 South Street, Havant, PO9 1BU

Revisions

- a) Loft omitted. 31/03/20
- b)
- c)
- d)

Scale A1 = 1:50
A3 = 1:100

Drawn CAL
Date 09/03/20

1522-432

A

Ground

First

10m

20m

30m

40m