

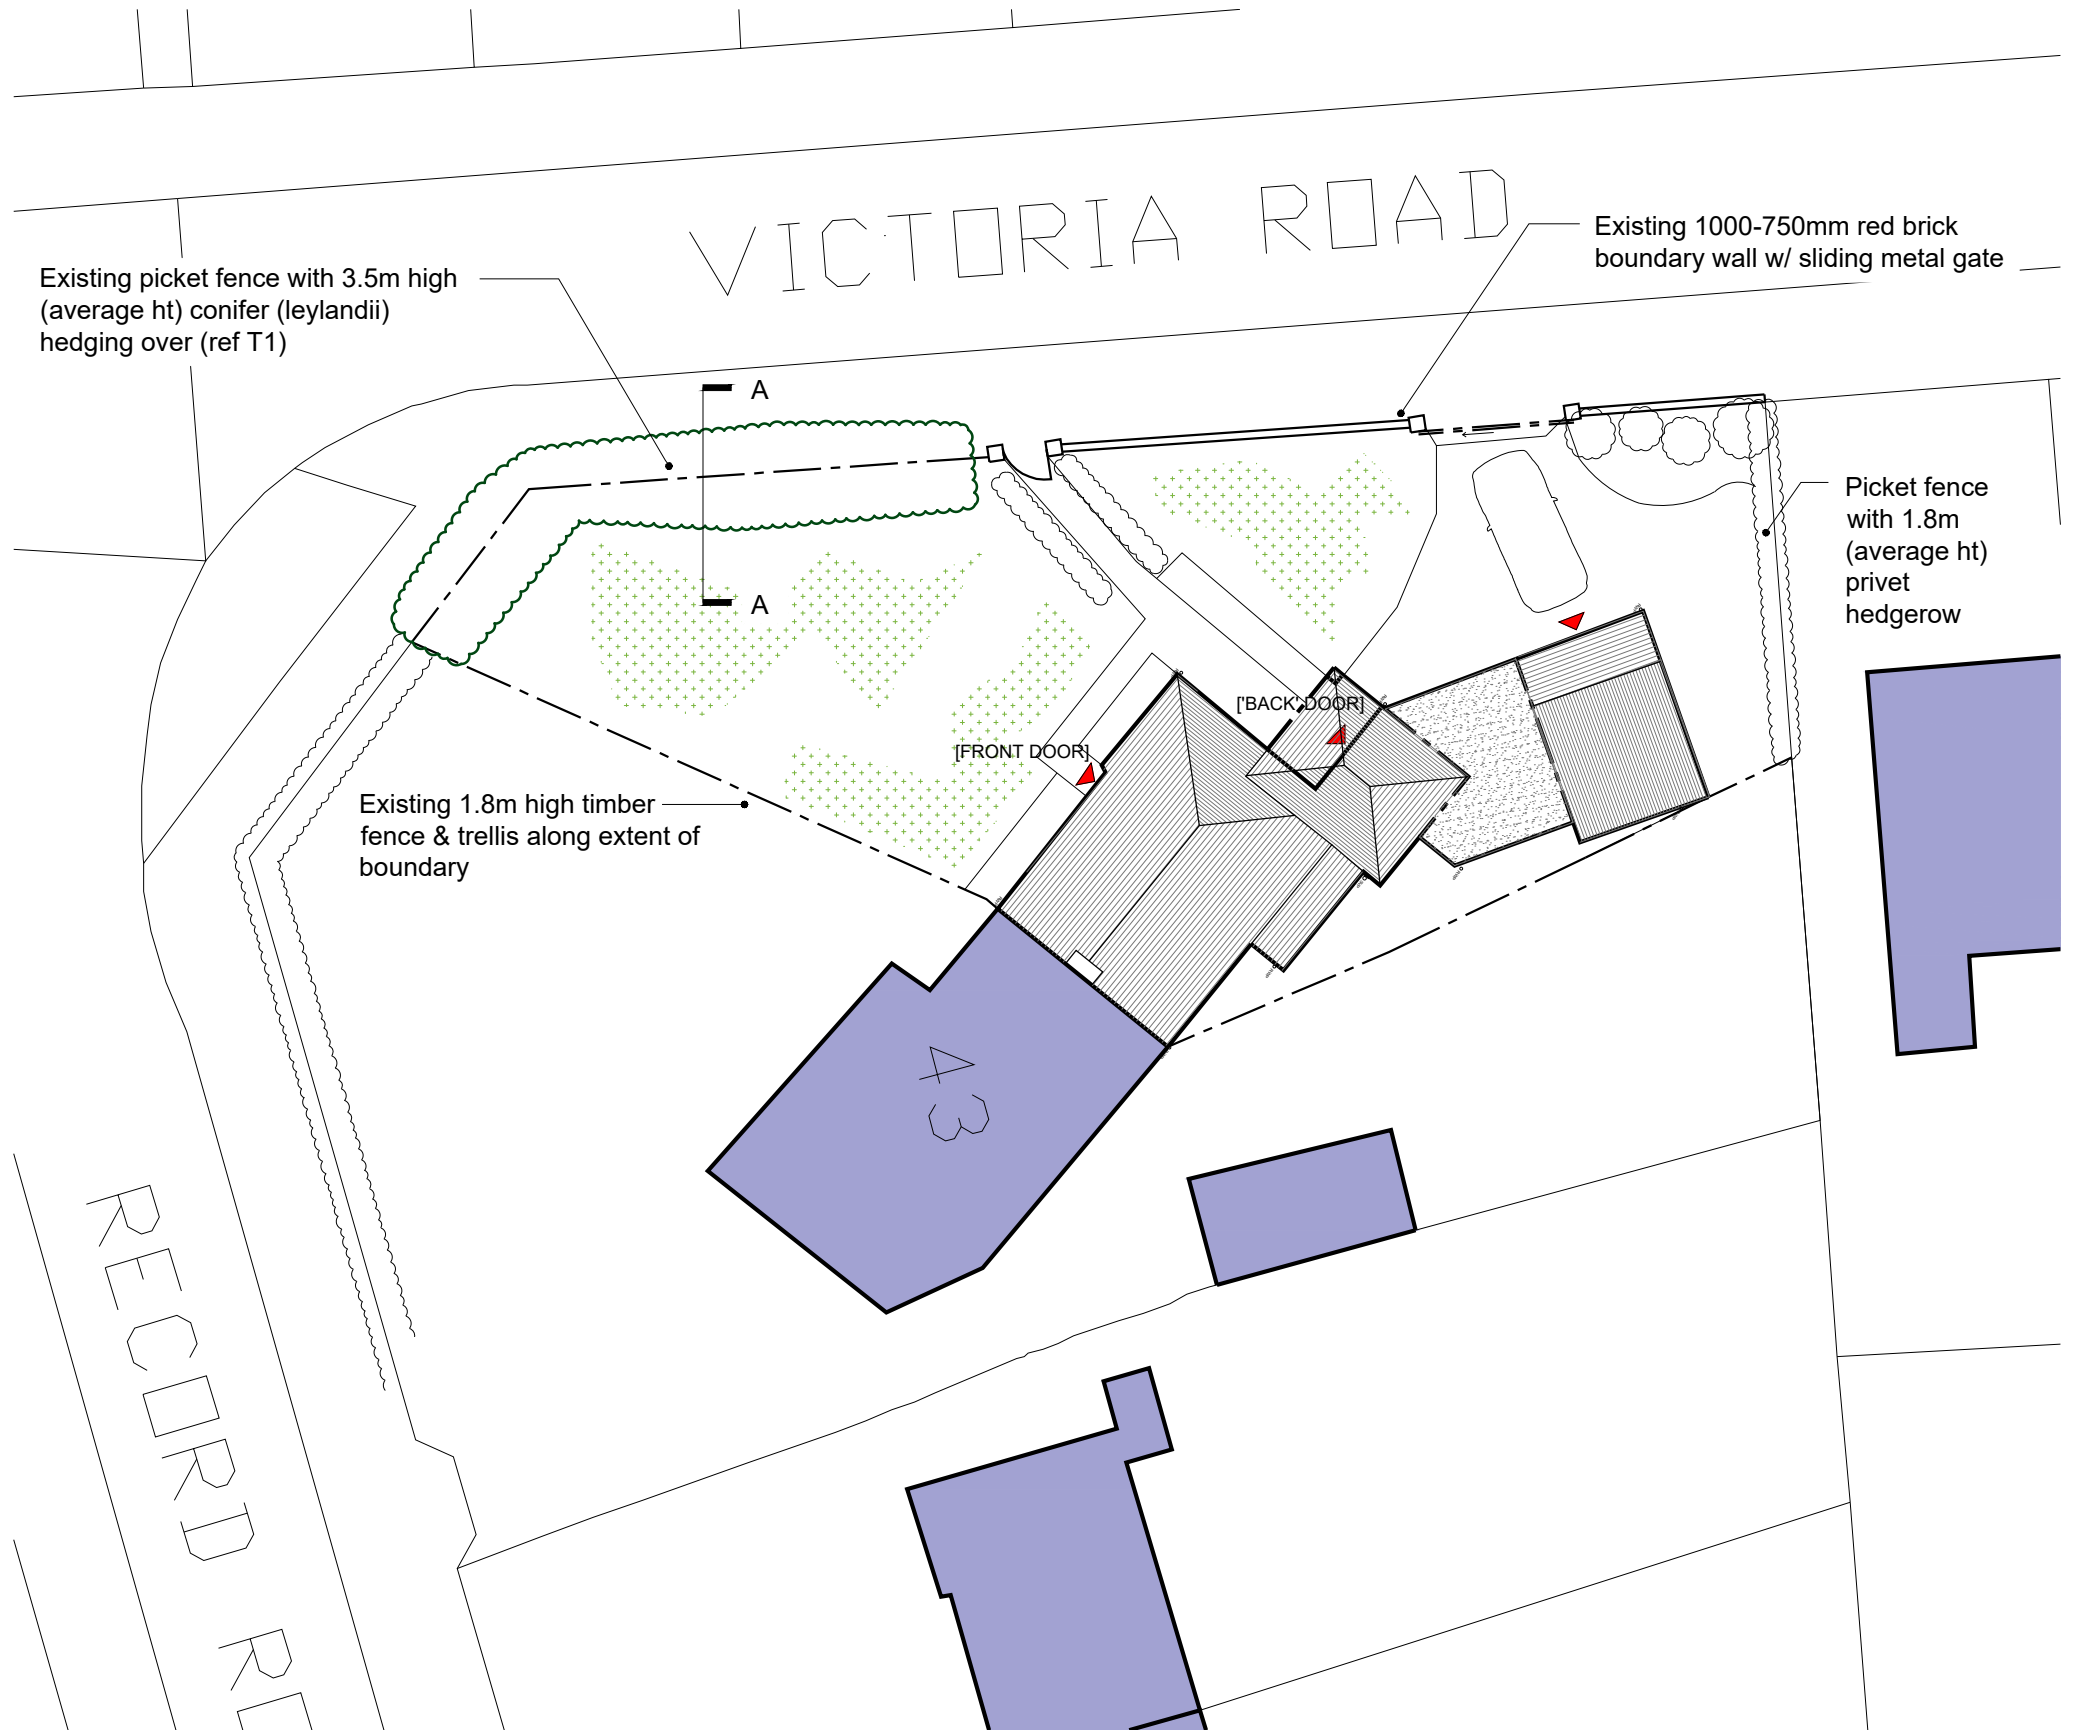



- NOTES:**
- Preliminary Drawings Only - survey carried out by site visit and photographic/record information.
 - No measurements should be taken from these drawings for Construction or Manufacturing purposes. All dimensions should be checked on site prior to works.
 - All subject to input and review by suitably qualified structural engineer.
 - All subject to necessary Statutory Approvals.

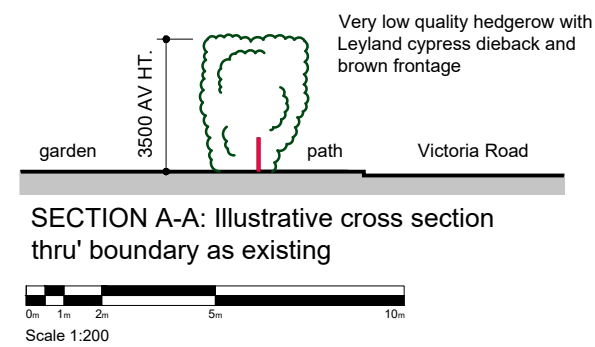

© Crown copyright 2016. Supplied by mapserve.co.uk a licensed Ordnance Survey partner number 100053143
Reproduction in whole or part is prohibited without the prior permission of Ordnance Survey.

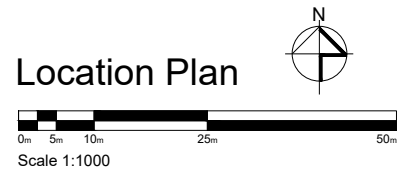

Site & Block Plan - As Existing

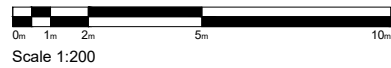

128 Victoria Road | P001

Drawing Title: Site & Location Plan

Scale: as noted (@ A3) **Date:** Dec 2019

Status: PLANNING ISSUE

Revision: P1