


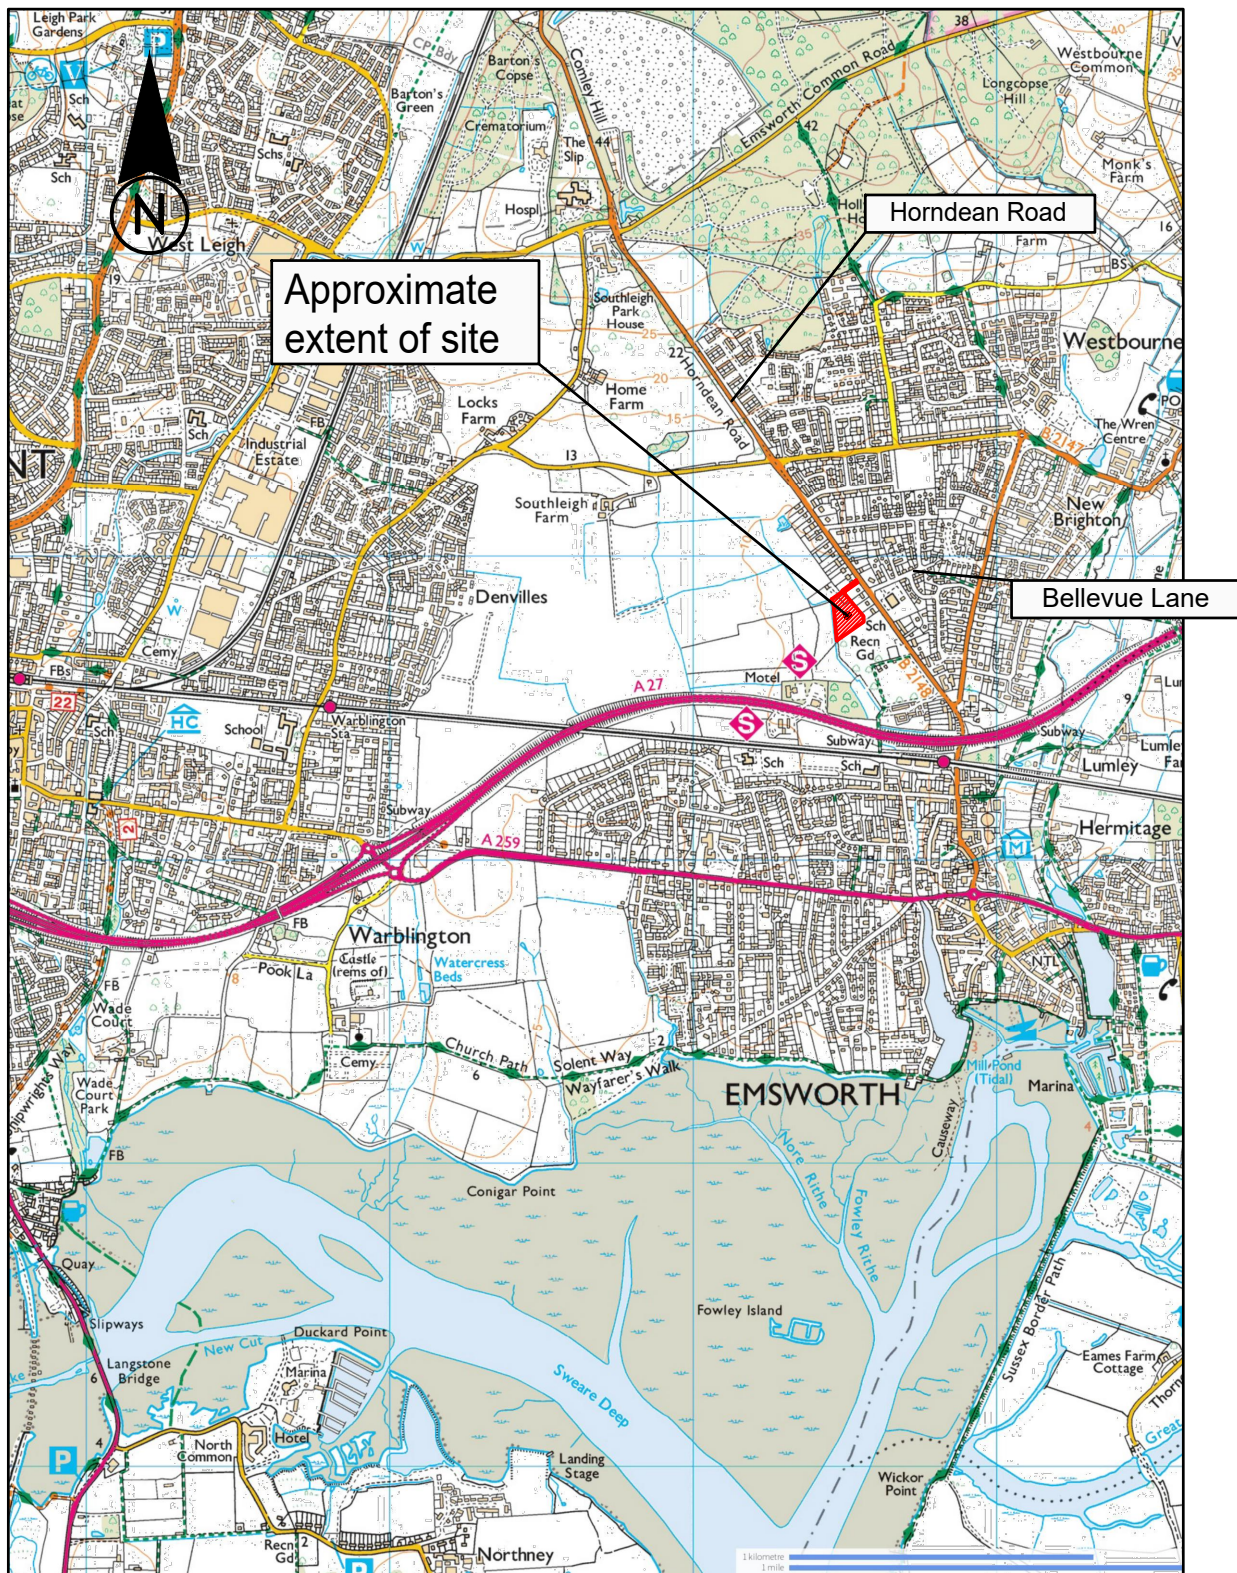

Original drawing size A4

Rev Date

Revision

DMMason

Engineering Consultants

161 Marlborough Road
Old Town, SWINDON
SN3 1NJ

Tel. 01793 611712

Project

Land at Horndean Road, Emsworth

Drawing Title

Location Plan

Date

May 2019

Scale

1:25,000

Drawing No.

M.096/1

Based on Ordnance Survey map with the permission of the Controller of Her Majesty's Stationary Office. Crown Copyright.