


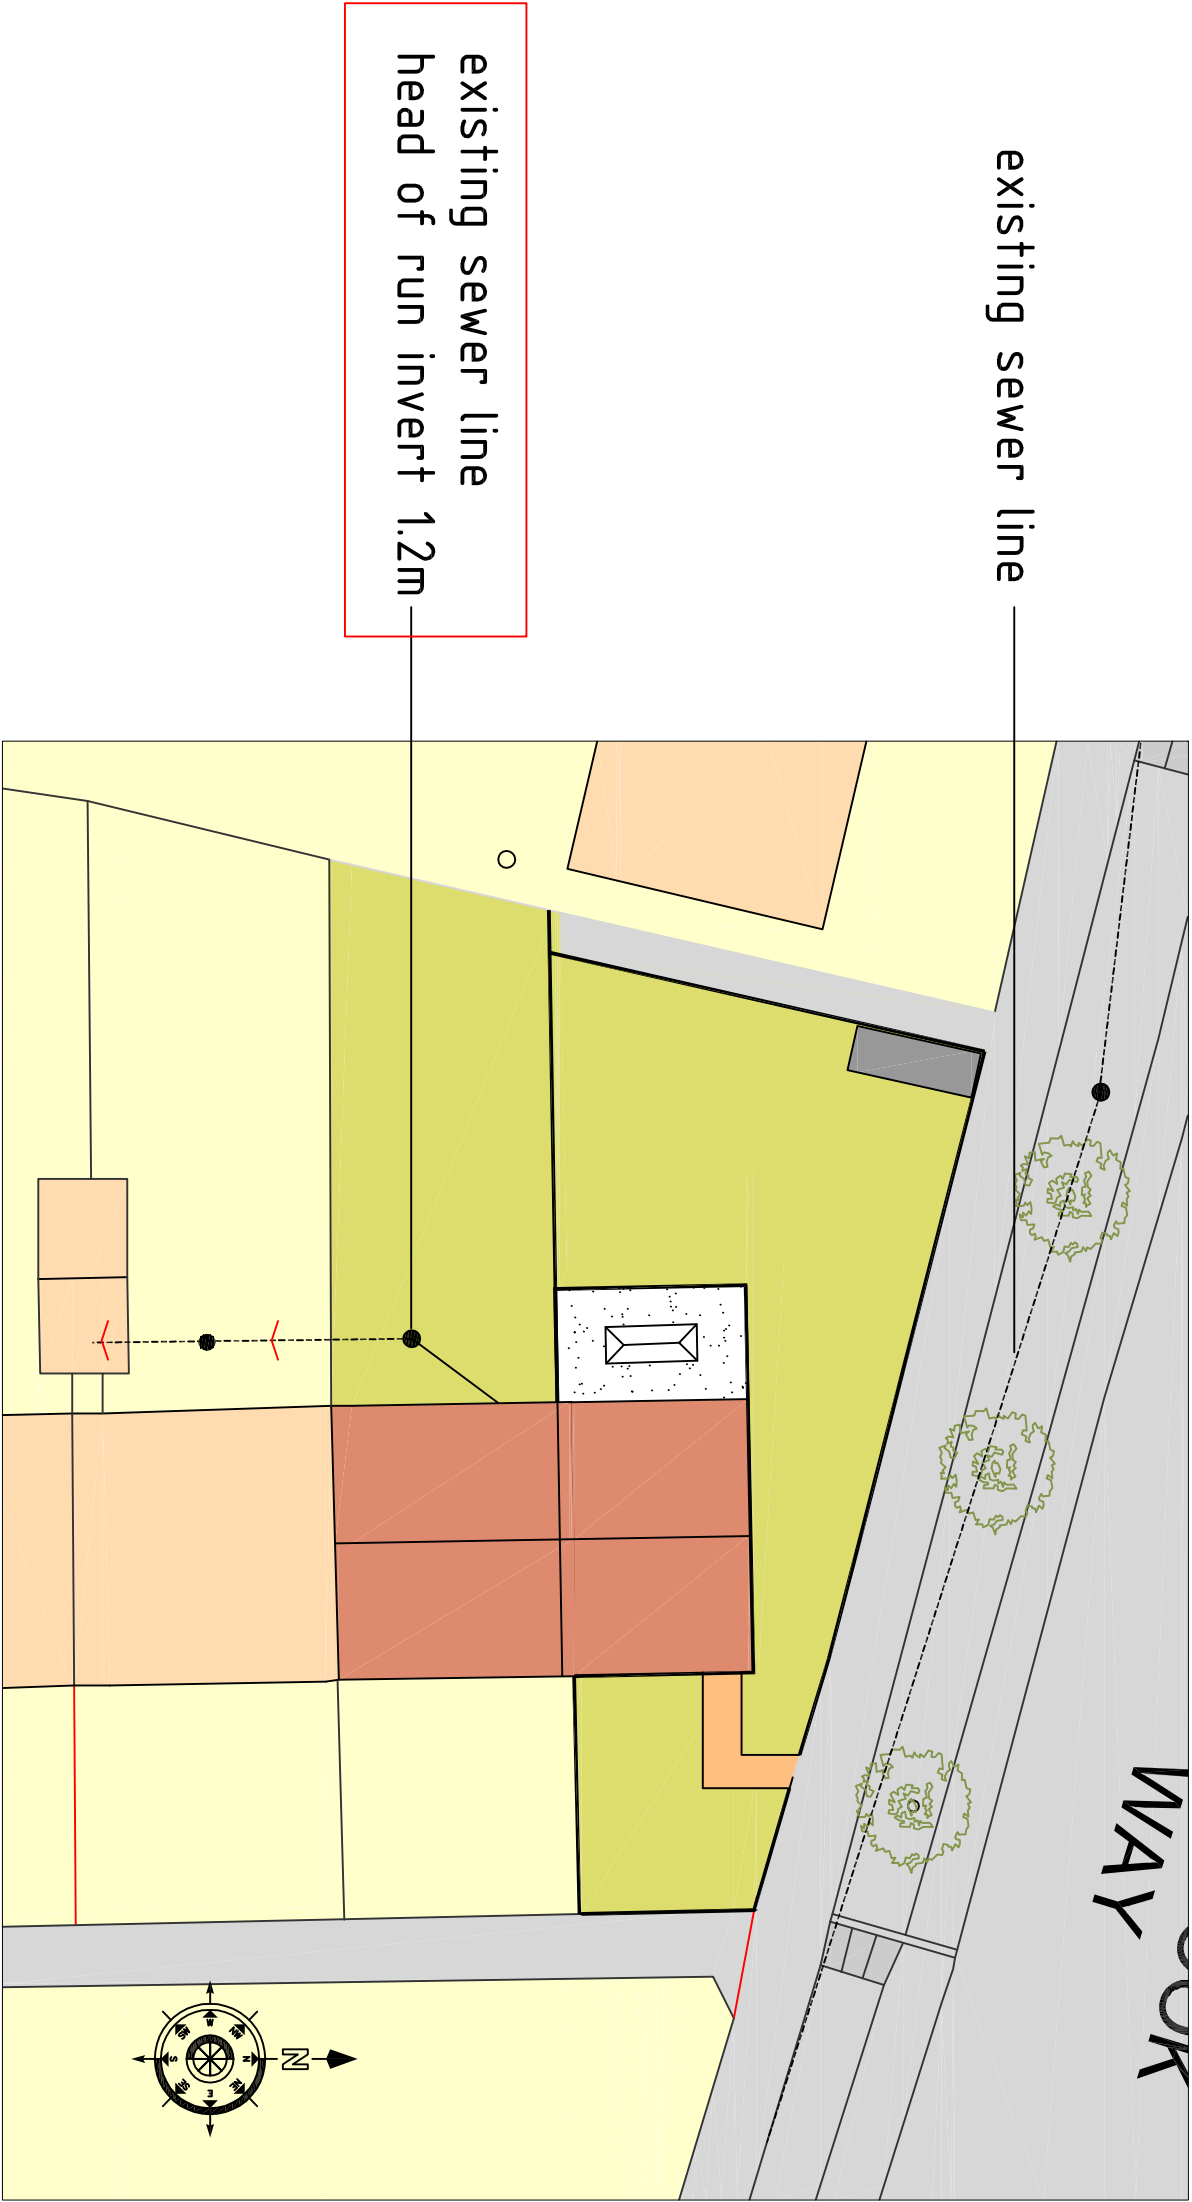

Revision	Description	Date	Drawn

Project:
**Land Adjacent
391 Purbrook Way
Havant**

Drawing Title:
Existing Sewer Line

Chris Flint Associates Ltd
CHARTERED SURVEYORS - PROJECT MANAGERS
DEVELOPMENT CONSULTANTS

Drawn By	Date	SHEET SIZE	Approved By	Date
CF	10/01/19	A3		
CFA	FULL	01	Scale:	1-200

PLANNING

2 Emerald Close Waterlooville Hants PO7 8NZ
tel: 023 92 432484 fax: 023 92 358554
Email: chrisflintassociates@gmail.com