


Existing Chimney Breast & Stack to
be fully removed

EXISTING REAR FLAT ROOF EXTENSION
TO BE FULLY REMOVED

Existing Tiled Pitched Roof to Remain

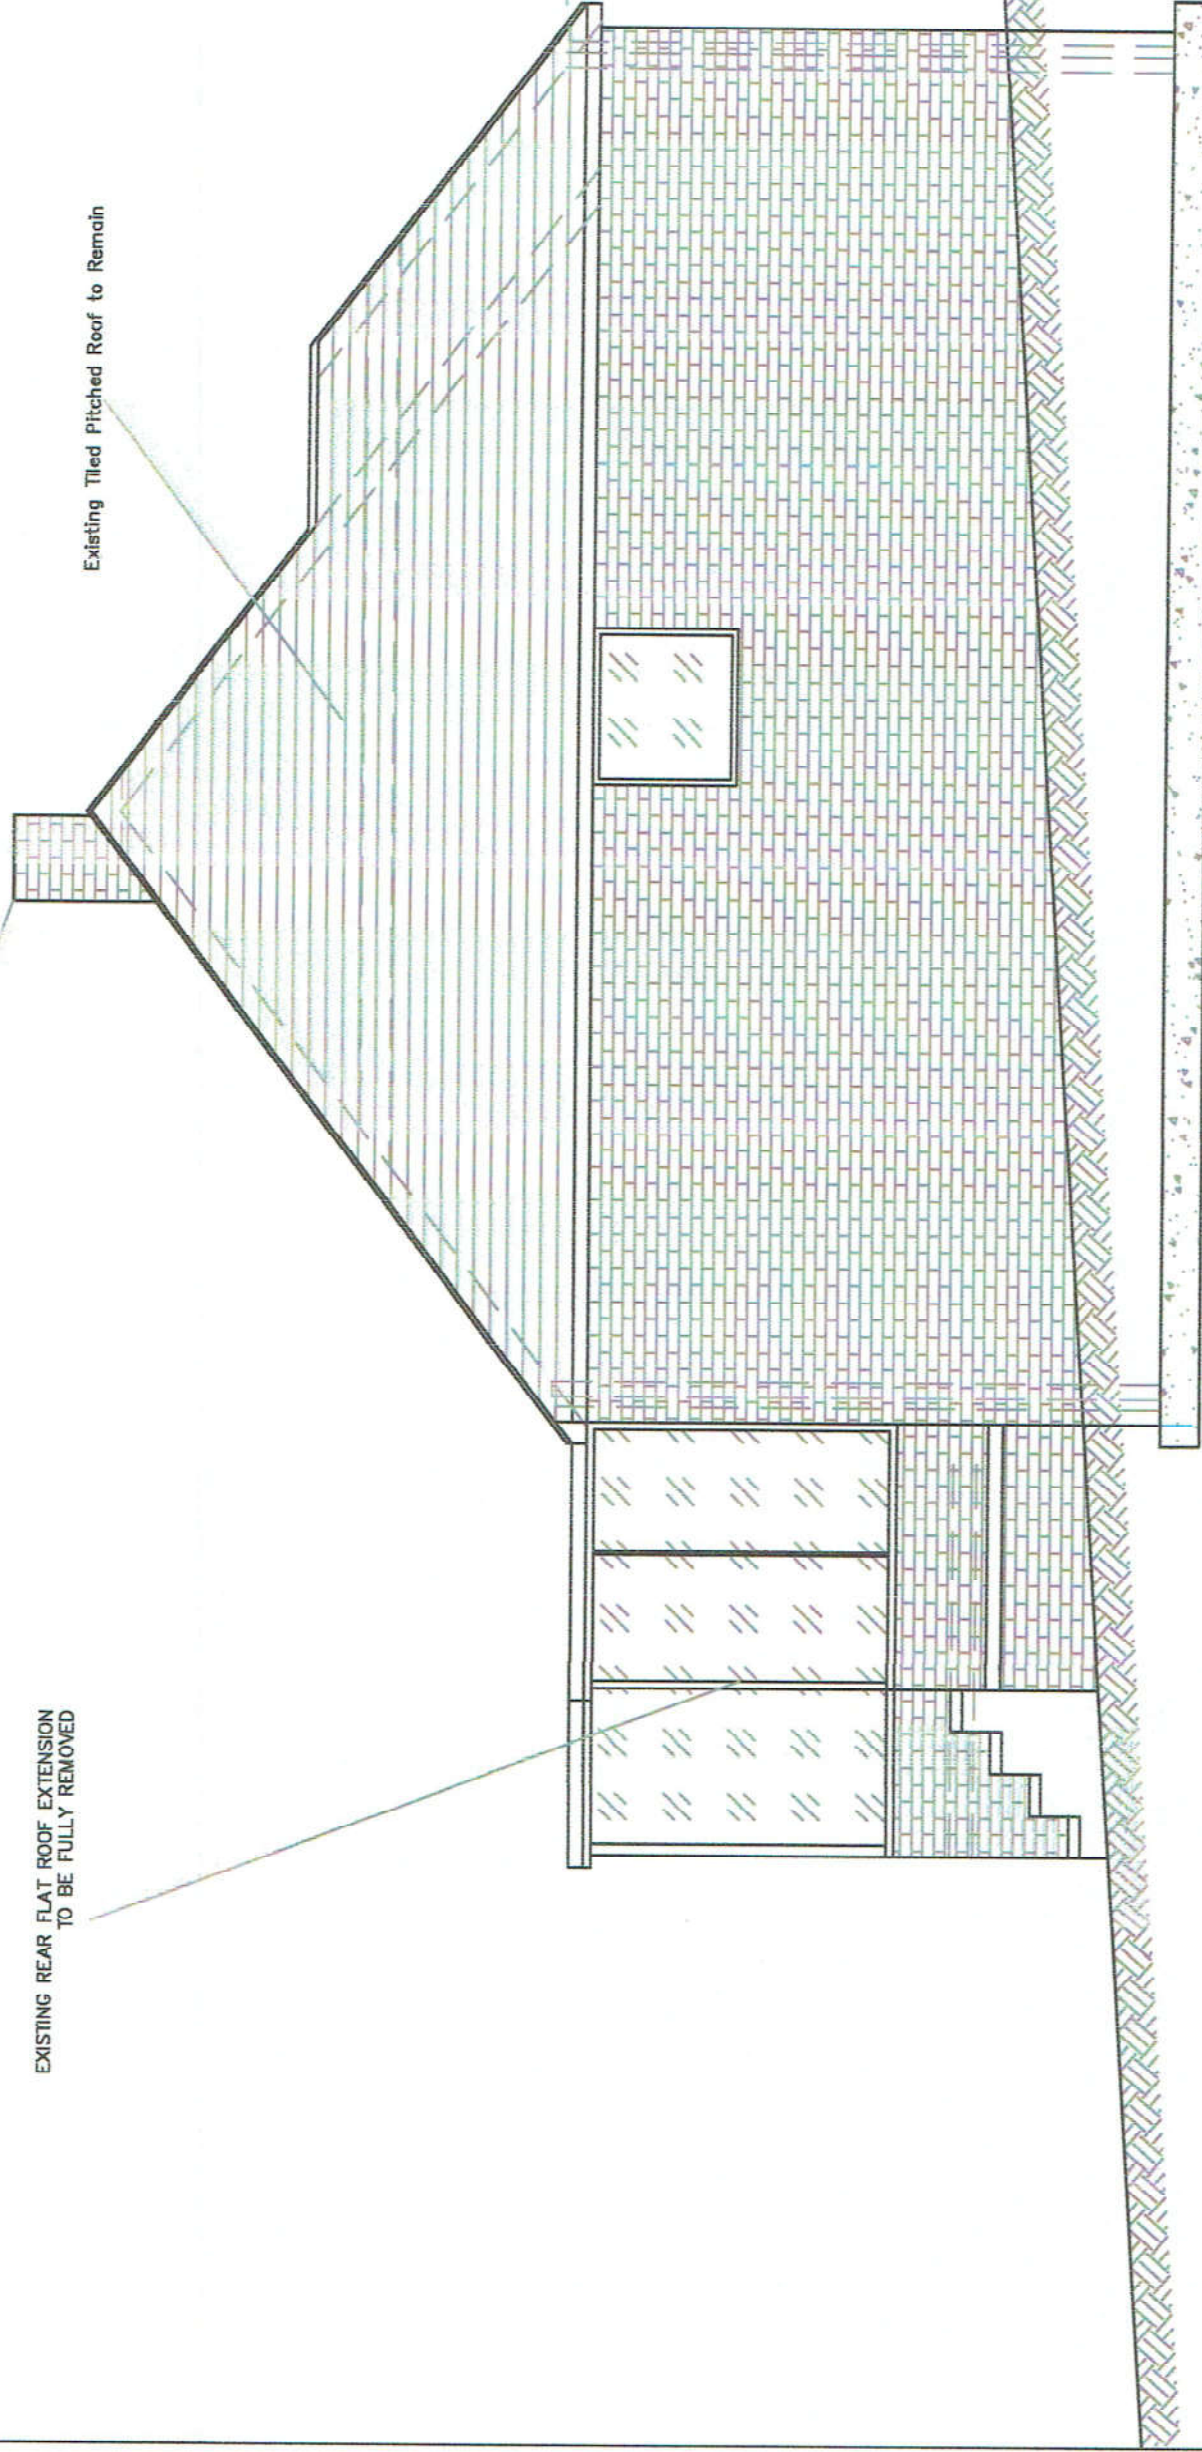

Left Side Elevation

PLANNING ISSUE NOVEMBER 2019

SCALE OF 1:50 0 0.25 0.5 0.75 1.0 2.0 3.0

ALL DETAILS TO CONFORM TO THE BYELAWS OF THE LOCAL
AUTHORITY AND THE BUILDING REGULATIONS.

Revision	Open	Final
Original		

JDS DESIGN SERVICES
design & drafting services

3 WEYLANDS CLOSE, LIPHOOK, HANTS
email jdsdesignservices14@gmail.com TEL 01429 724924

MR MARTIN TERRY
12 CHESTNUT AVENUE
HAVANT
HAMPSHIRE PO9 3QR
DETAILS OF EXISTING
LEFT SIDE ELEVATION

Submitted	NOVEMBER 2019	Project No.	JDS/1384
Revisions		Drawn	EO4
		Scale	1:50