

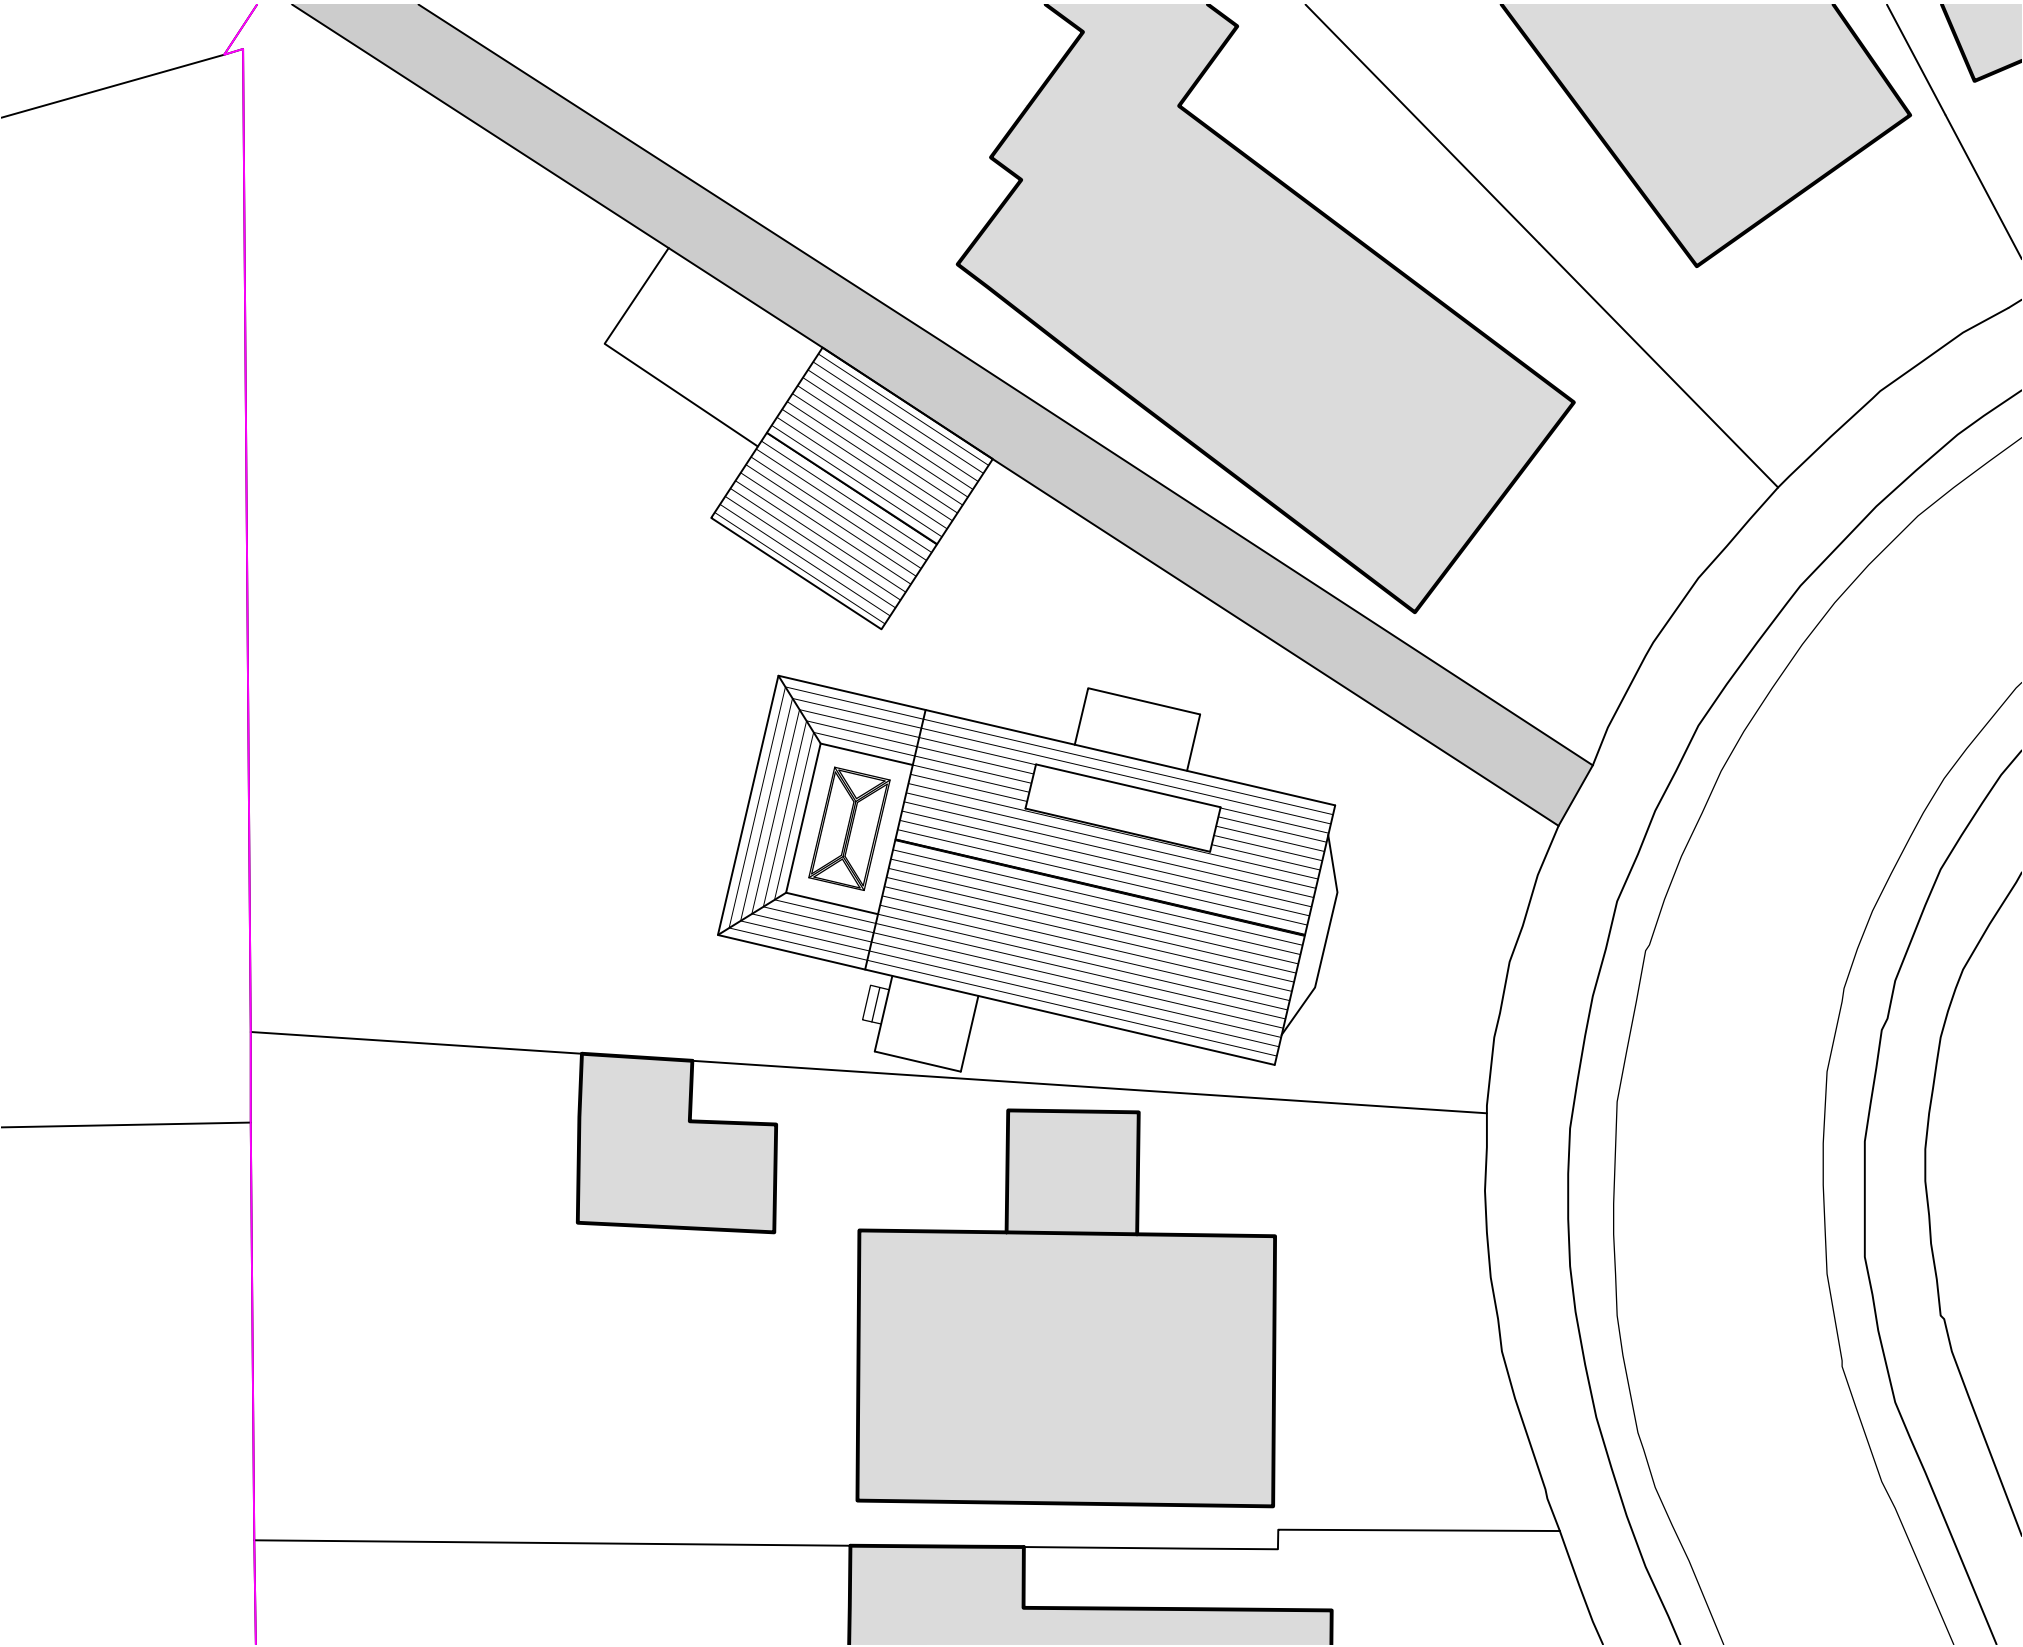
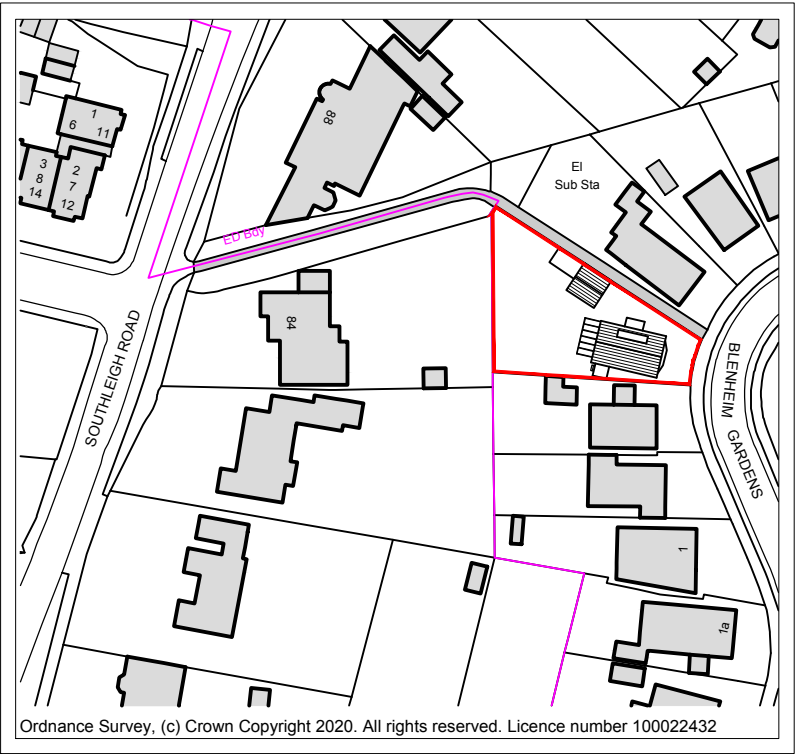


This drawing may be scaled with reference to the scale bar for planning application purposes only. Do not scale for any other purpose, use only annotated dimensions. All dimensions are to be checked by parties using the drawing, and any errors or omissions are to be reported to James Potter Associates Ltd.



Rev.	Date	Note	Author	Checked
-	dd/mm/yy	Note	XXX	XXX

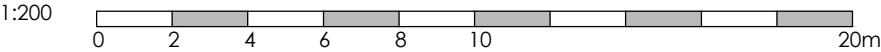

BLOCK PLAN
SCALE 1:200

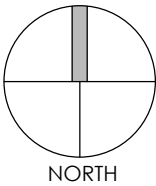

LOCATION PLAN
SCALE 1:1250

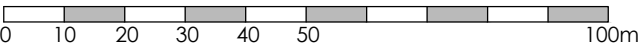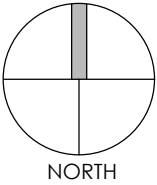

Project	INTERNAL ALTERATIONS & REAR EXTENSION 7 BLENHEIM GARDENS HAVANT PO9 2PN					Drawing	BLOCK AND LOCATION PLAN		
						Job-Dwg Number	20013-PL-001		Rev.
Client	MR & MRS MCBRAYNE					 JAMES POTTER ASSOCIATES www.jpa.design JPA - PORTSMOUTH 117 Highland Road, Southsea, Portsmouth, PO4 9DD t. +44(0)2394 002 897			
Status	PLANNING								
Scale	1:200/1:1250		Sheet Size A3						
Author	RH	Checked	JP	Date	14/02/2020				