
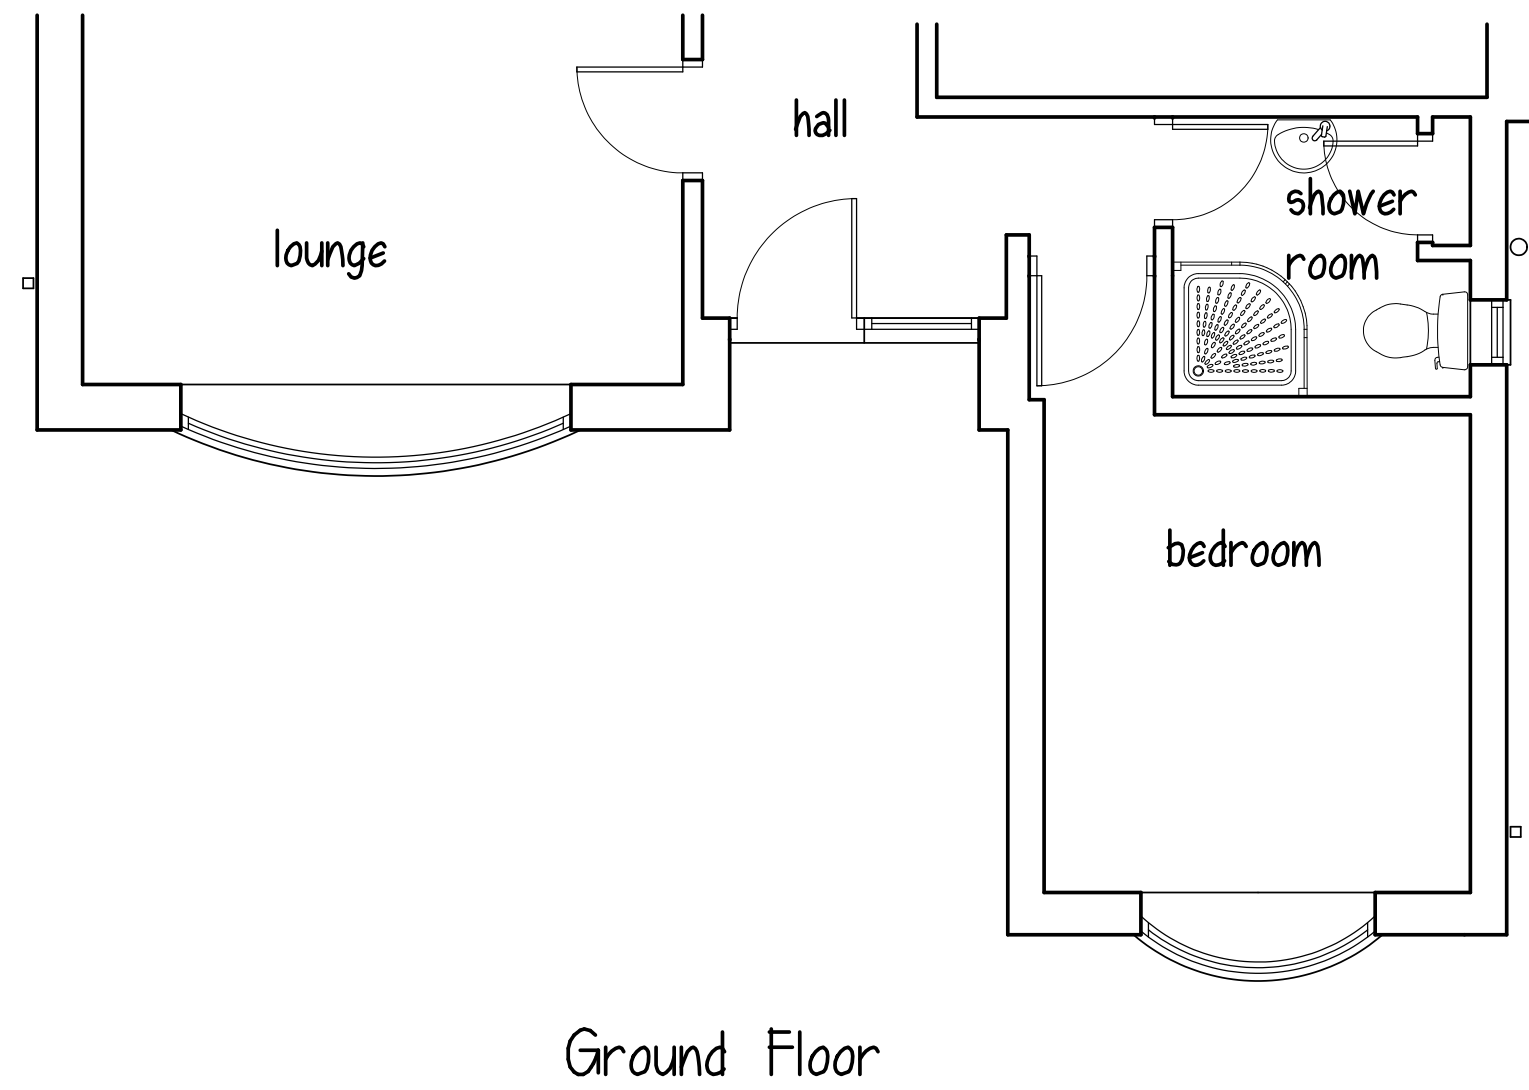


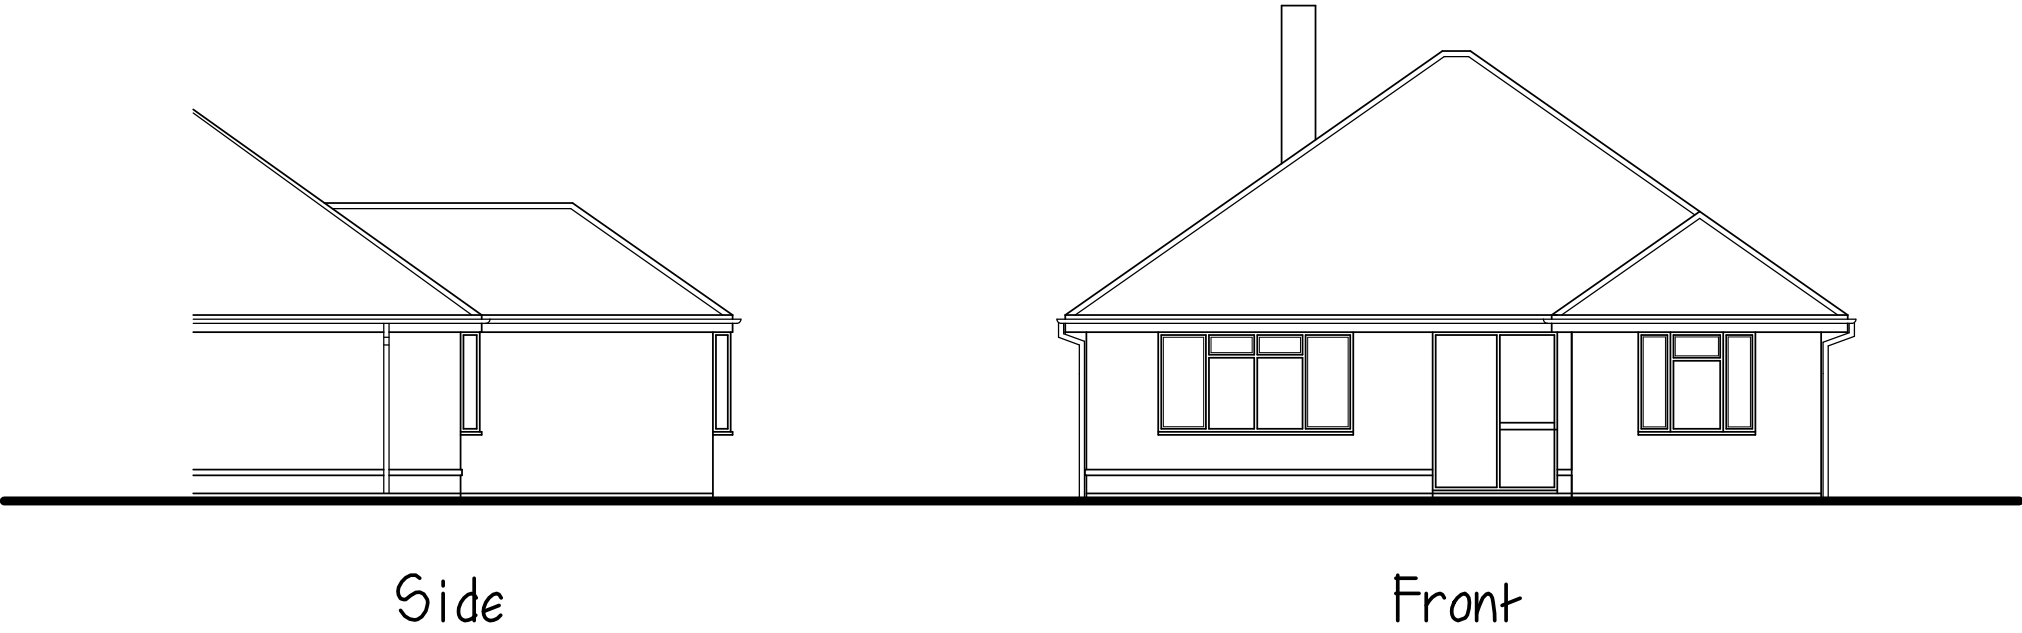

MARTIN MOYSE M.R.I.C.S
Chartered Building Surveyor

Title: EXISTING

Address: 29 COTWELL AVENUE,
COWPLAIN, WATERLOOVILLE,
HAMPSHIRE PO8 9AP

Scale: A2 - Plans 1 to 50, Elevations 1 to 100 Date: March 2020 Drawing No:02

*This drawing does not constitute a specification of work to be done, and is to be read in conjunction with notes.
All dimensions to be checked on site. This drawing is copyright ©*