# Appendix A - Construction Management Plan

DO NOT SCALE
All dimensions to be checked on site and Architect to be notified of any discrepancies prior to commencement

DESIGNER'S RISK ASSESSMENT
Construction Design and Management Regulations 2015
RESIDUAL RISKS:
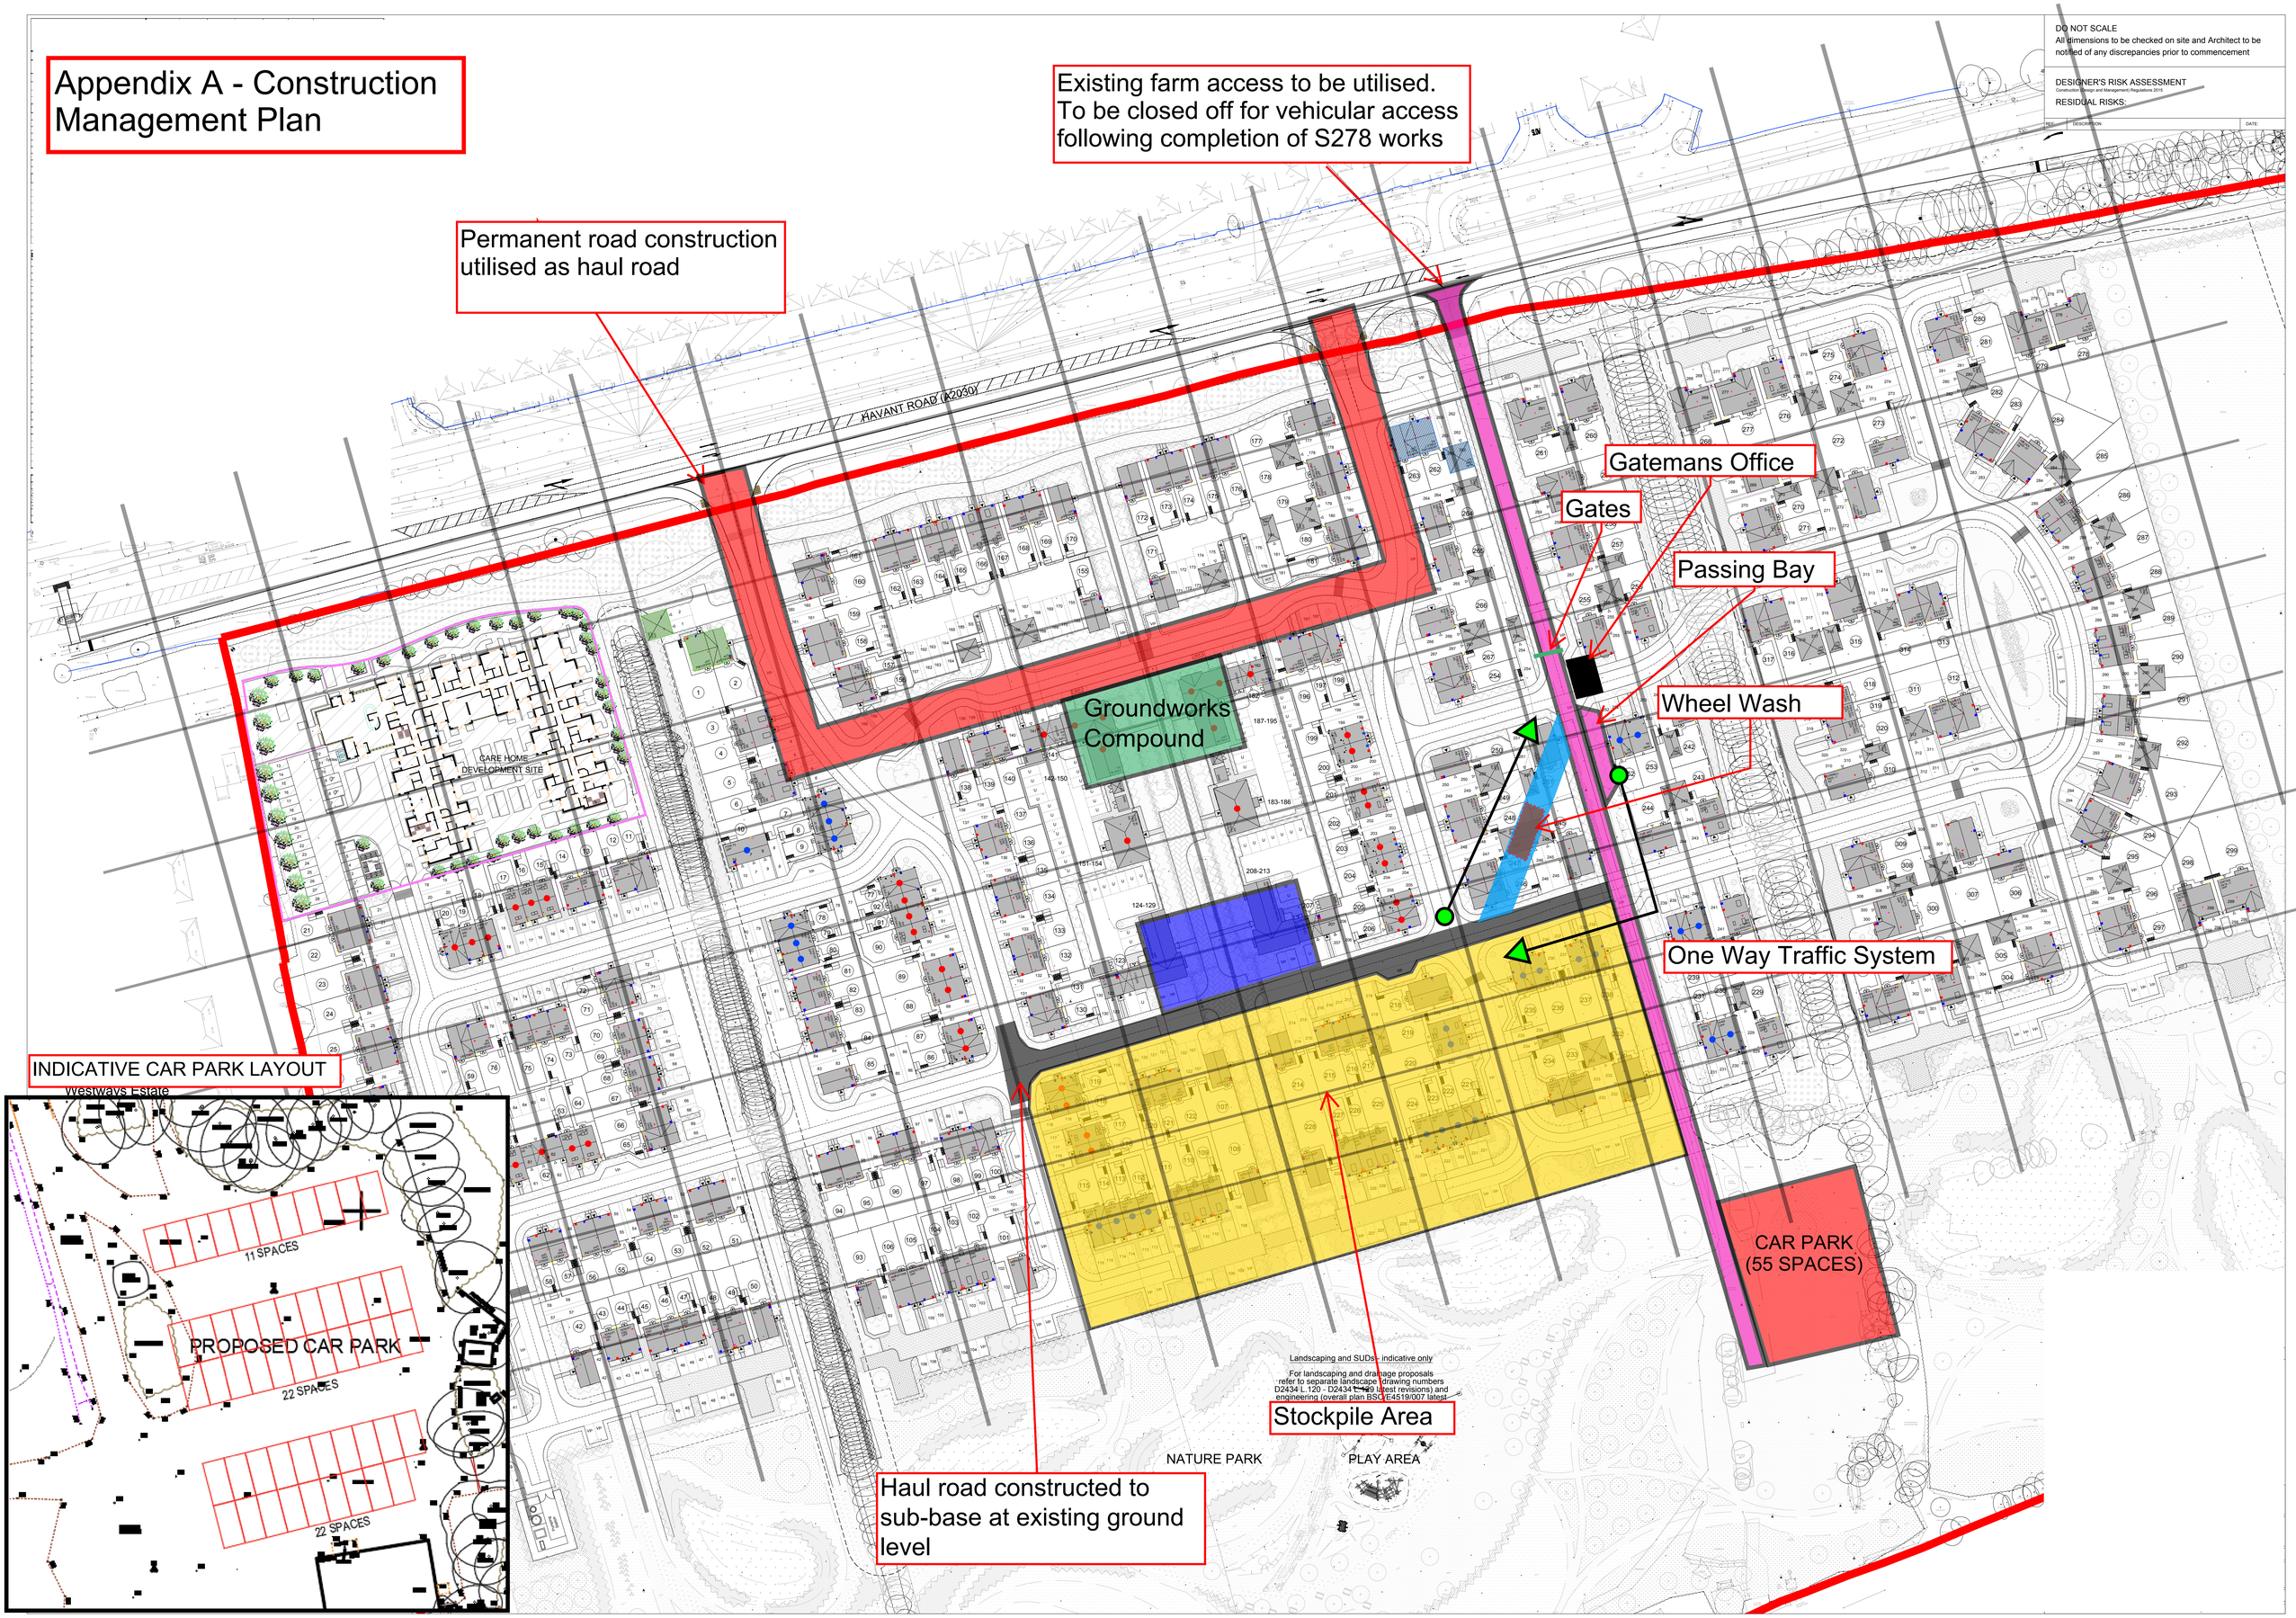
| REF: | DESCRIPTION: | DATE: |
|---|---|---|