



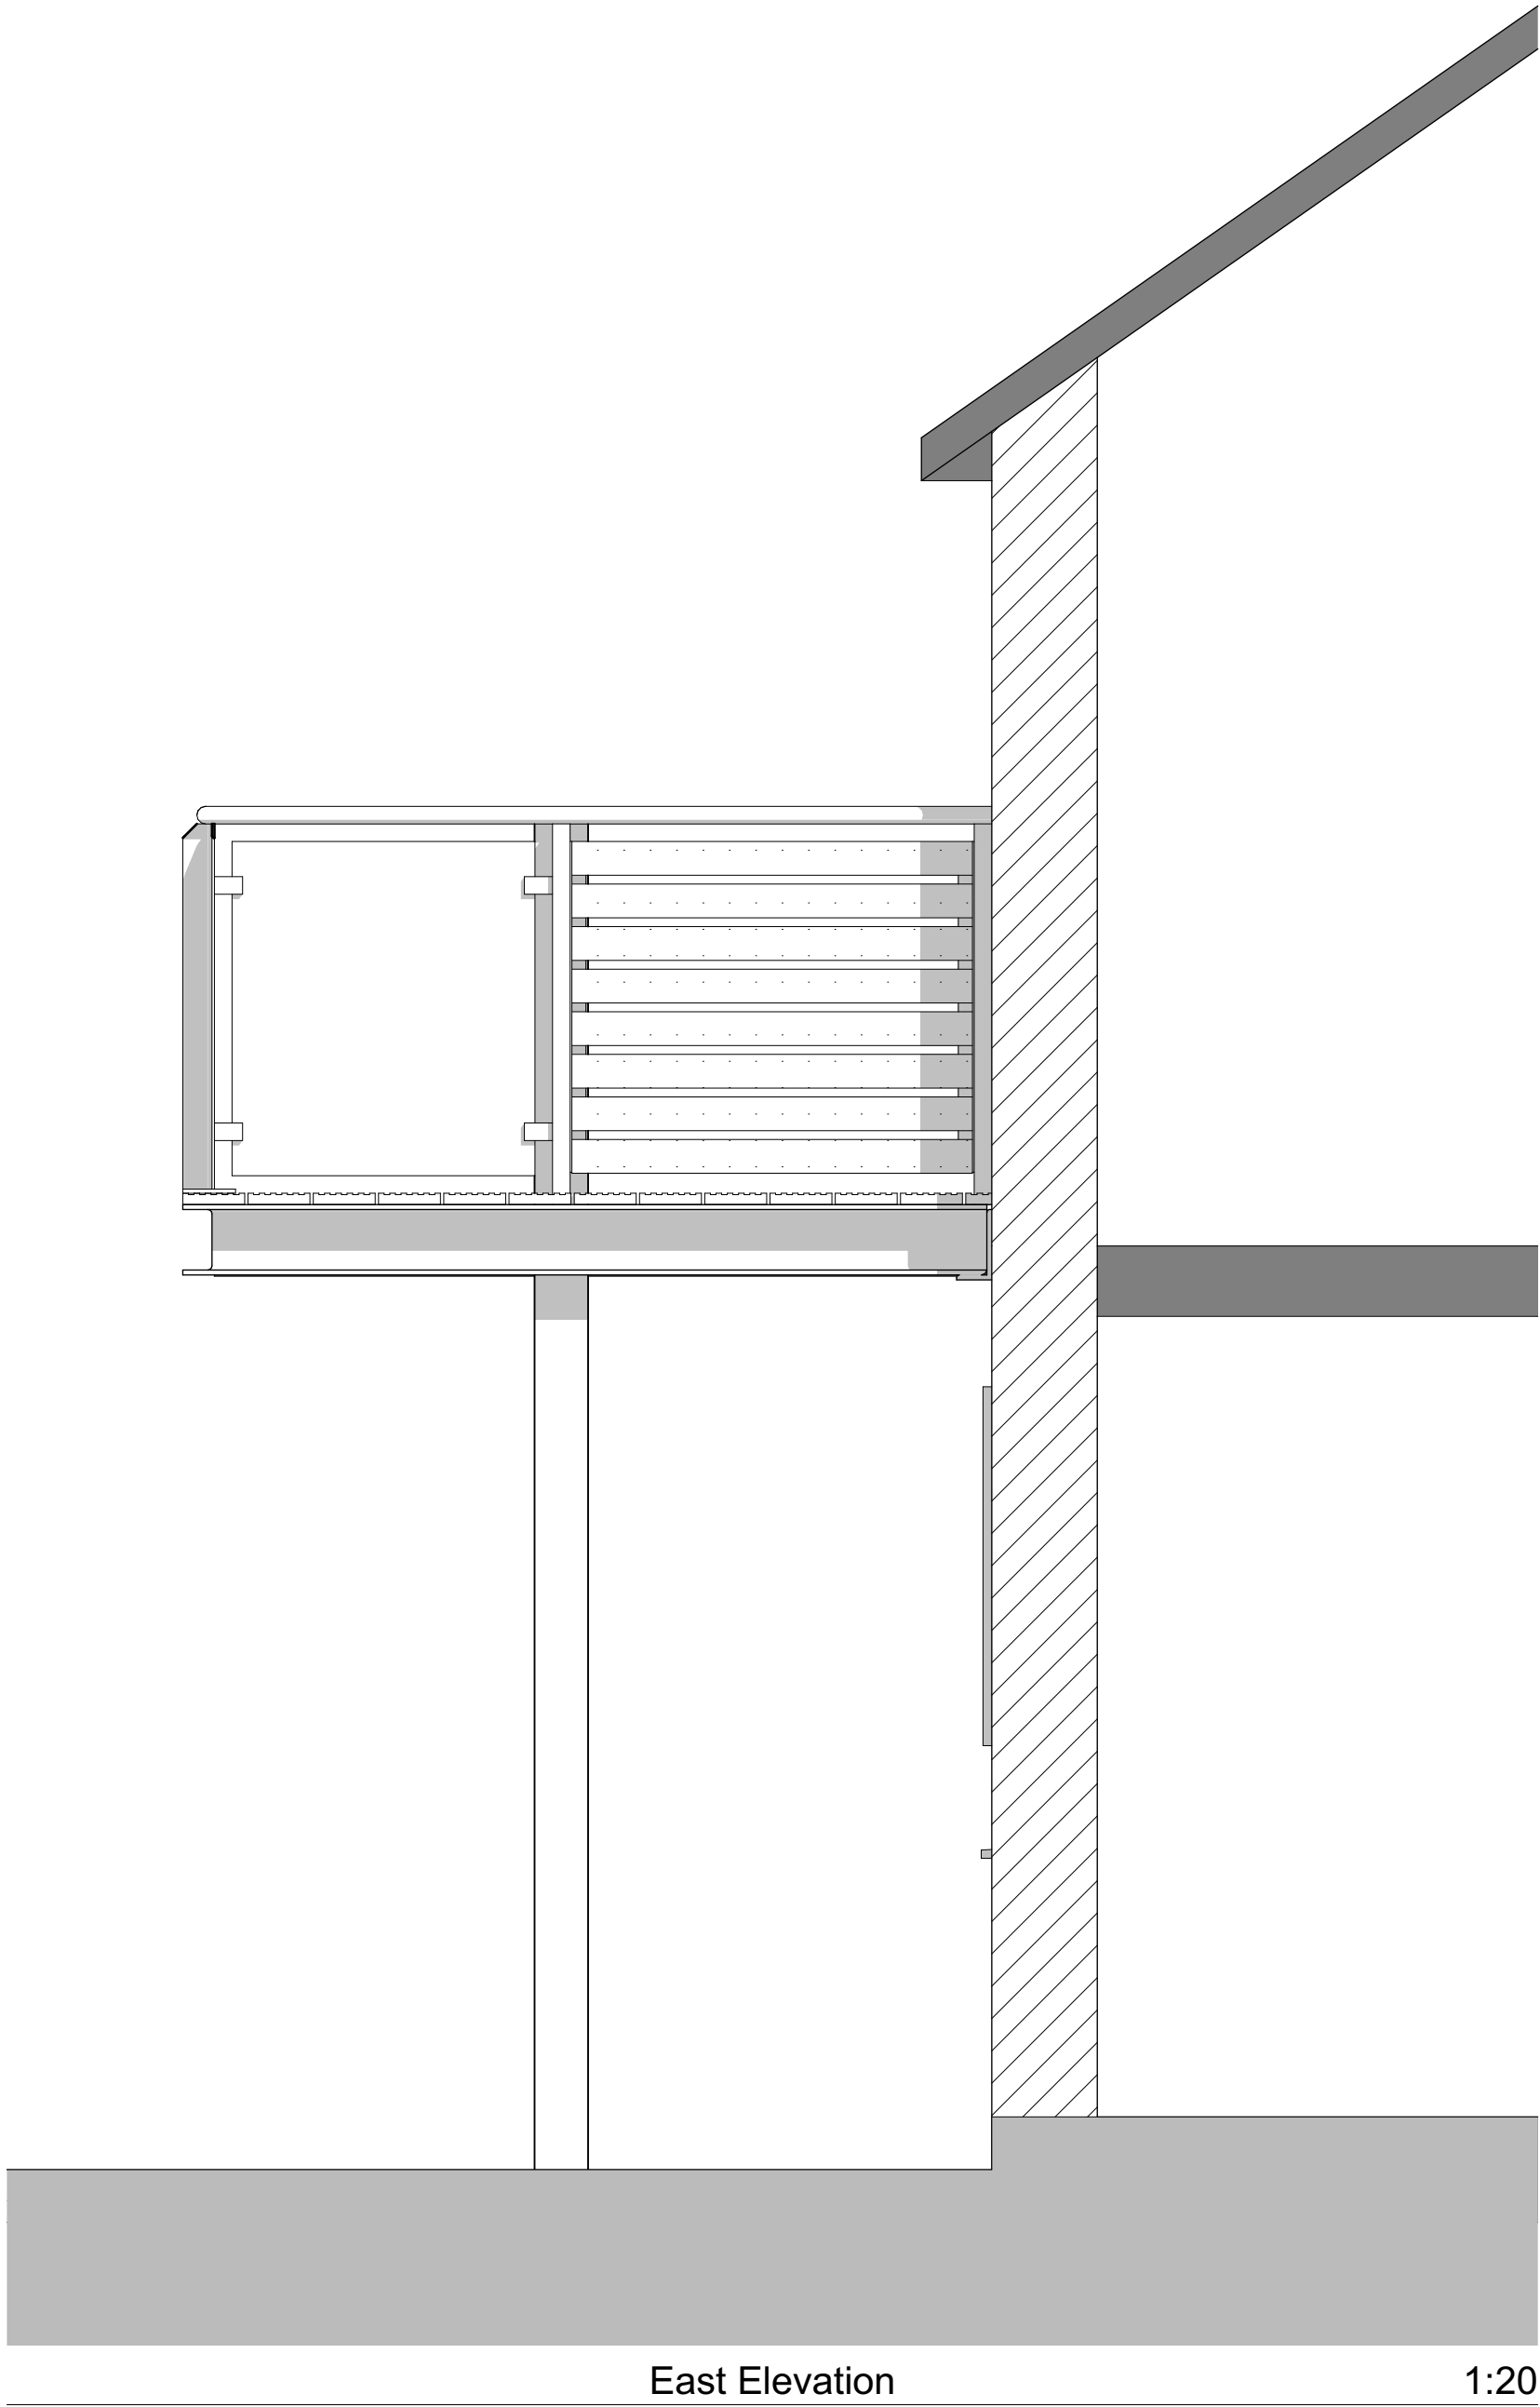

East Elevation 1:20

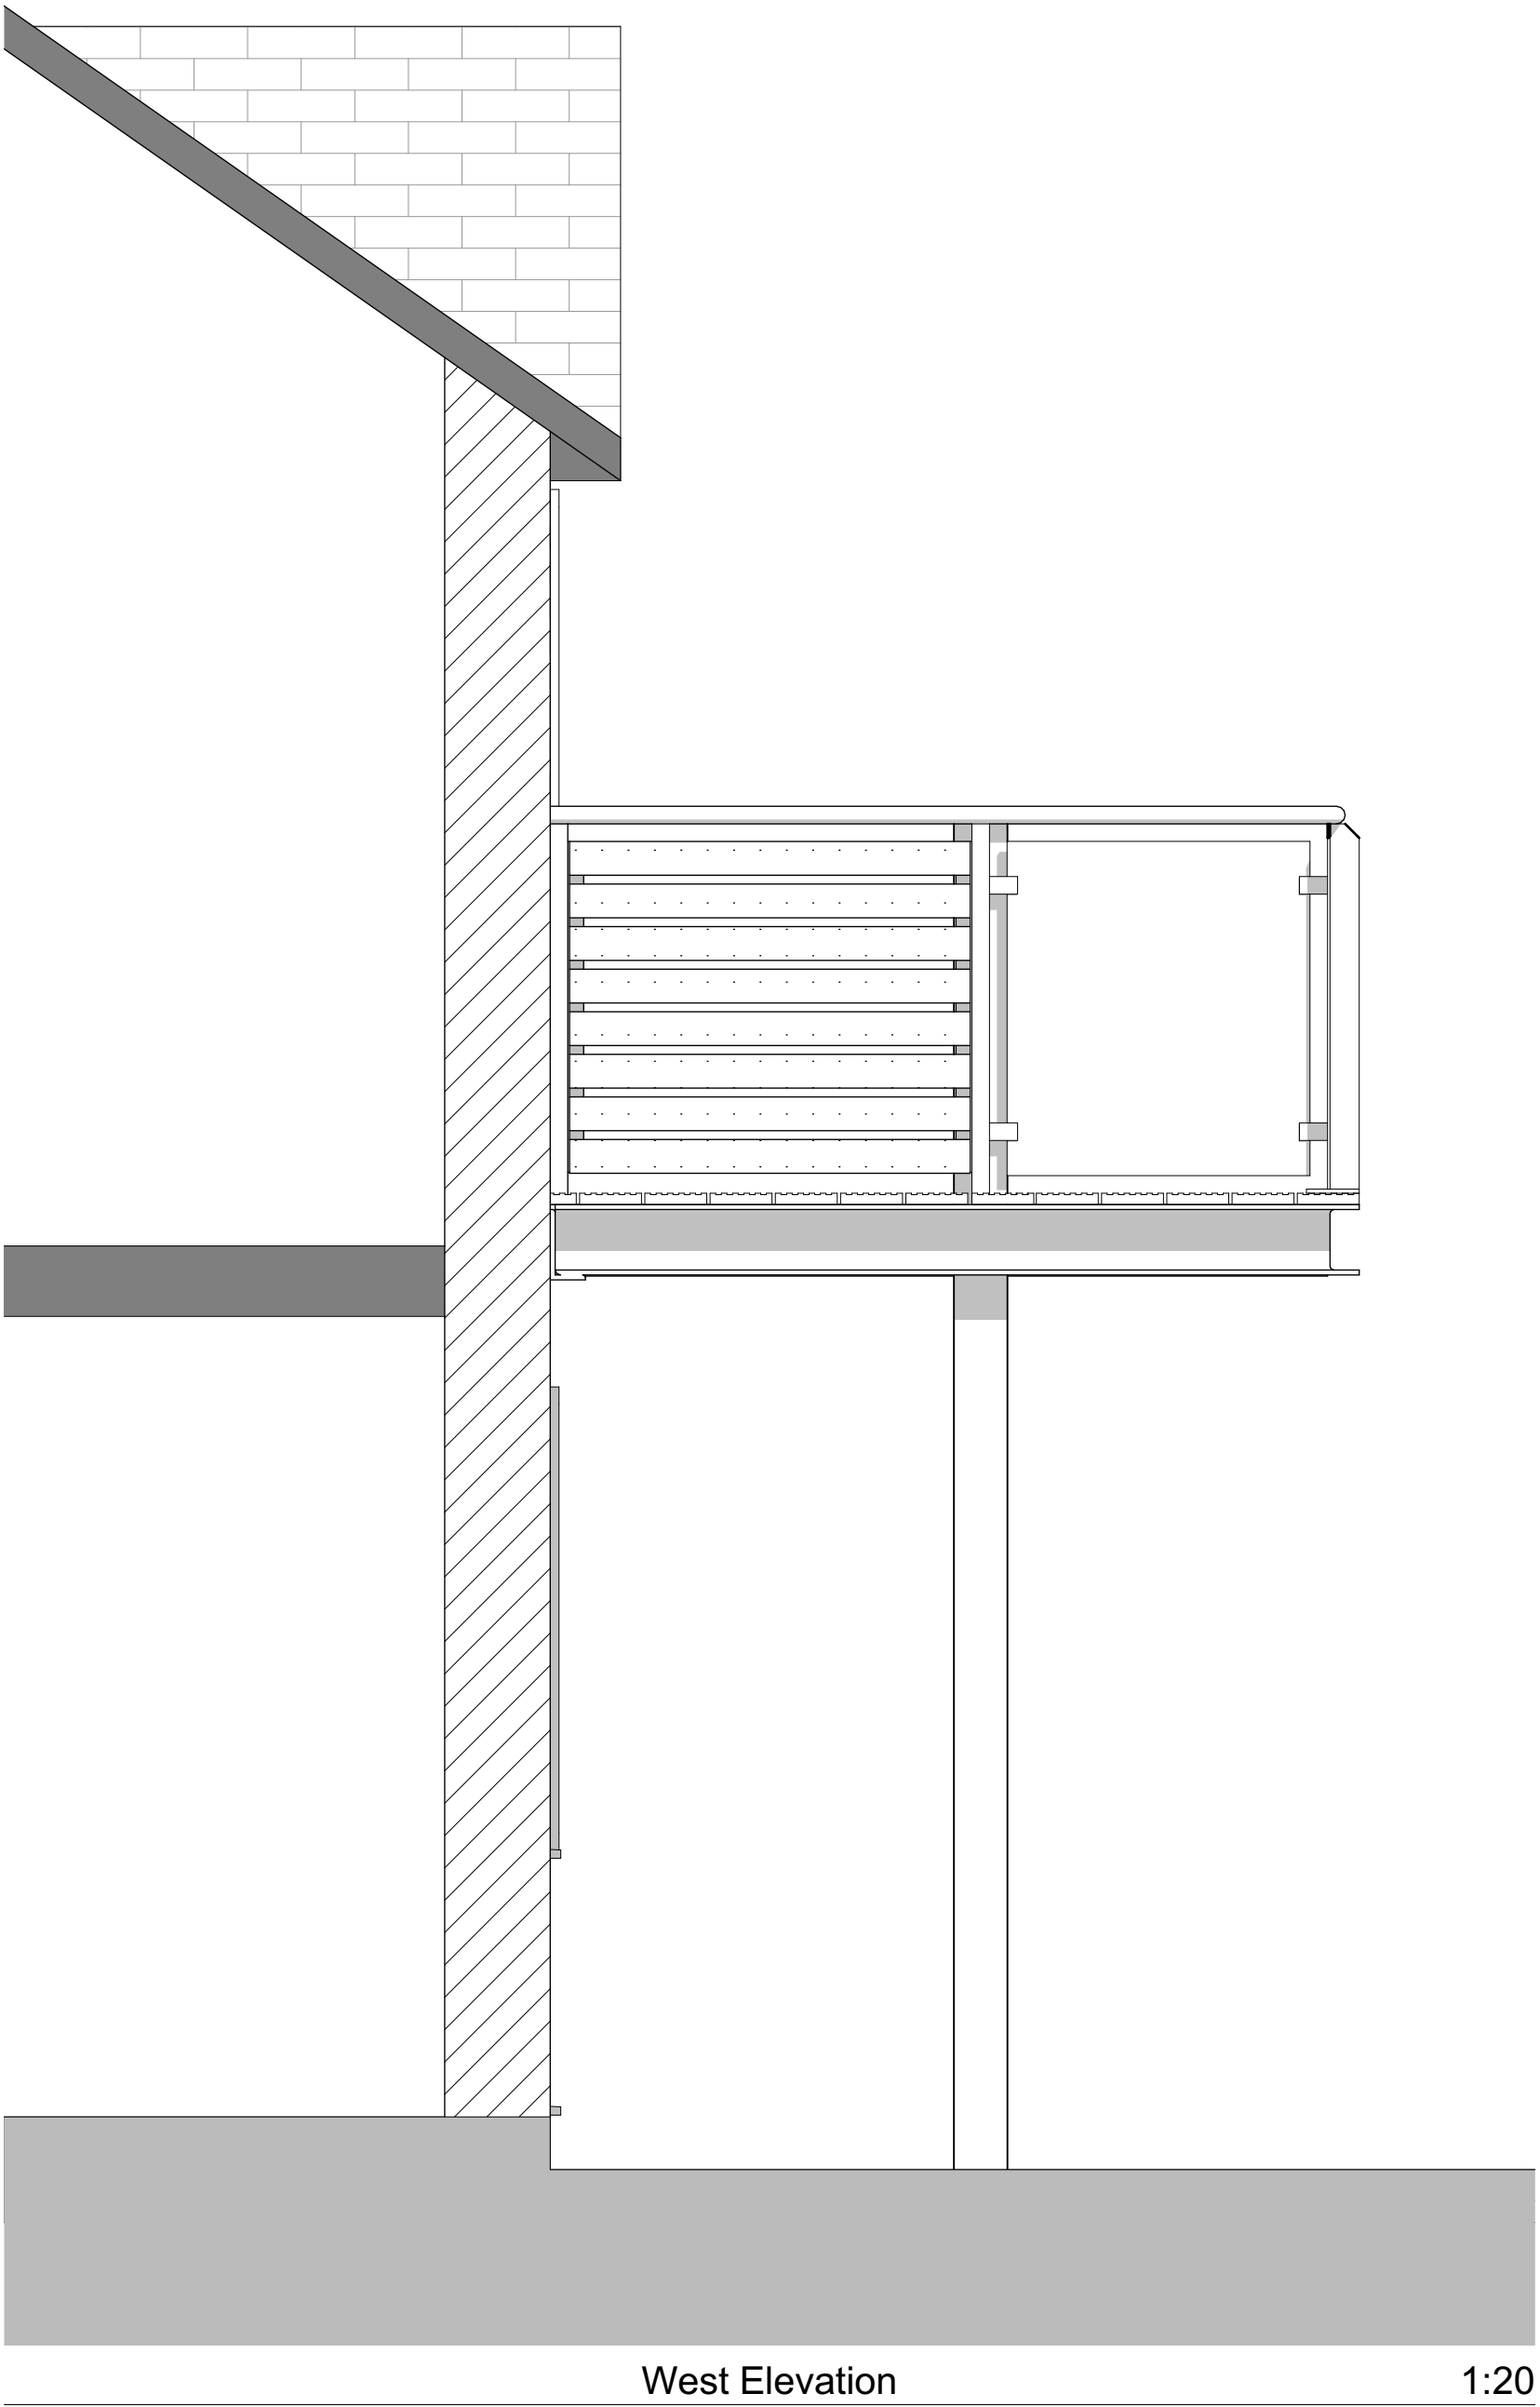

West Elevation 1:20