


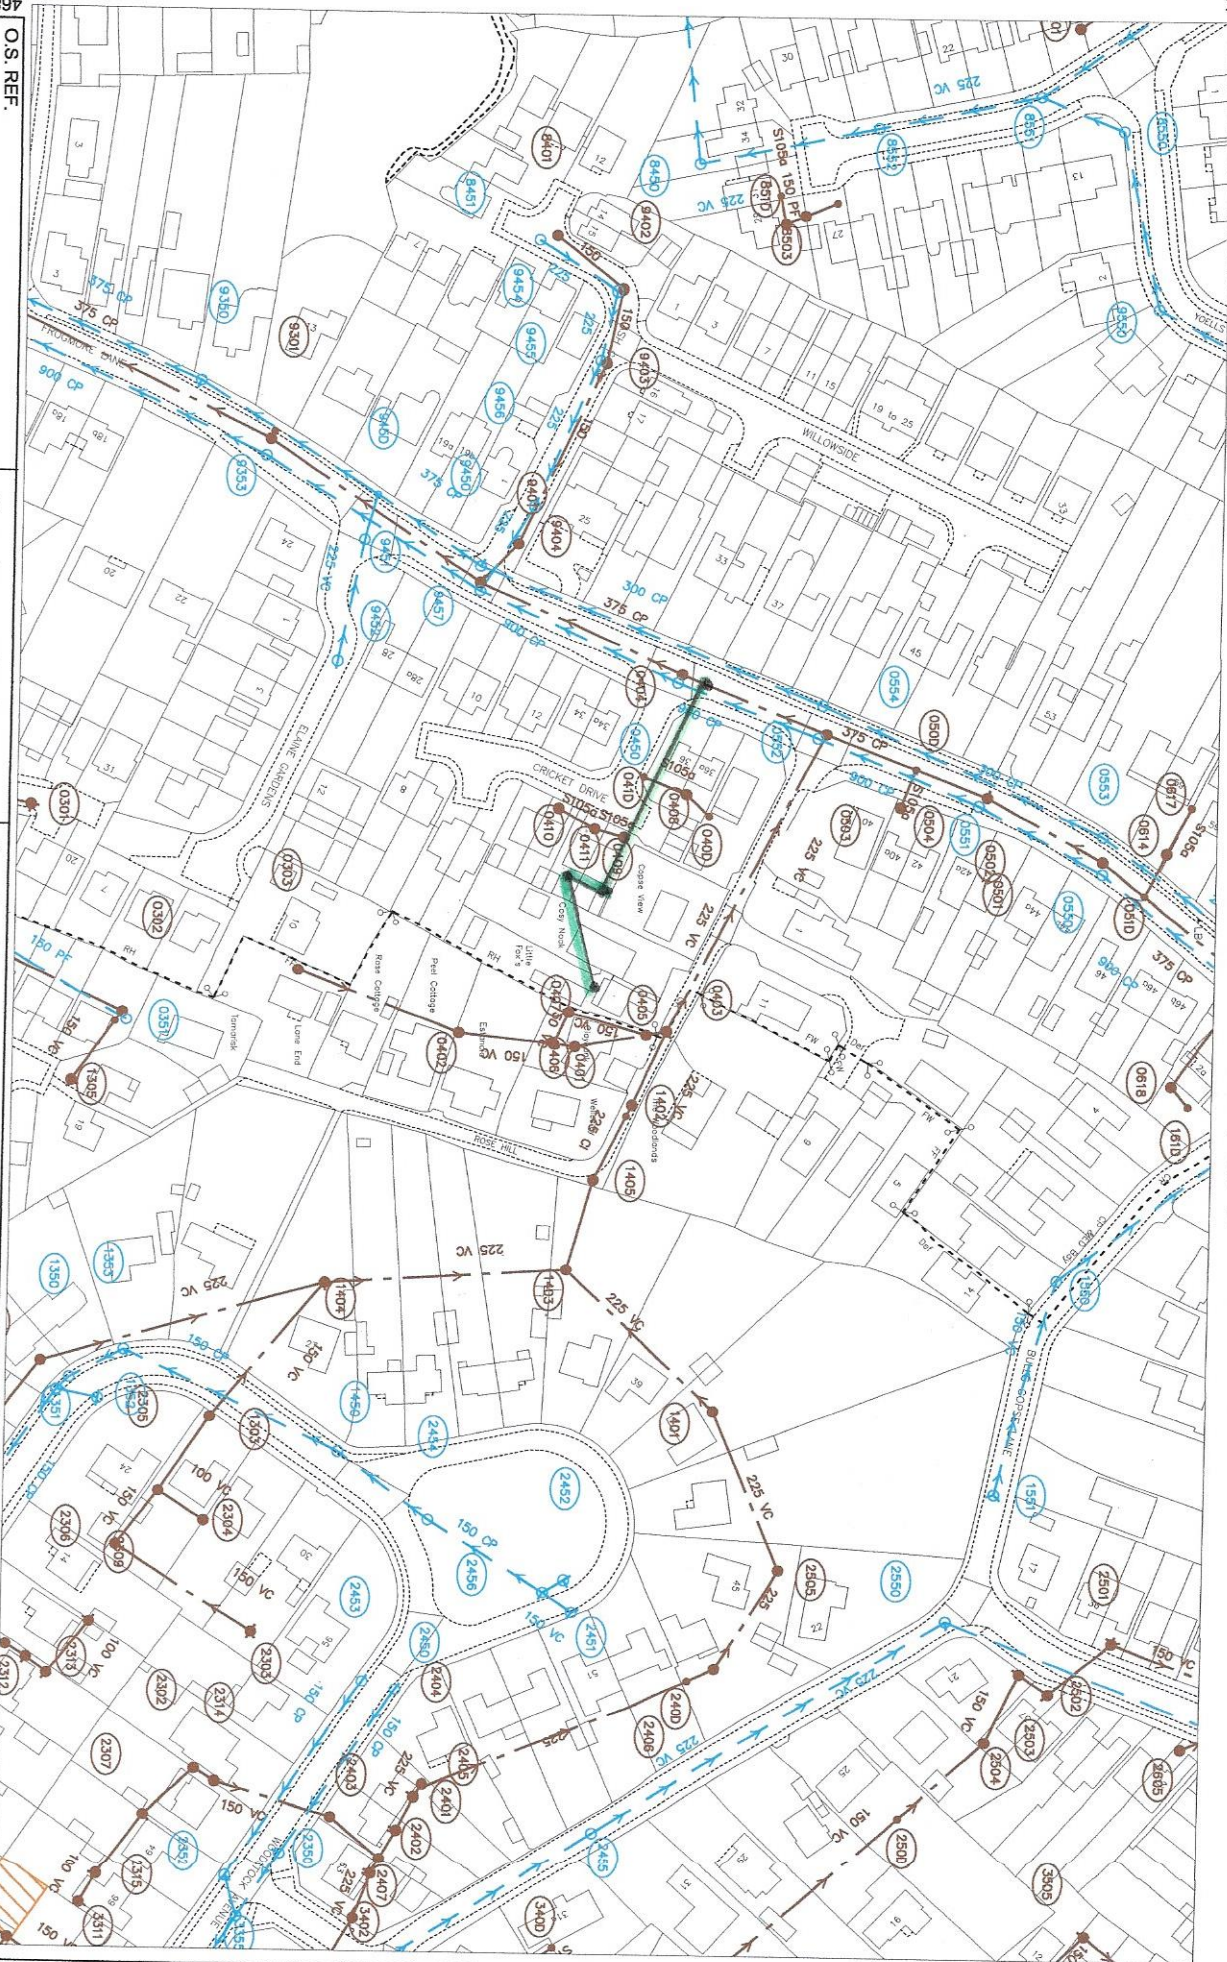

112326

468842

O.S. REF.

SU6912SW

Drawn by: rohandas

Scale: 1:1250

Date: 03/10/2019

The positions of pipes shown on this plan are believed to be correct, but Southern Water Services Ltd accept no responsibility in the event of inaccuracy.

The actual positions should be determined on site

WARNING: BAC pipes are constructed of Bonded Asbestos Cement
WARNING: Unknown (UNK) materials may include Bonded Asbestos Cement

Access to this document is granted under a Creative Commons Attribution 4.0 International License. For more information, see <http://creativecommons.org/licenses/by/4.0/>.



Southern
Water

469313