



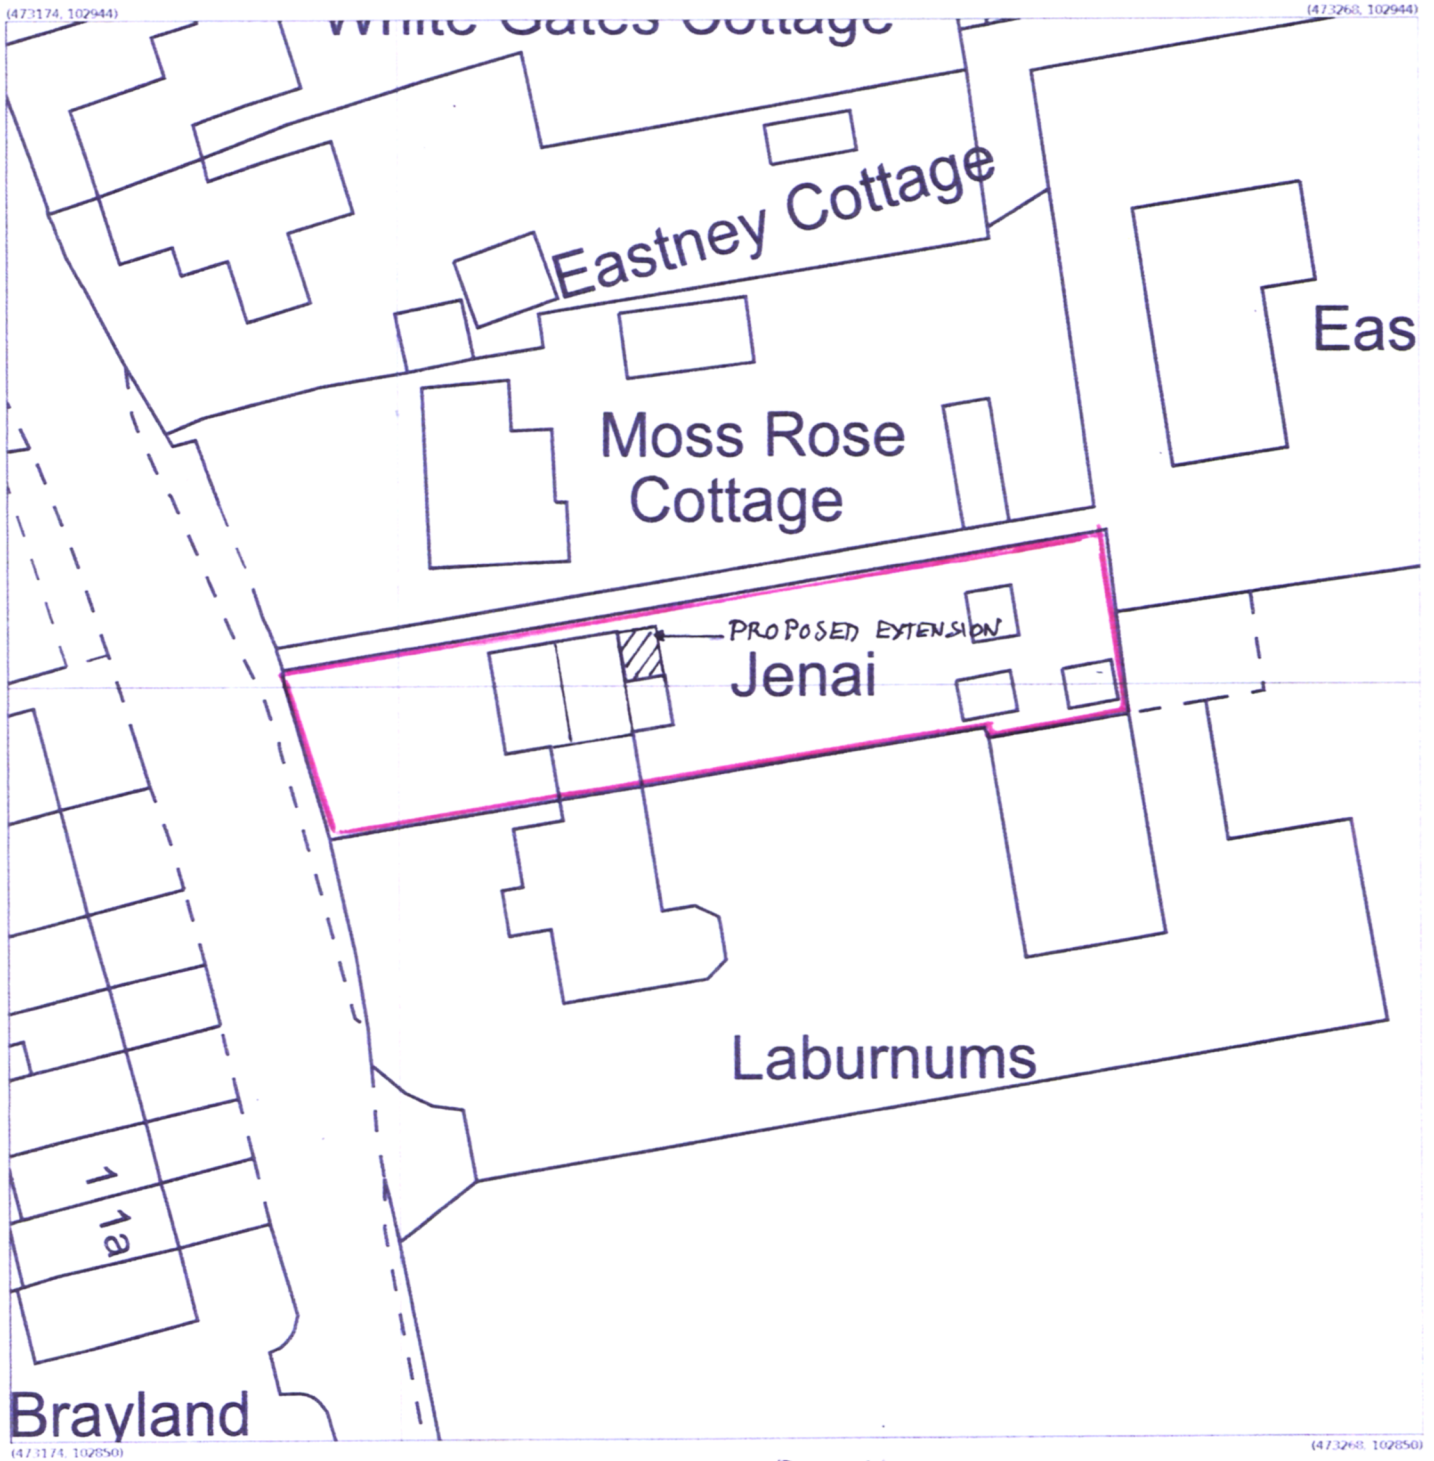

BLOCK PLAN

Produced 11 Feb 2020 from the Ordnance Survey MasterMap (Topography) Database and incorporating surveyed revision available at this date.

The representation of a road, track or path is no evidence of a right of way. The representation of features as lines is no evidence of a property boundary.

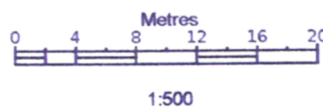

Jenal, St Peters Rd, Hayling Island
PO11 0RT

Supplied by: Stanfords 11 Feb 2020
Licence: © Crown Copyright and
database rights 2020 OS100035409
Order Licence Reference: OI1380374
Centre coordinates: 473221 102897

