



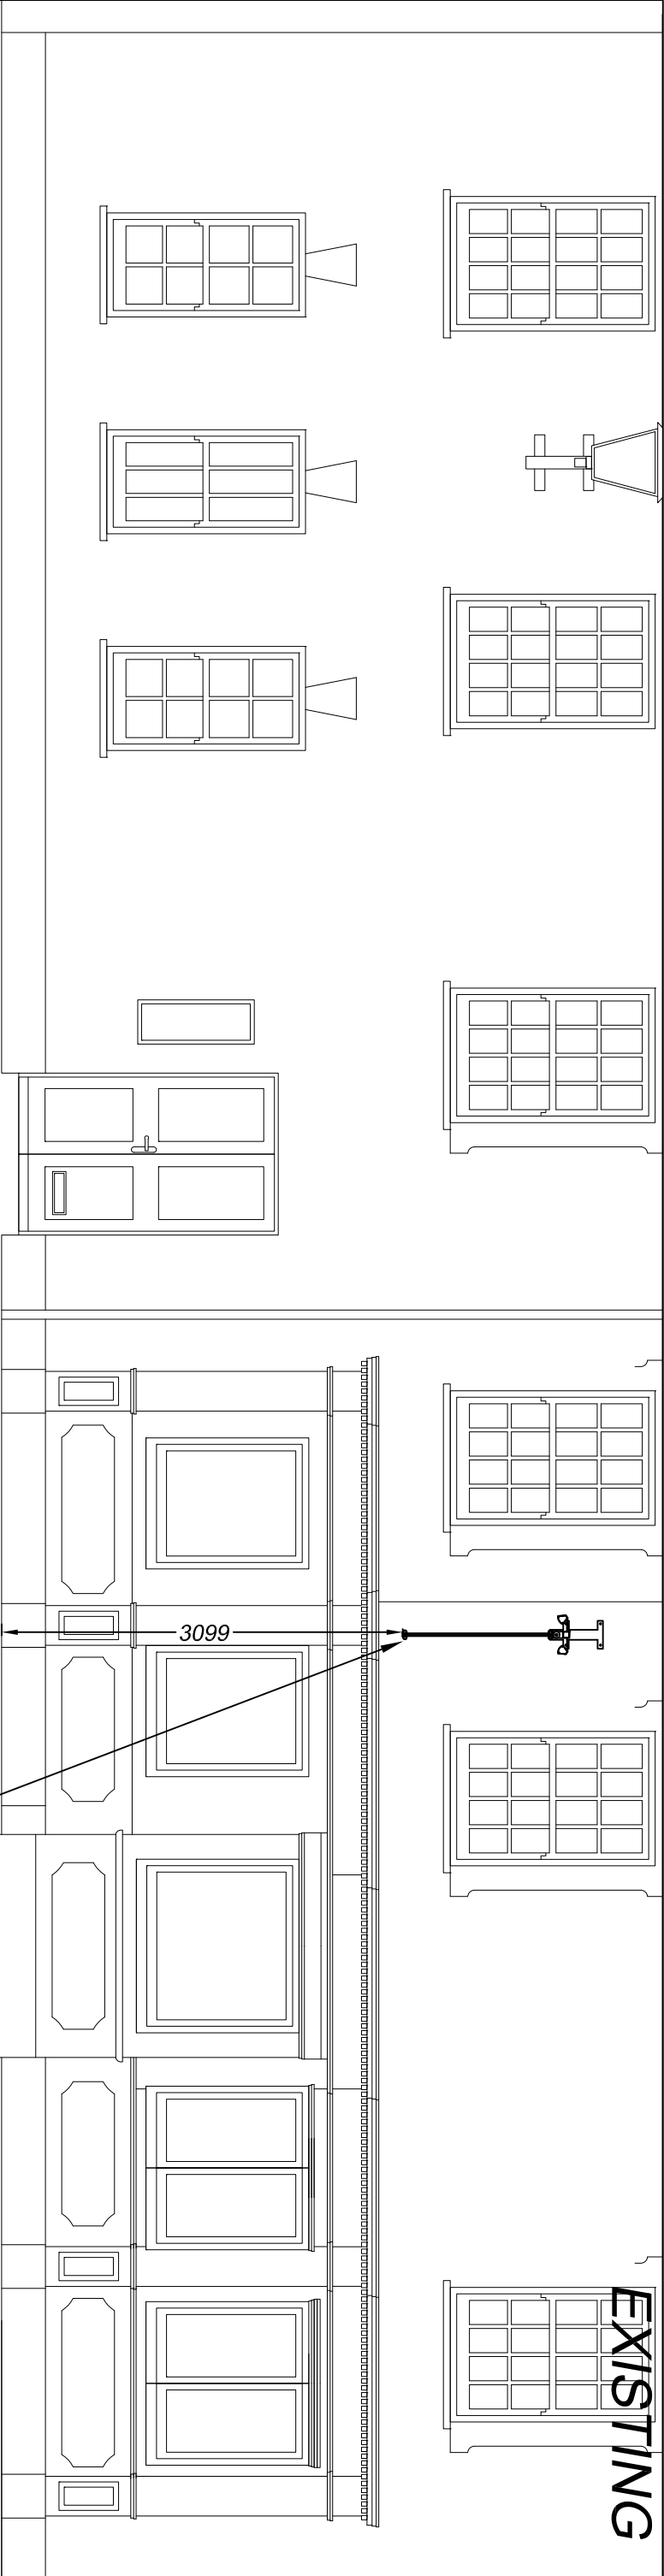

Ferry Rd (northern) Elevation
Scale 1:50

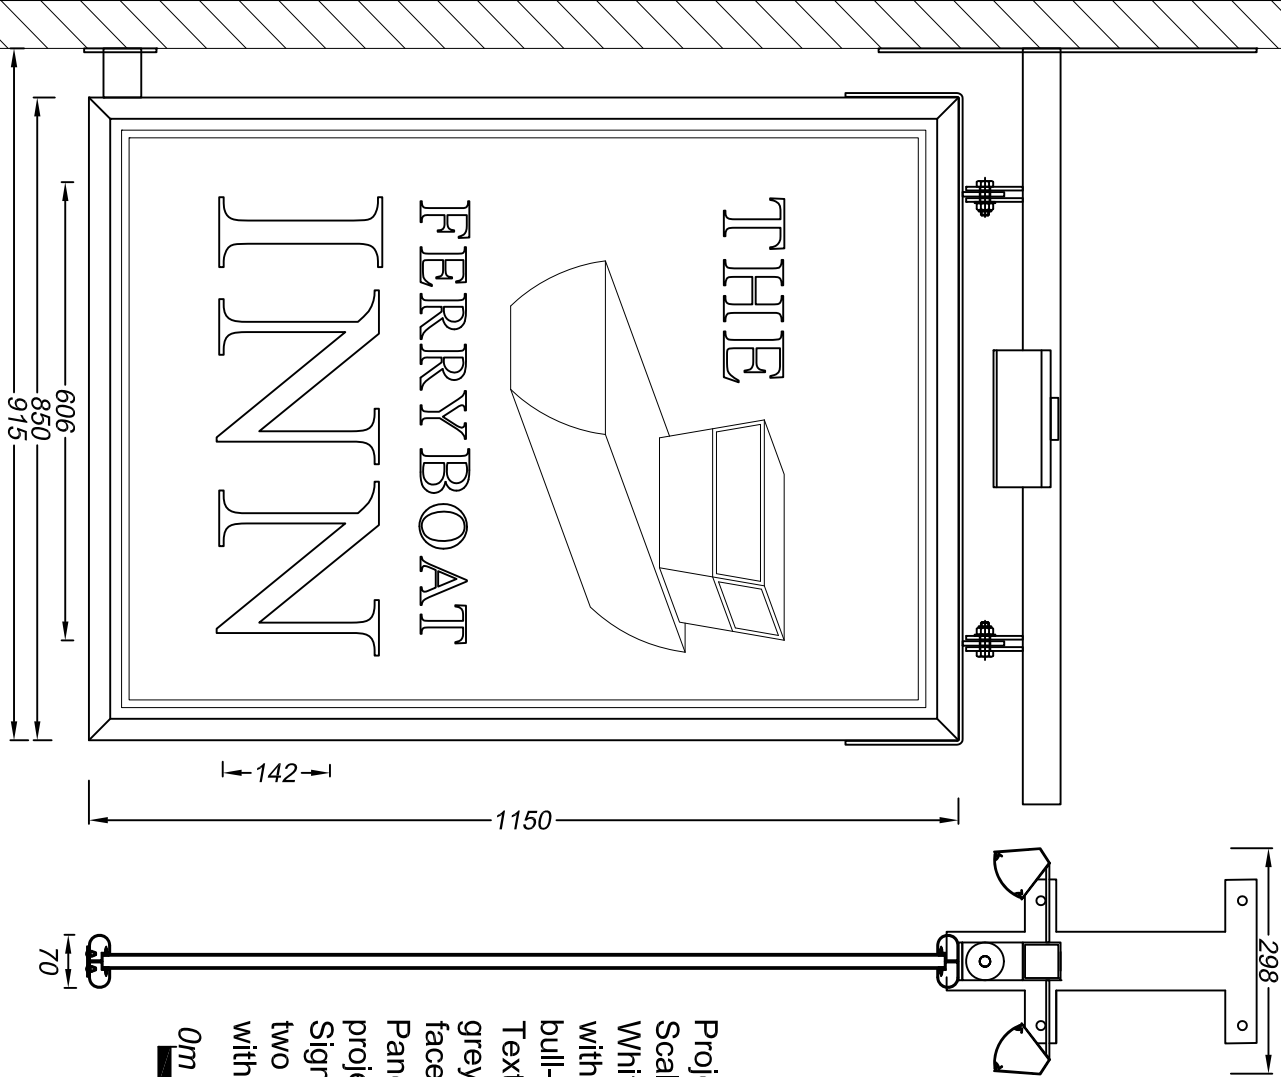

Projected sign - 1 off

Scale 1:10

White aluminium panels fitted within a black double sided bull-nosed extrusion frame.

Text and graphics are black and grey vinyl applied to the panel faces.

Panel hangs from a black steel projecting arm.

Sign is externally illuminated by two black steel troughs fitted with low energy white LEDs.



Client: The Ferryboat Inn			
Address/Job details			
Ferry Rd Hayling Island PO11 0DG			
Existing Signage			
Job No			
Technical Signs Floor 1 - Unit 3 Hille Business Centre 132 St Albans Road Watford, Herts, WD24 4AE Tel: 01923 811999 Fax: 01923 811998 E-mail: info@technicalsigns.co.uk			
Drawn by	Date		
DN	08/01/20		
Scale	Drawing No		
As specified (A3)	596273-2		
		Rev	