
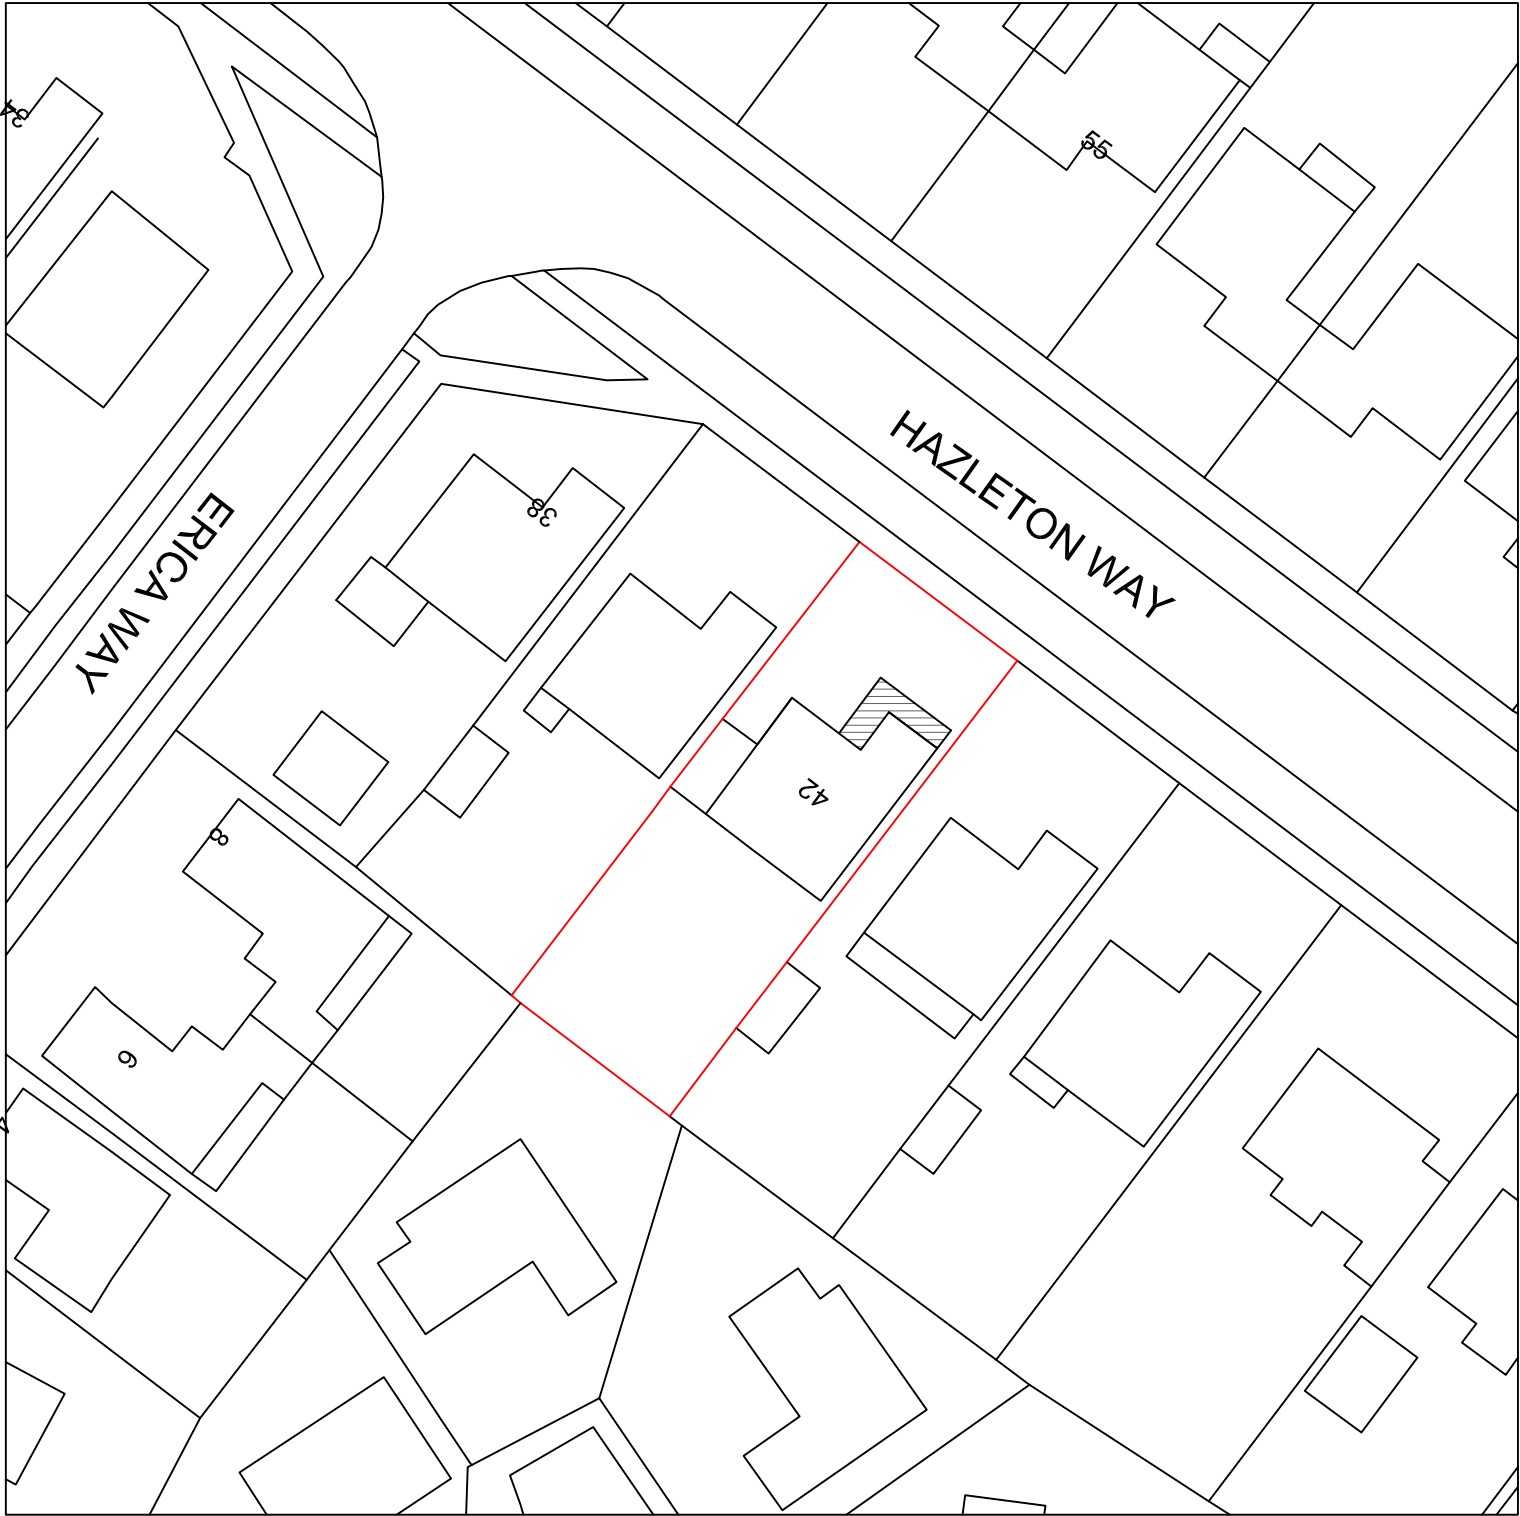
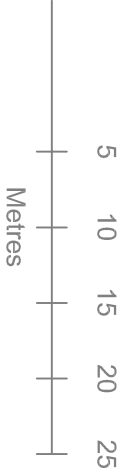


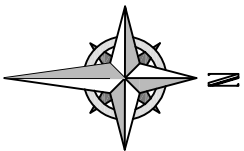

Your Home Plans Ltd Chichester Enterprise Centre, Terminus Road, Chichester, PO19 8TX 01243 963247 june@yourhomeplans.co.uk			42 Hazleton Way Waterlooville Hampshire PO8 9BT		
Block Plan			Project Number: 42HAZ-19 Date: 11th September 2019 Drawn By: Your Home Plans Ltd Checked By: JEG		
			Drawing No: B01 Scale: 1:500 A3		