


HAVANT BOROUGH COUNCIL

18 DEC 2019

RECEIVED

Jubilee House

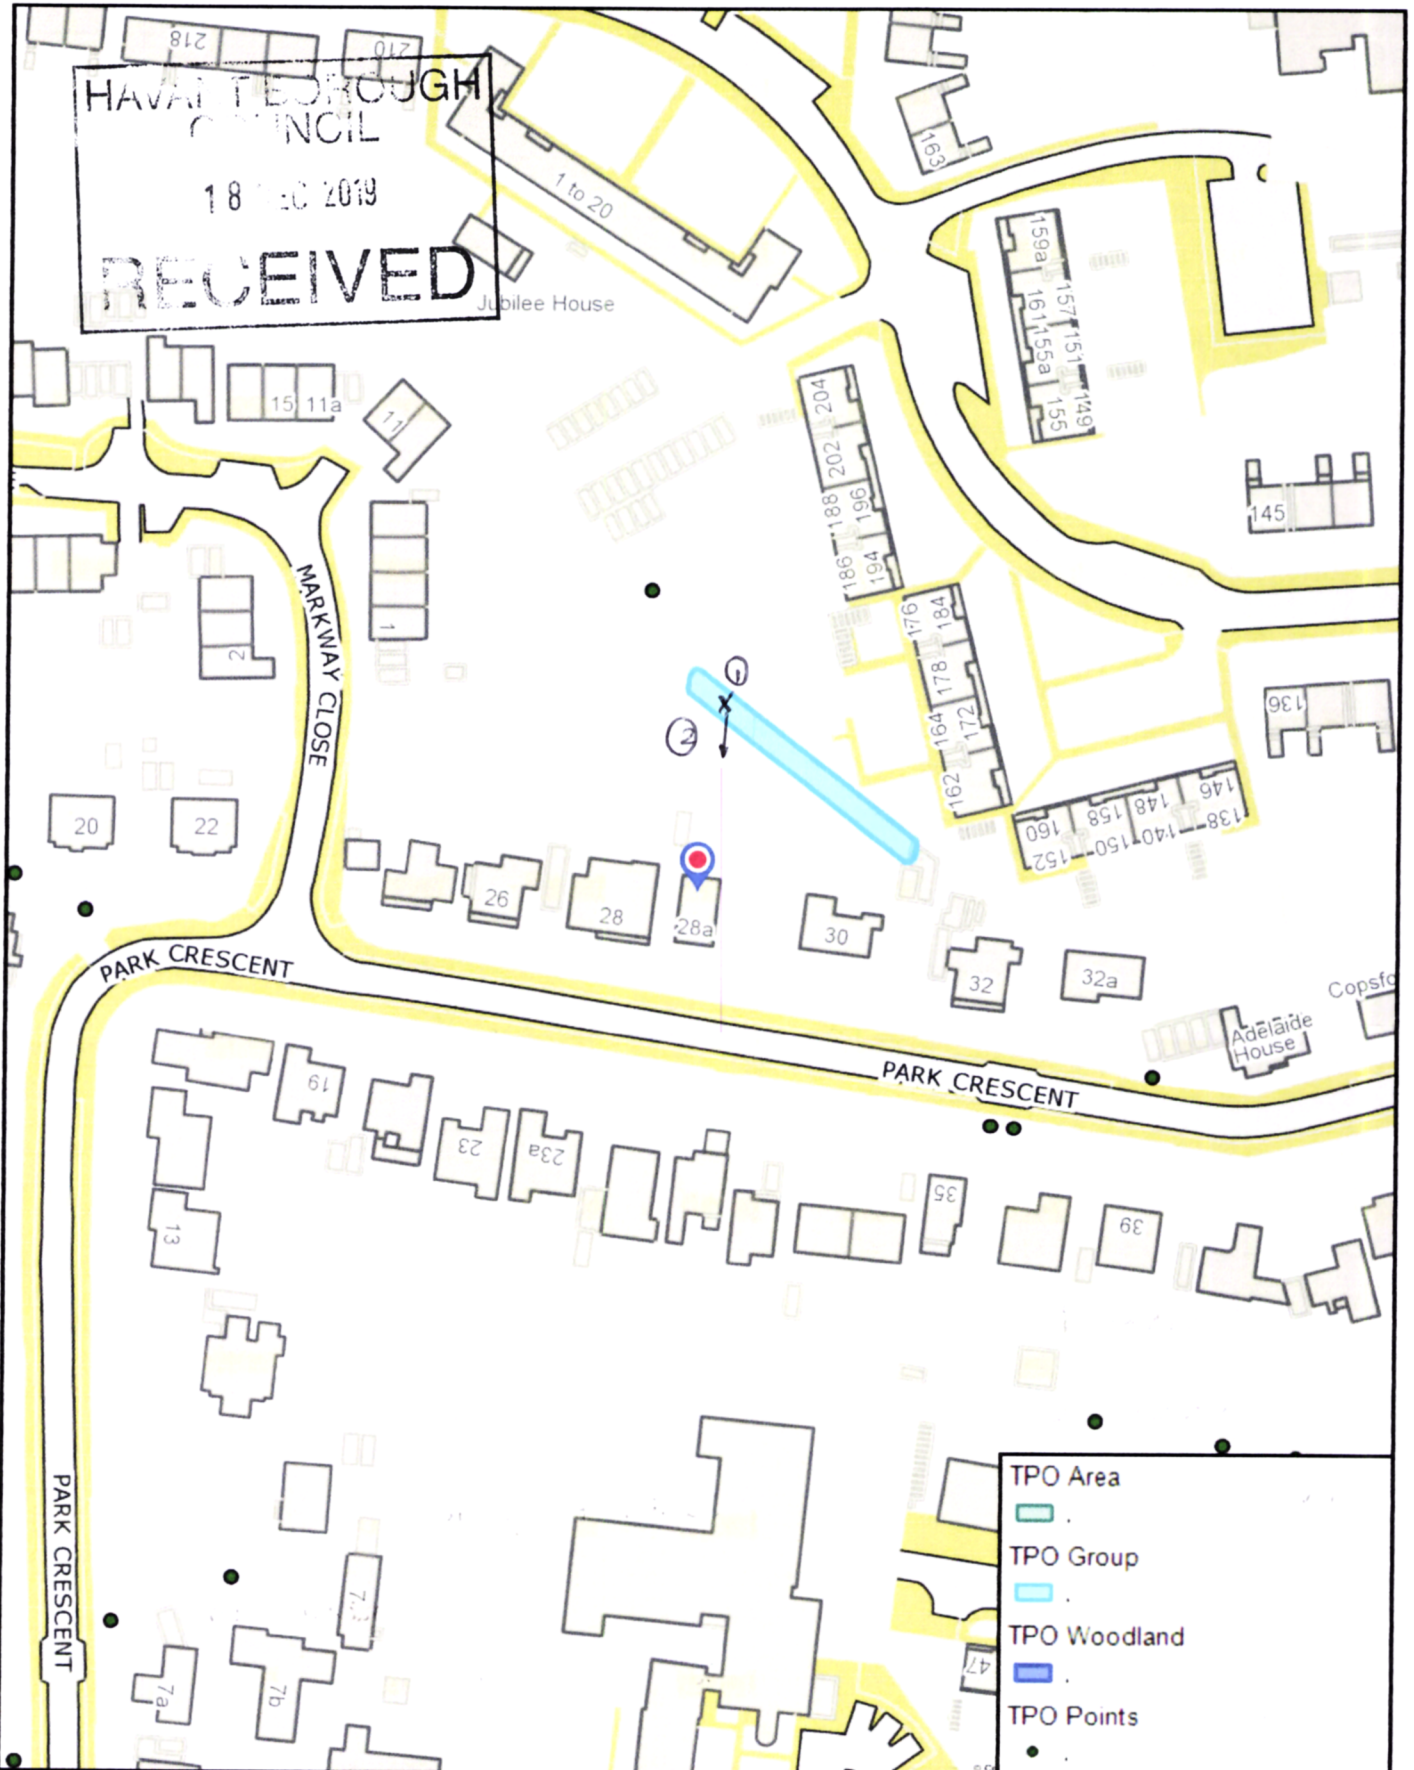

28A Park Crescent, Emsworth

Havant
BOROUGH COUNCIL

N Scale: 1:1250

① X TREE WITH PROTRUDING BRANCH
② DIRECTION OF PROTRUSION SOUTH

Printed on: 2019-12-03 10:26:47

© Havant Borough Council