



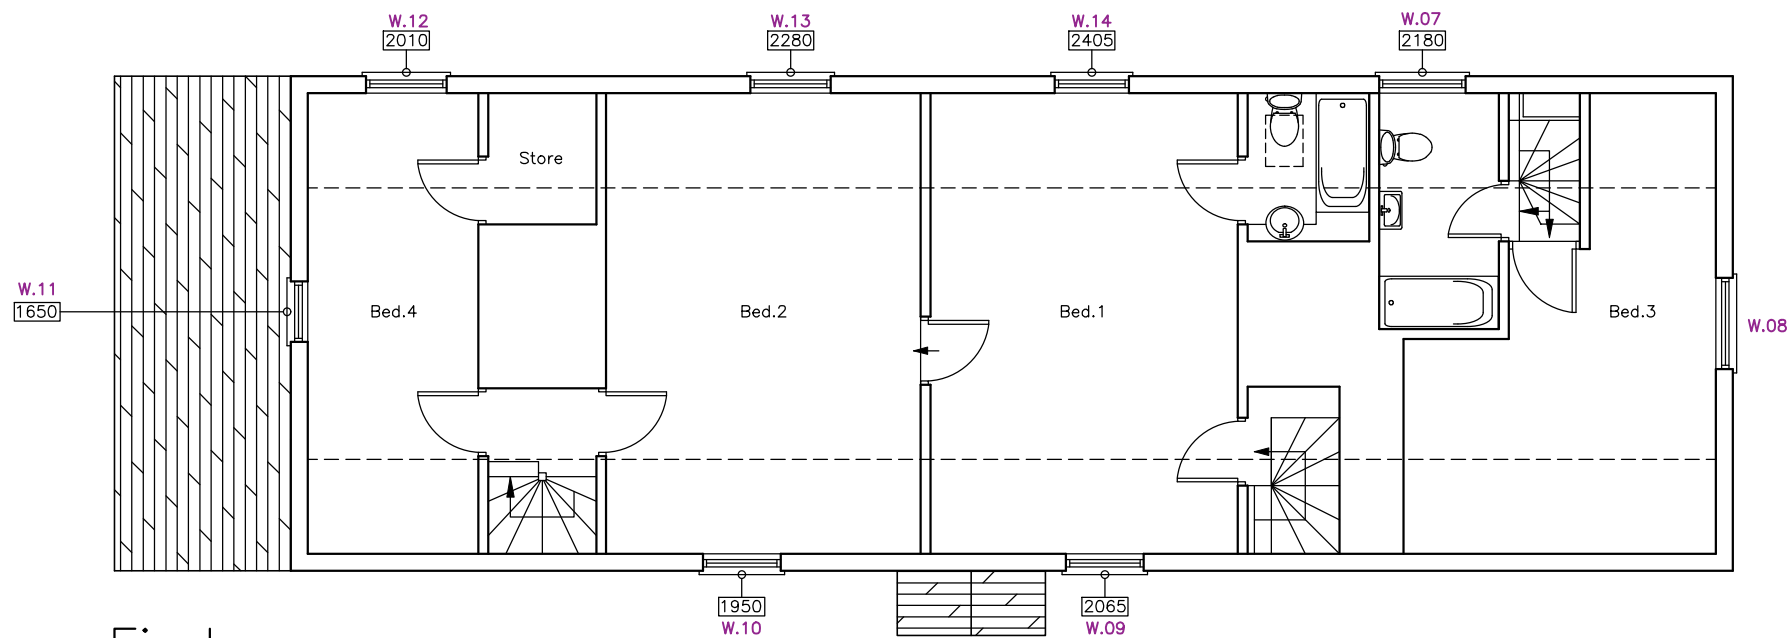

First

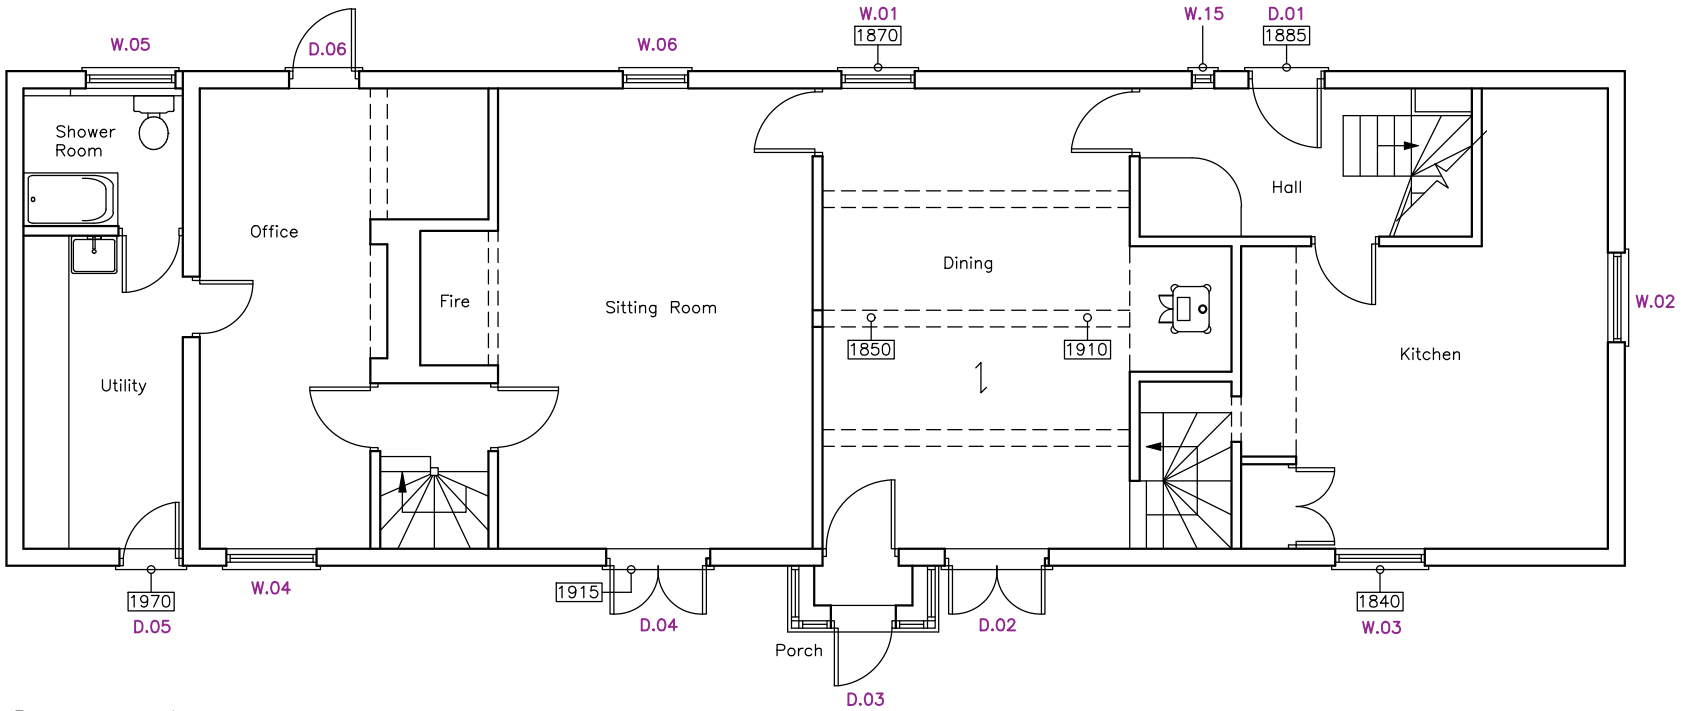

Ground

Schedule:

W.01: 570mm cill, 1870mm lintel
W.02: 945mm cill, 1830mm lintel
W.03: 715mm cill, 1840mm lintel
W.04: 570mm cill, 1970mm lintel
W.05: 1060mm cill, 1930mm lintel
W.06: 570mm cill, 1835mm lintel
W.07: 1130mm cill, 2180mm lintel
W.08: 945mm cill, 1830mm lintel
W.09: 885mm cill, 2065mm lintel
W.10: 745 cill, 1950mm lintel
W.11: 710mm cill, 1650mm lintel
W.12: 860mm cill, 2010mm lintel
W.13: 780mm cill, 2280mm lintel
W.14: 905mm cill, 2405mm lintel

D.01: 1888mm lintel
D.02: 1915mm lintel
D.03: 1870mm lintel
D.04: 1915mm lintel
D.05: 1970mm lintel

N.B. Measurements not to be scaled from this drawing. All measurements to be checked on site.

CAAD

Critchley Architecture And Design Ltd.
Contact: 02392 474 919 | info@caad.online

The Old Brewery, 15E South Street, Havant, PO9 1BU

92.6 Degrees



Eastney Farmhouse: Proposed Plans

Revisions

- Additional window/23.09.19/SAR
-
-
-

Eastney Farmhouse,
St Peters Road,
Hayling Island,
Hampshire,
PO11 0RT

Scale A1=1:50, A3=1:100
Drawn SAR
Date 12/08/19

19046-401^A

10m

20m

30m

40m