




NOTES:
Dimensions to be checked on site before commencing work. Any discrepancies shall be reported to the architect immediately.
Do not scale from these drawings except for planning purposes. Use figured dimensions only.
Where applicable this drawing is to be read in conjunction with other consultants' drawings.

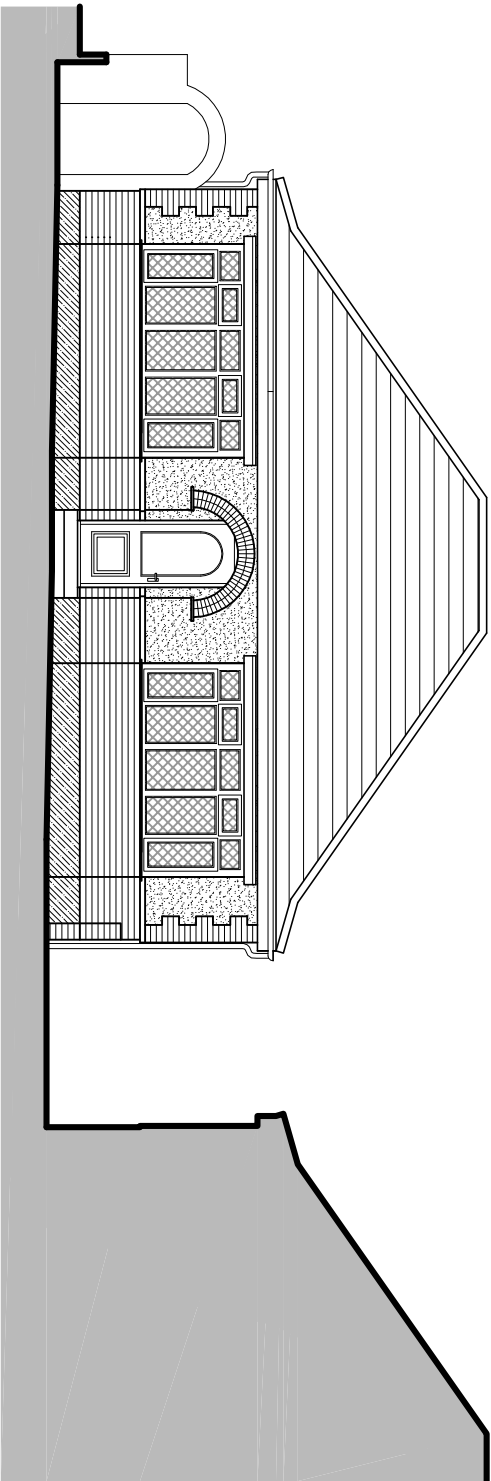


North (front) elevation

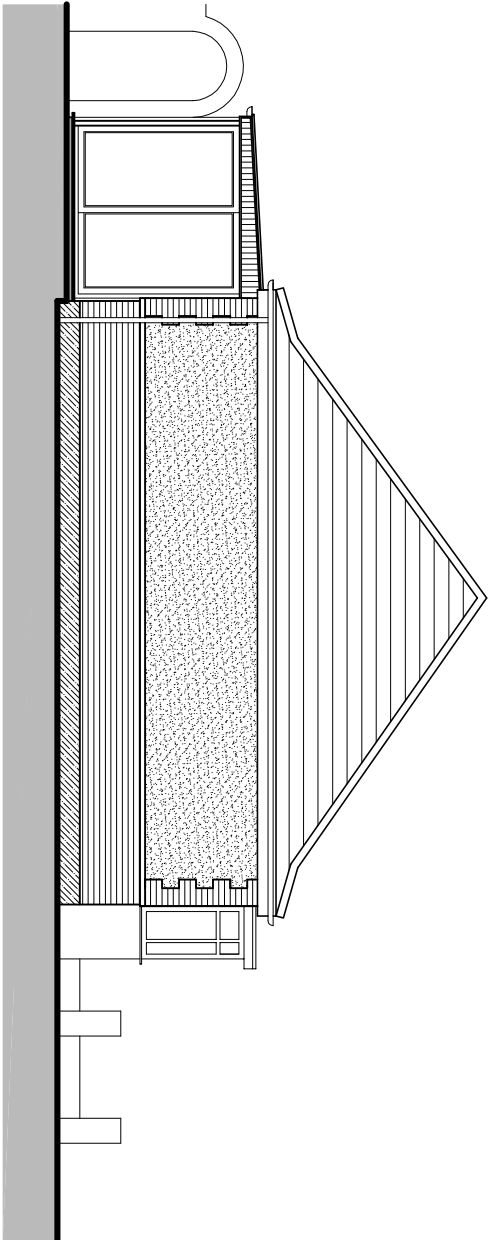

East (side) elevation

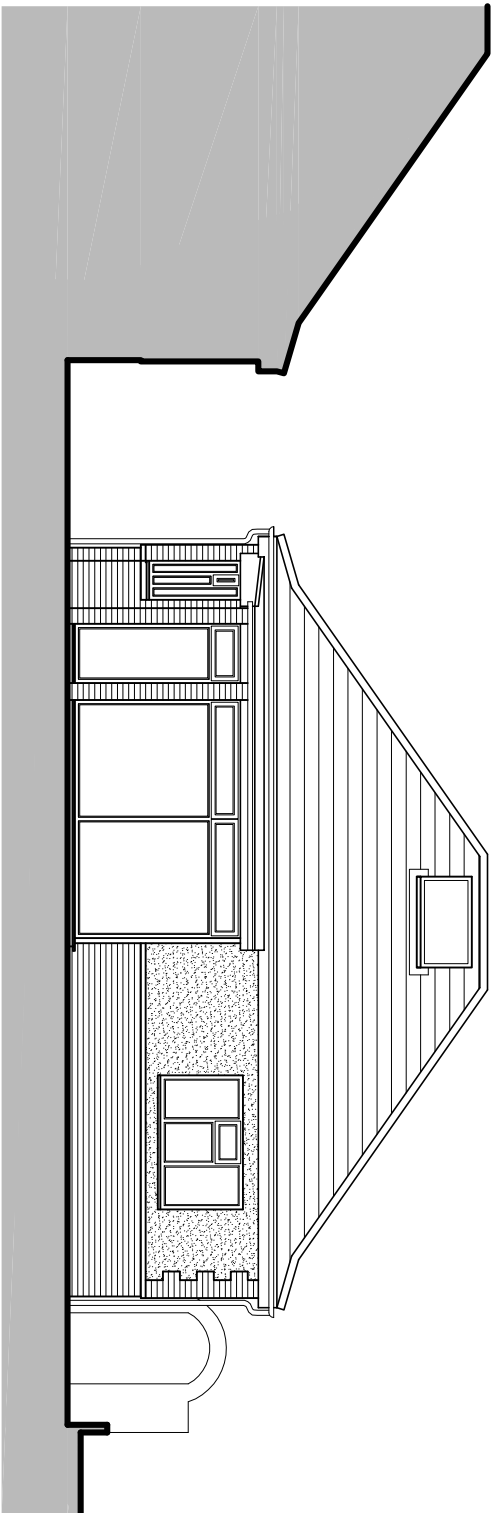

South (rear) elevation

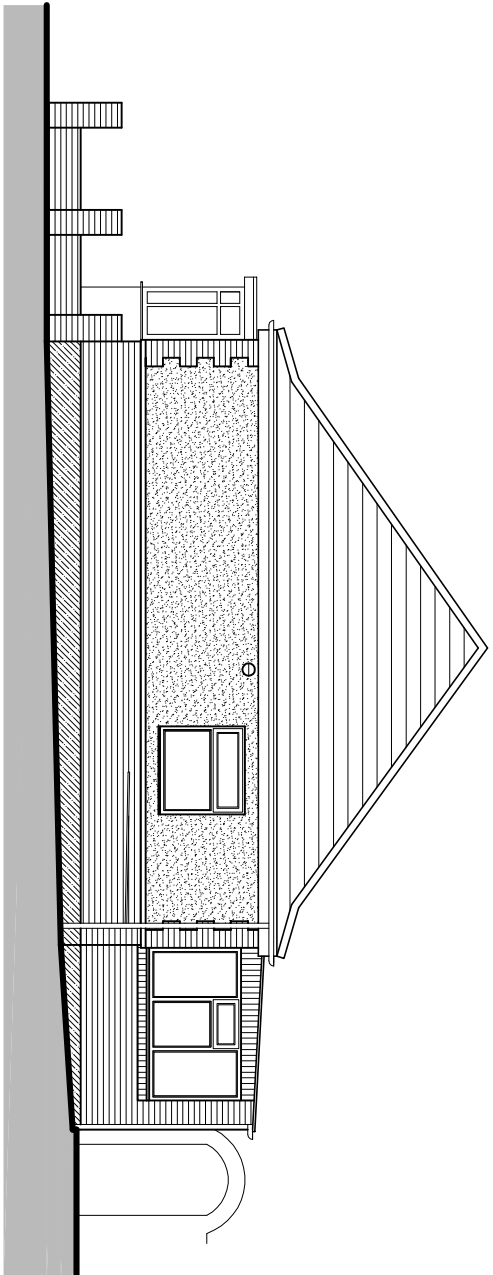

West (side) elevation

Existing elevations scale 1:100



For MR & MRS HINKS	Title EXISTING ELEVATIONS			Office Tel: 01243 933732
Project PROPOSED EXTENSION AT 12 ALAMEDA WAY WATERLOOVILLE HANTS, PO7 5HB	Date Aug 2019	Drawn JB	Scale 1:100 @ A3	Checked .
	Job Number PL288 19		Drawing Number -02	Revision
Email: admin@jb-architecturedesign.com				Web: www.jb-architecturedesign.com
				