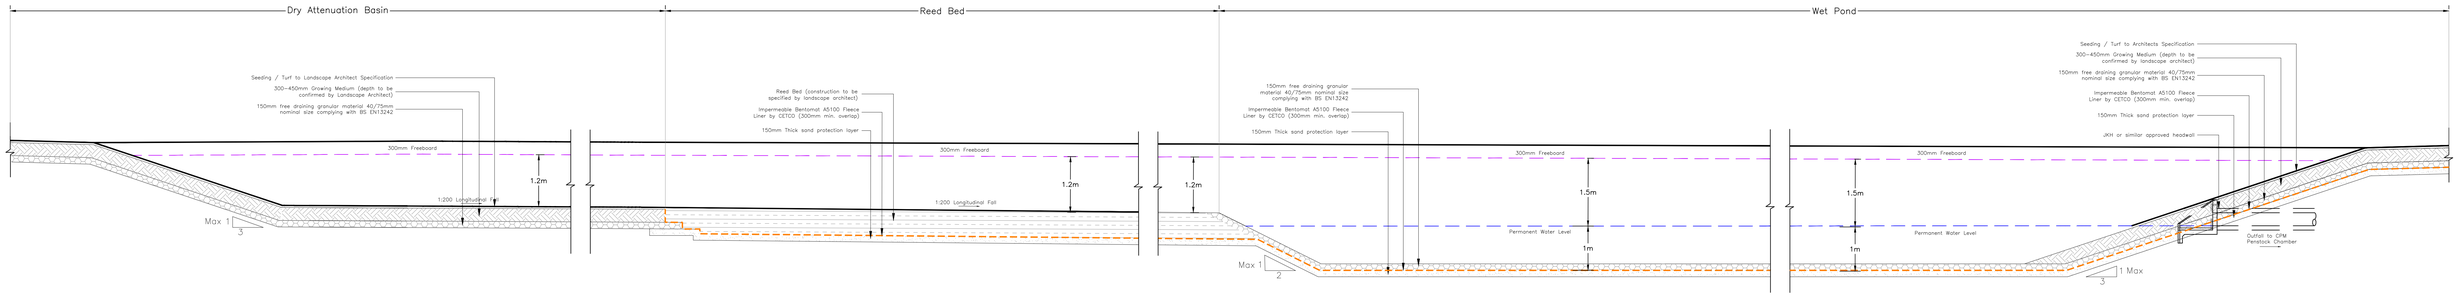

Section A–A
1:50

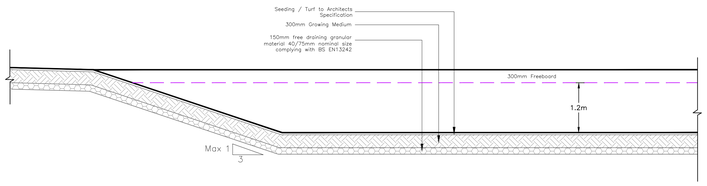

Attenuation Basin
Section B–B
1:50

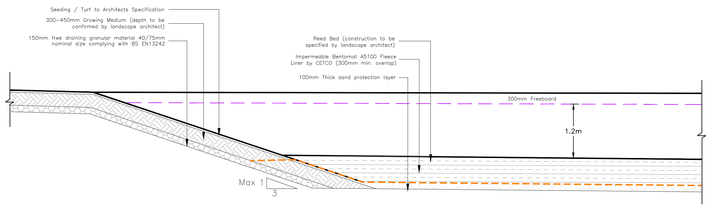

Reed Bed
Section C–C
1:50

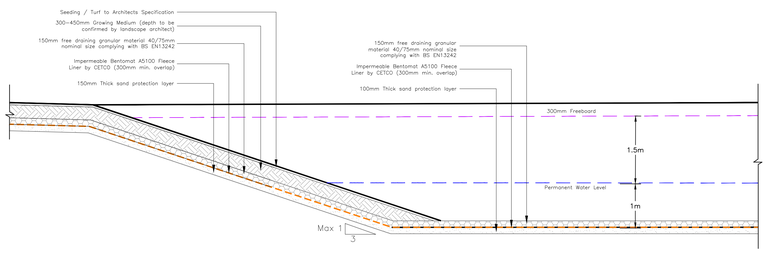

Pond
Section D–D
1:50

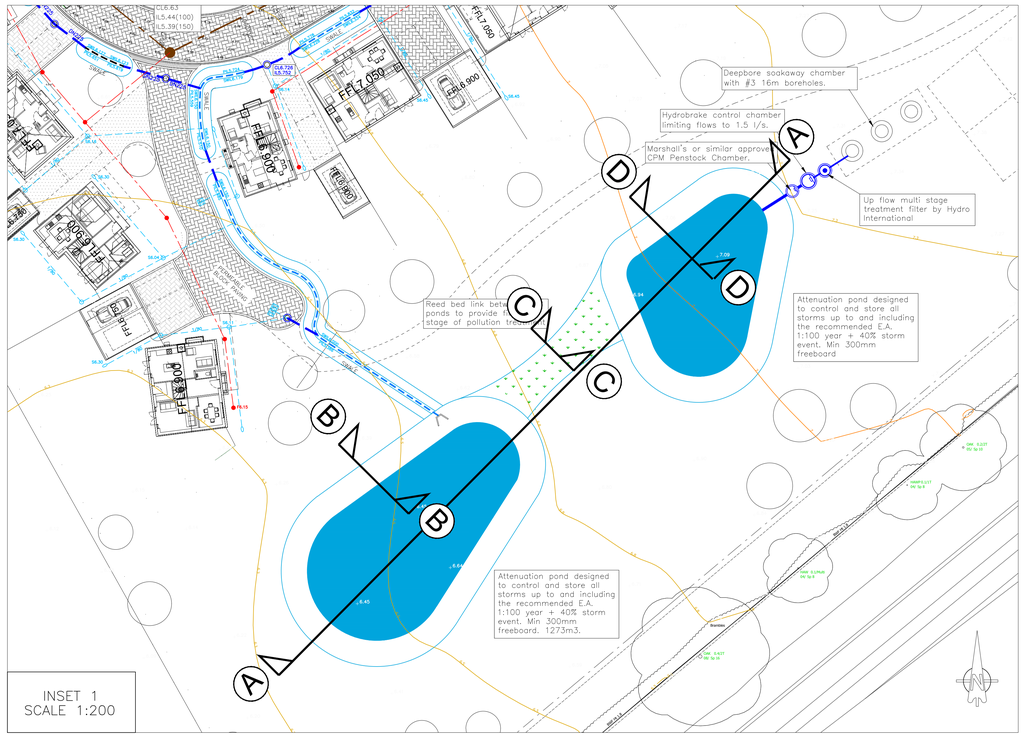

PRELIMINARY FOR PLANNING ONLY

REV. No.	DATE	DESCRIPTION	INITIALS

Client: BARGATE HOMES

Project: Manor Farm Bedhampton

Title: Sections Through Attenuation Basin, Reed Bed and Wet Pond

MJA CONSULTING
CIVIL & STRUCTURAL ENGINEERS
Ipsum Court, 24 The Quadrant,
Abingdon Science Park,
Oxon, OX14 3YS
Tel: 01235 555173
Fax: 01235 523226

Scale	Date	Drawing No.	Rev
As Shown@A0	Oct'19	5992:P11	–
Checked KTG	Drawn JRV		

© This drawing is the copyright of Michael A Jennings Associates Limited and may not be copied, altered or reproduced in any way without their permission.