

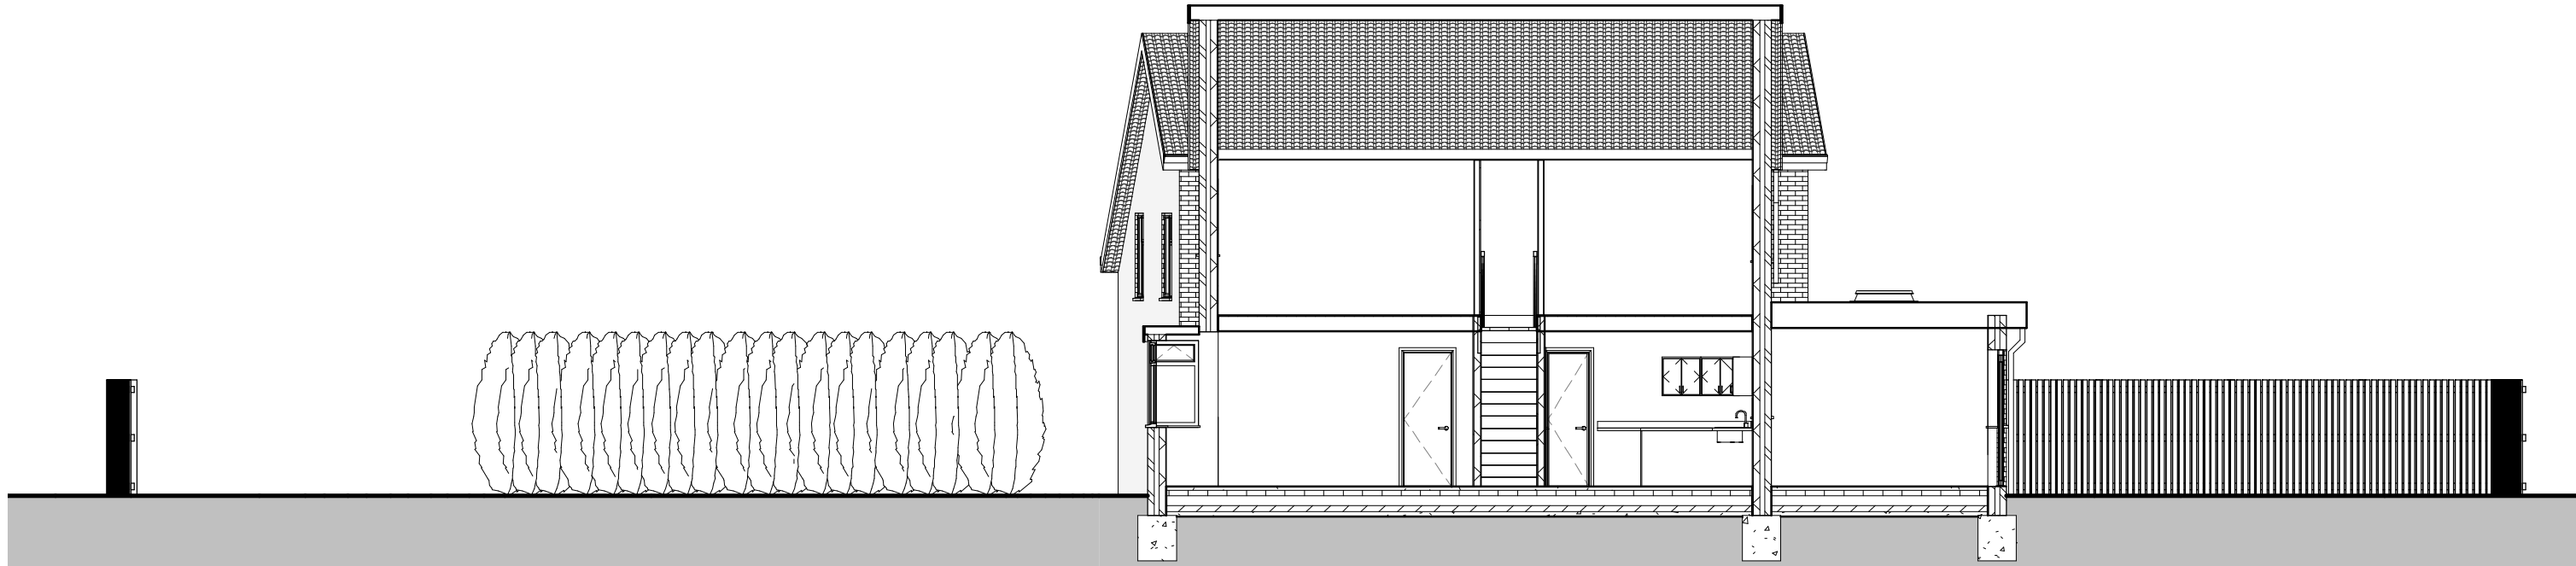


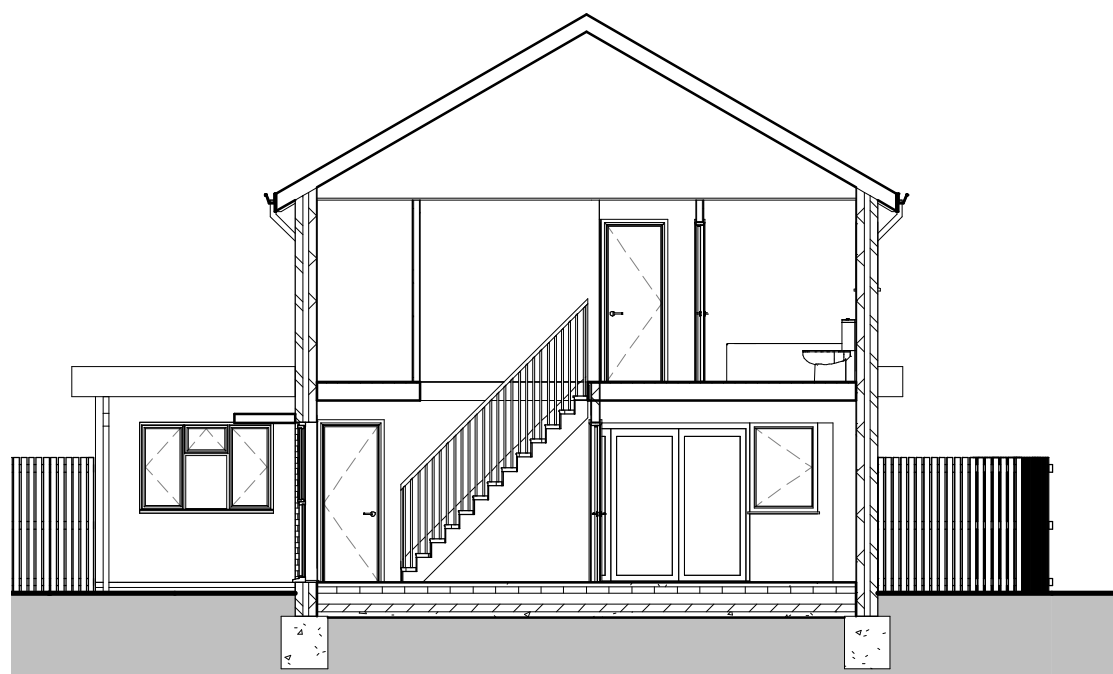

1 East West Site Section
1 : 100

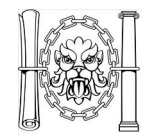

2 North South Site Section
1 : 100

IJ Murray Associates Ltd

CIAT
 REGISTERED PRACTICE

www.ijma.co.uk

I J Murray Associates Ltd
 200 Seafront
 Hayling Island
 Hampshire
 PO11 9HR
 Phone 07779 246915
 e-mail ian@ijma.co.uk

These drawings are the property of IJ Murray Associates Ltd and should not be reproduced or used in any way without the permission of a Director of IJ Murray Associates Ltd

These drawings are for planning and building regulation purposes only and are not for construction. All dimensions should be checked on site before work commences

Mr & Mrs Hamilton

2 Dover Court HI

Proposed Site Sections			
Project number	Project Number	A110 V3	
Date	Issue Date		
Drawn by	Author		
Checked by	Checker	Scale	1 : 100