


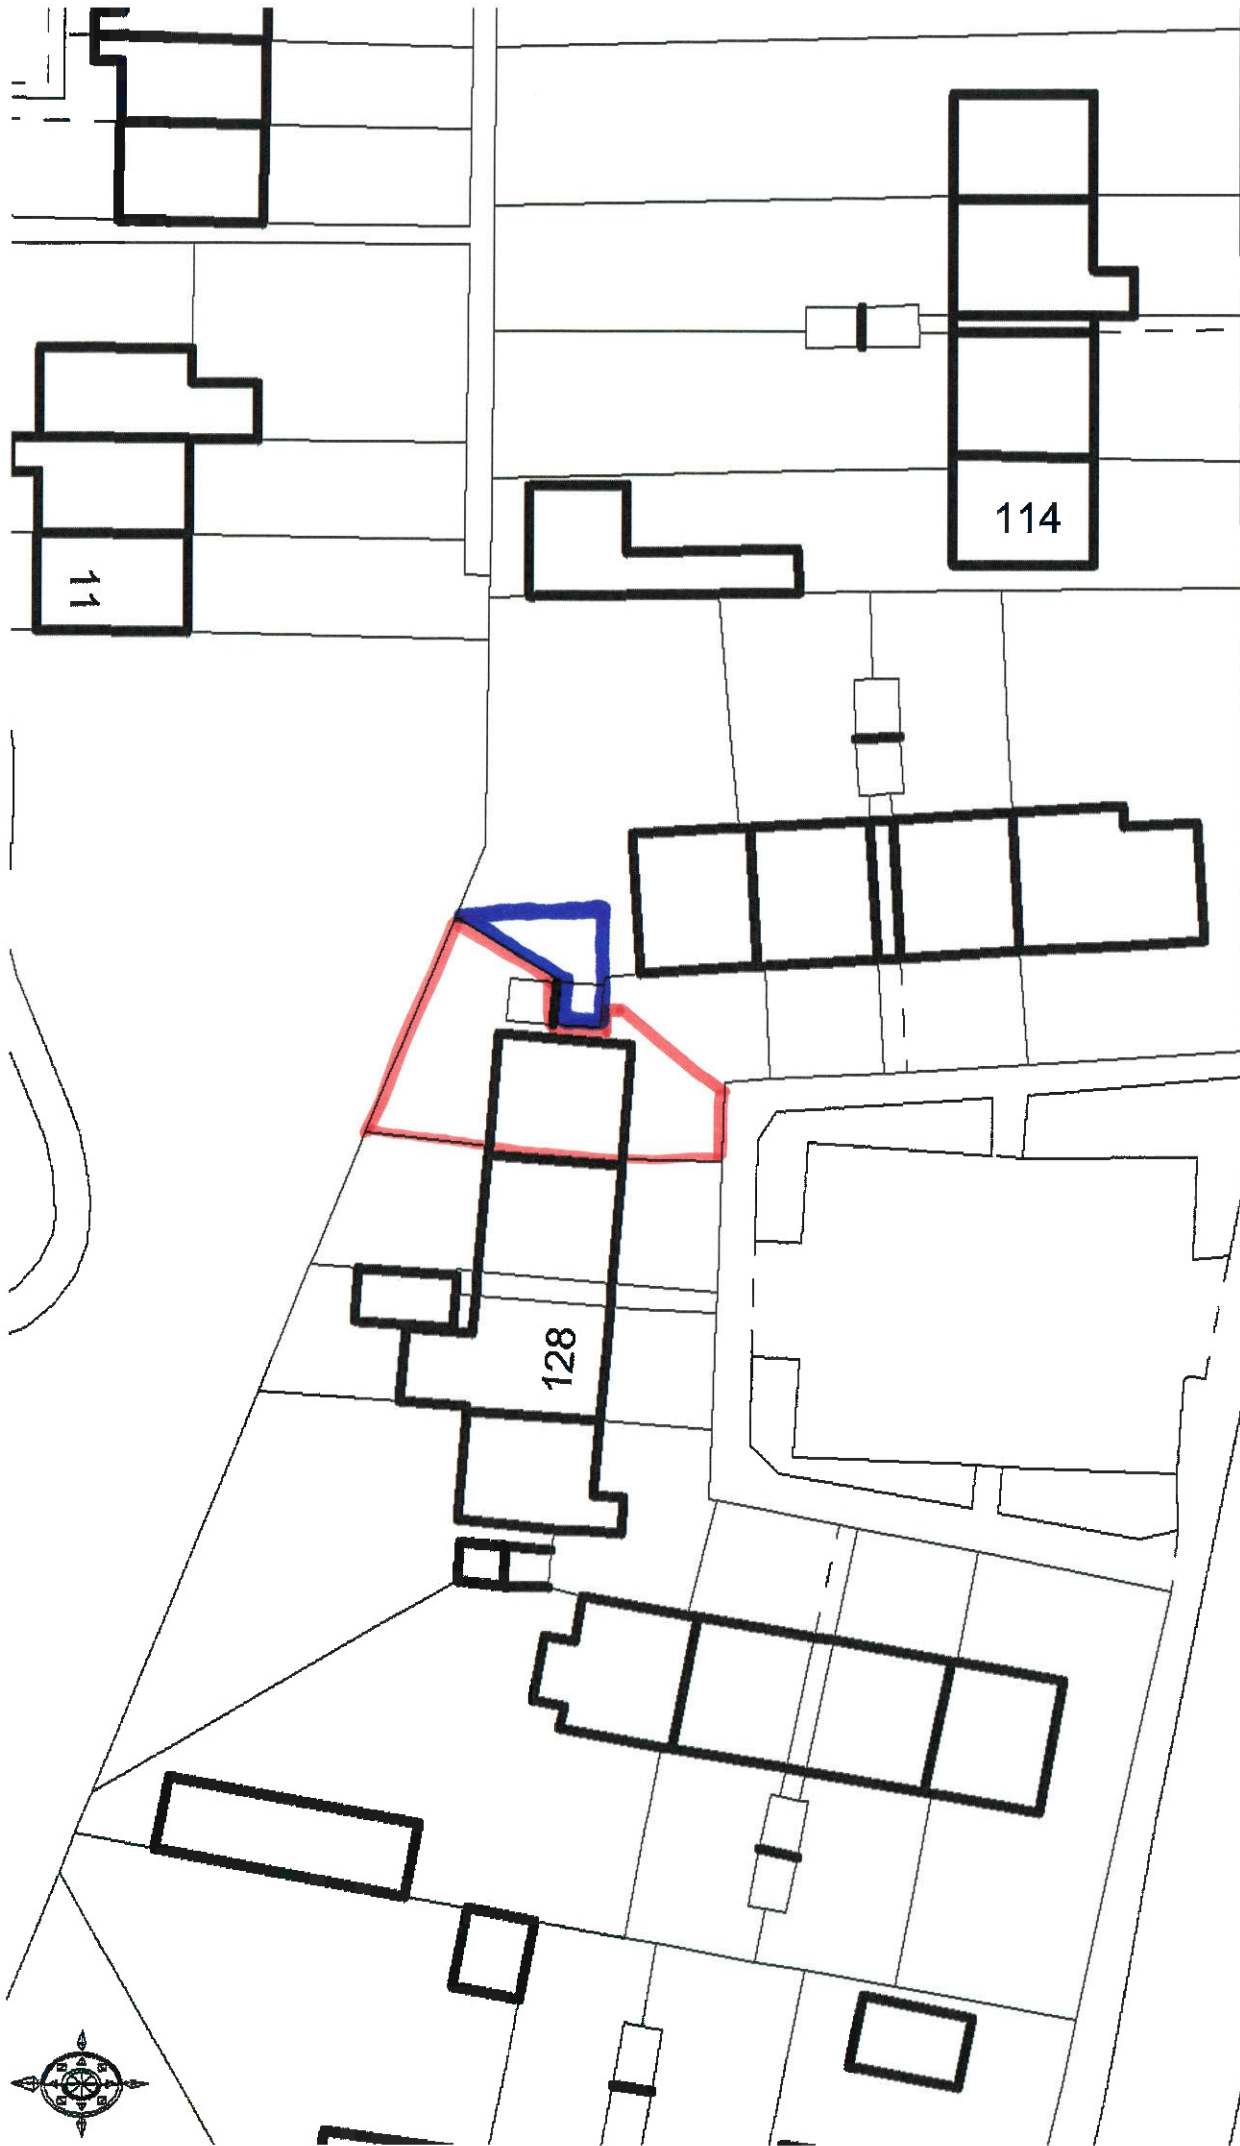

ST ALBAN'S ROAD

Ordnance Survey © Crown Copyright 2019. All rights reserved. Licence number 100022432. Plotted Scale = 1:500

