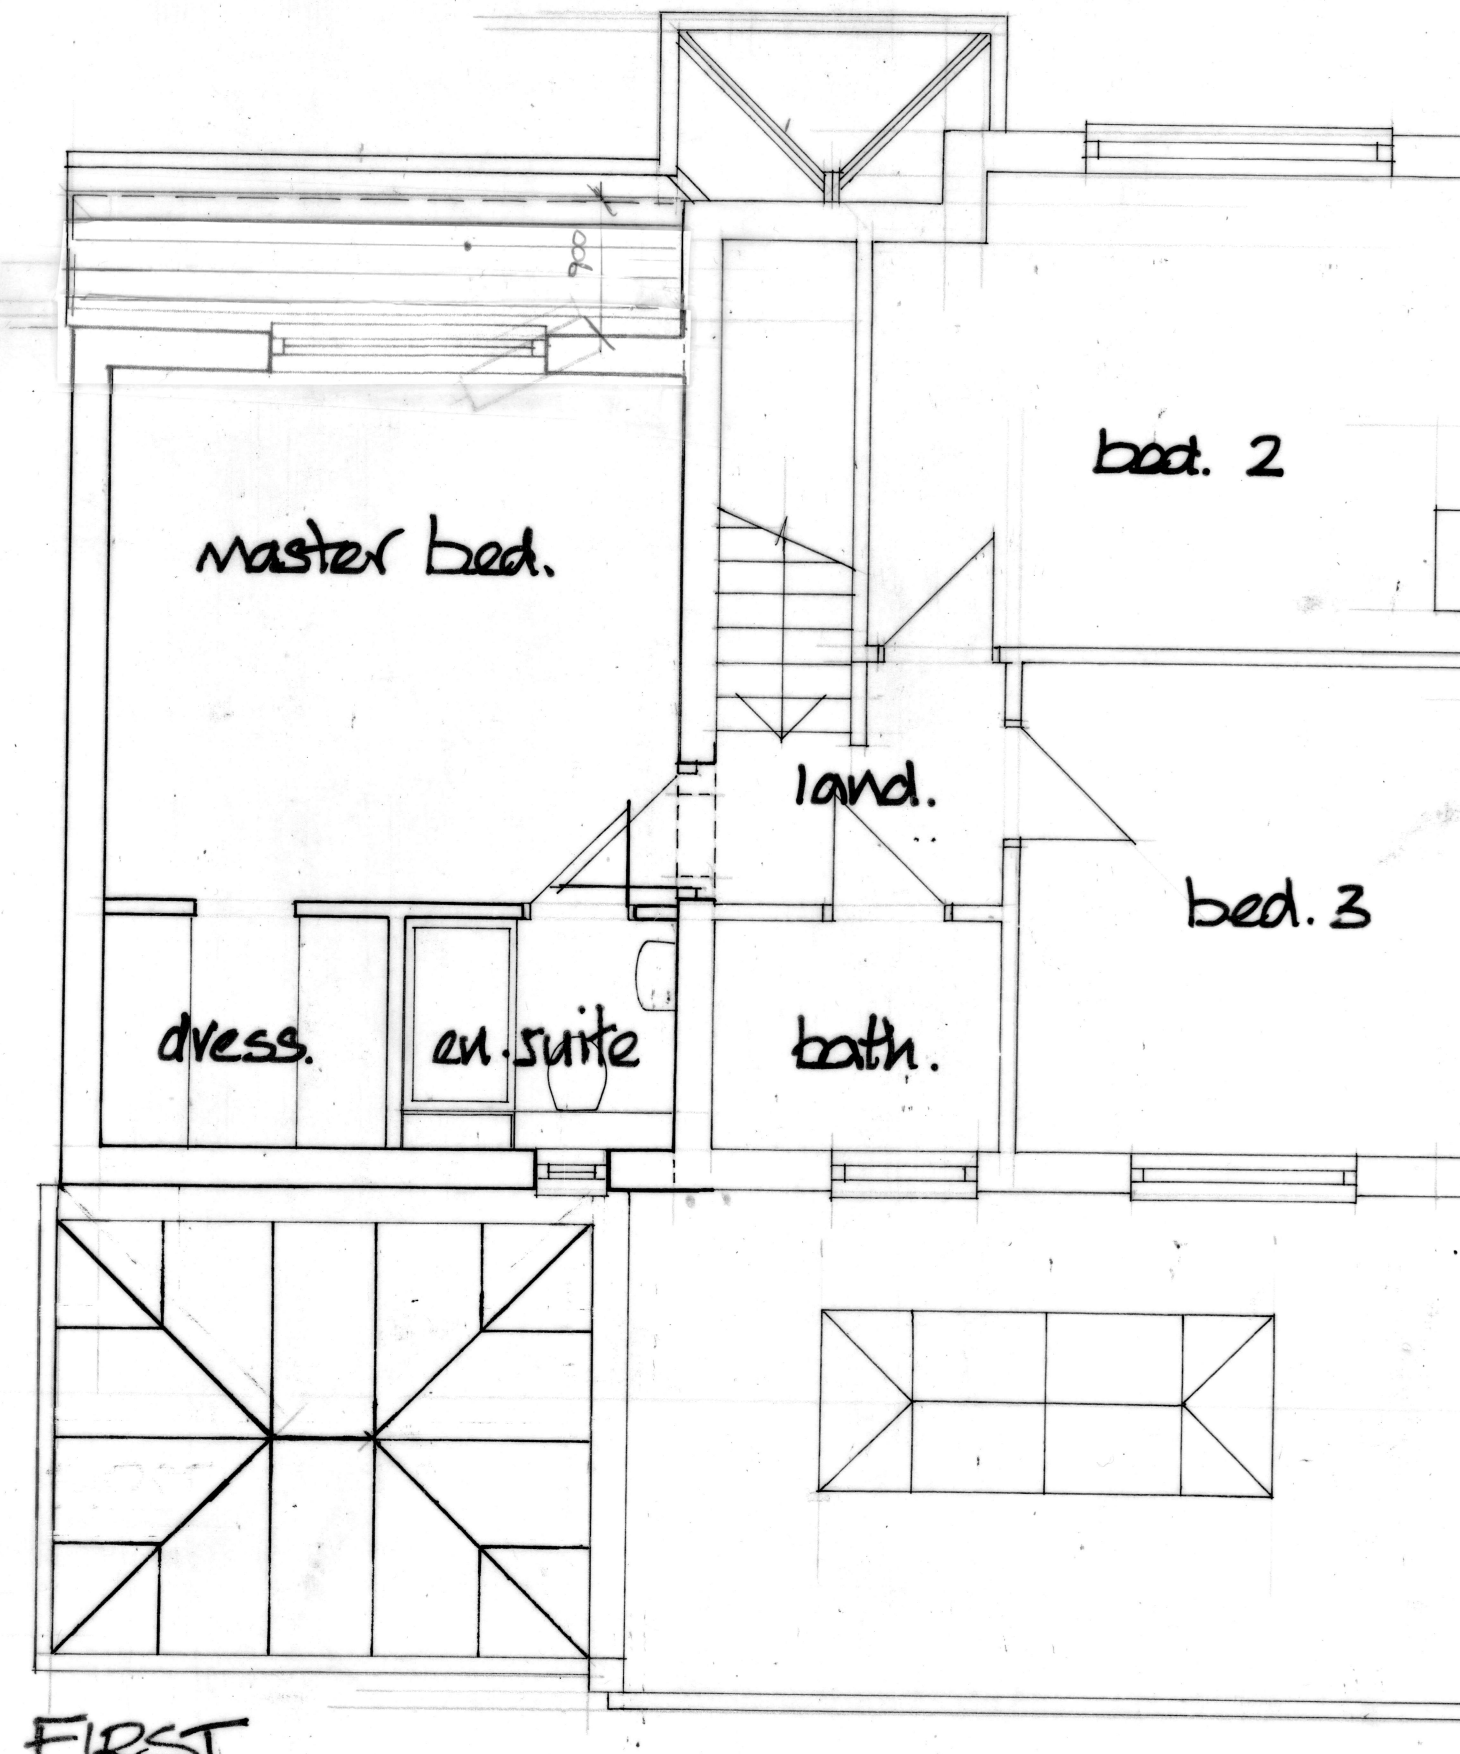
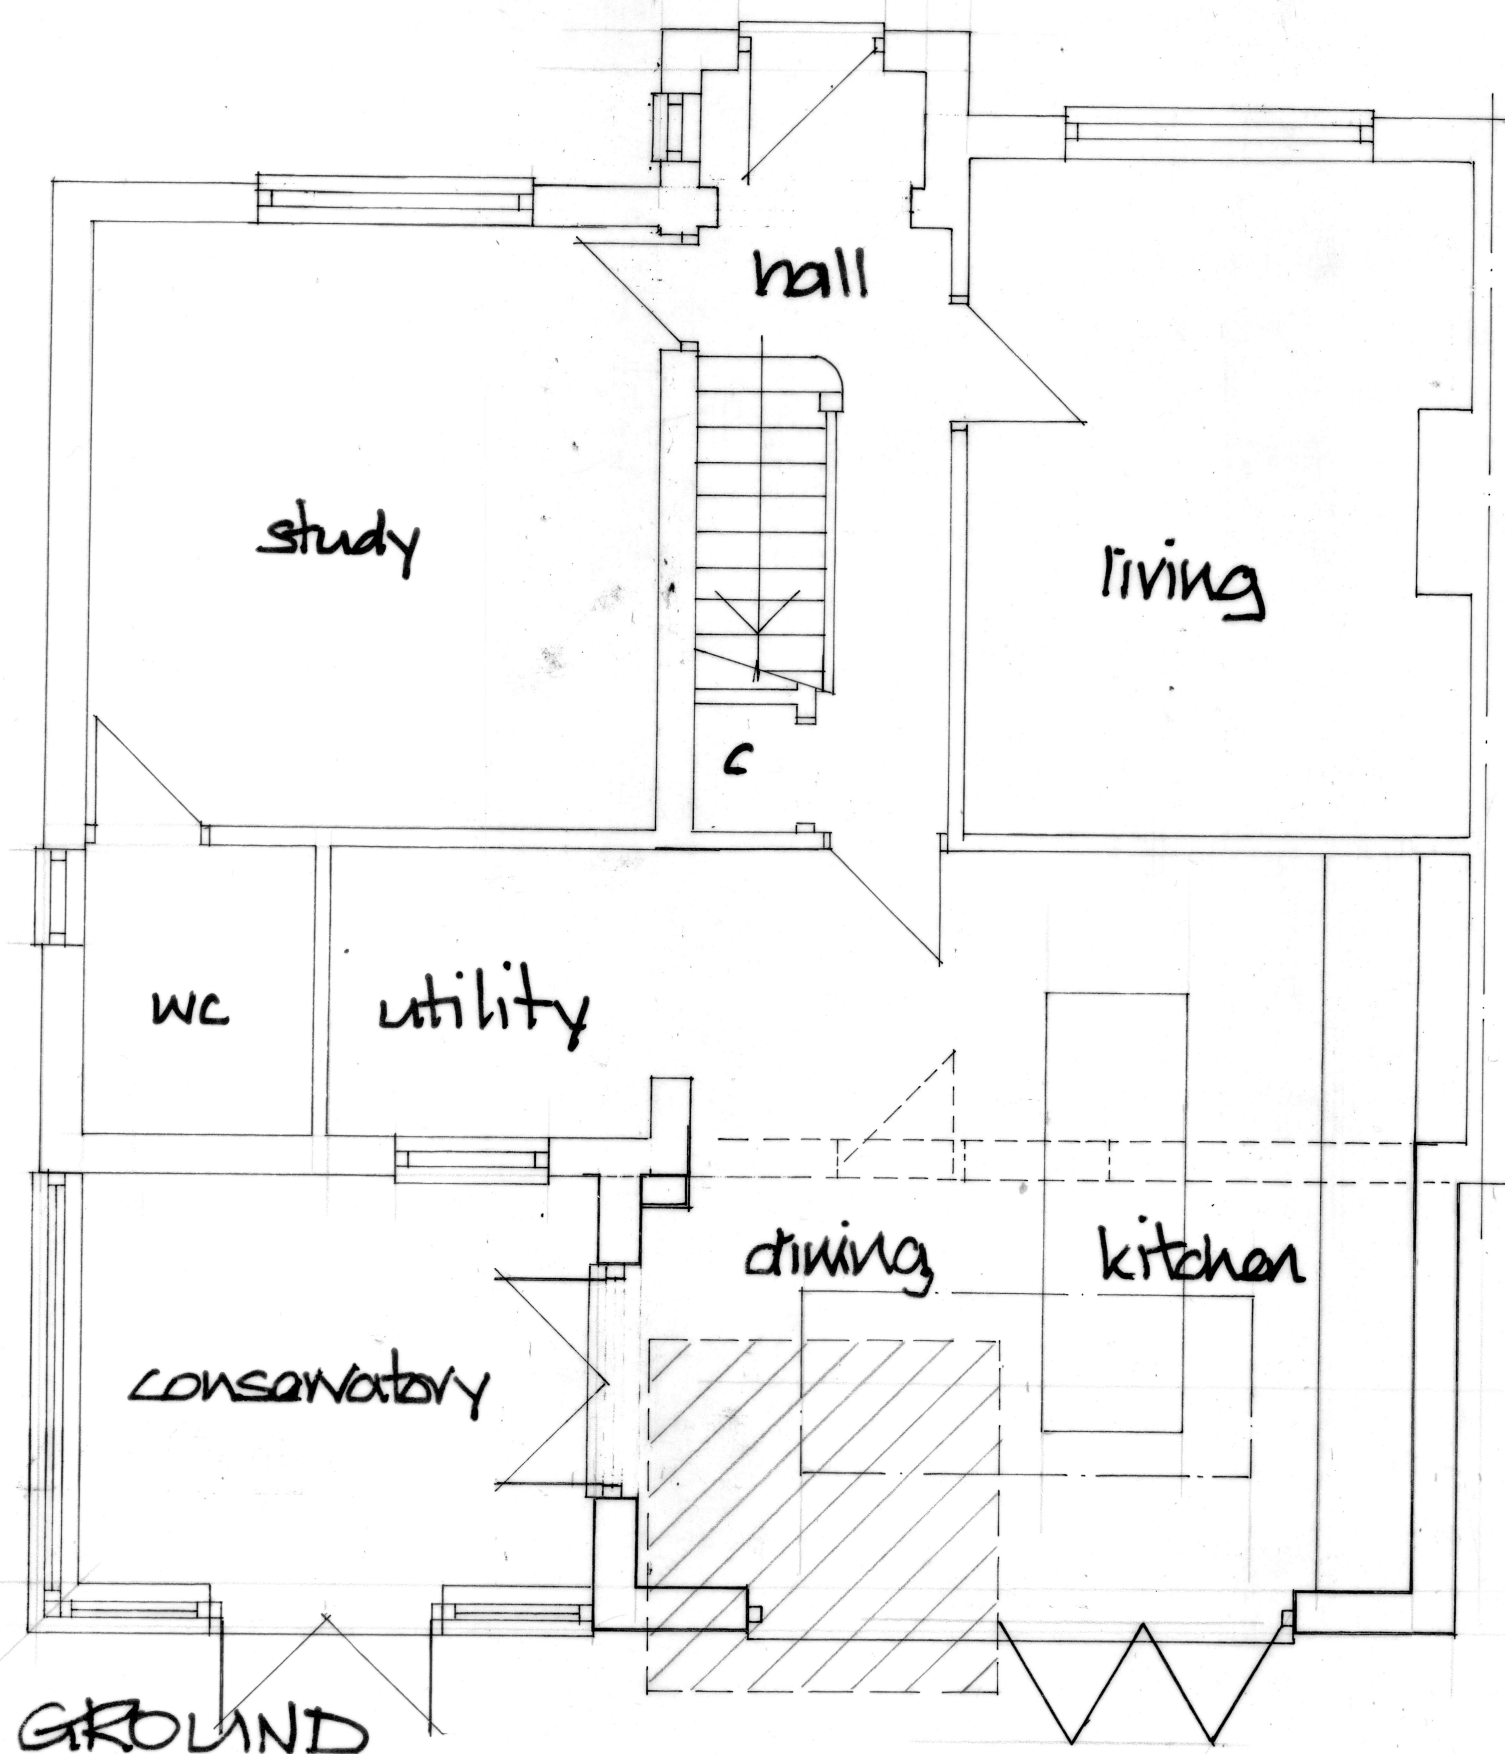
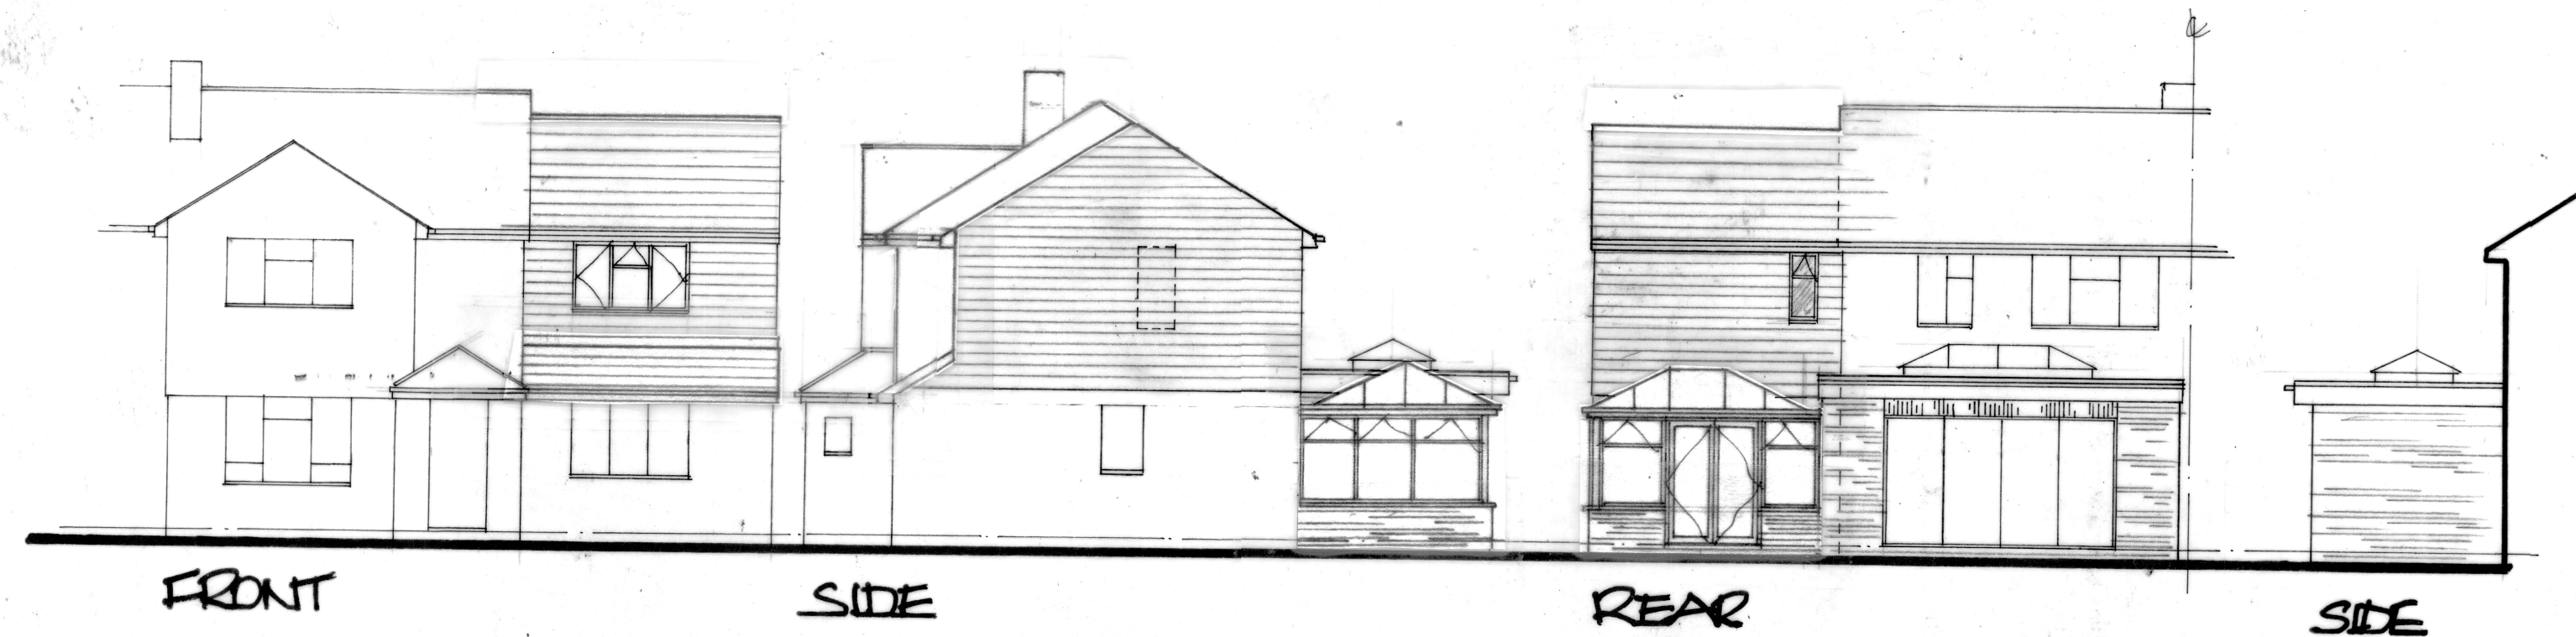


LOCATION PLAN
Scale 1:1250
OS Lic 100046226

C	2019	PLANNING PERMITS	15
B	2019	PLANNING PERMISSIONS	15
A	2019	CONSERVATORY ADDED	15
DEREK TREAGUS ASSOCIATES ARCHITECTURAL SERVICES No3-The Townhouse, 20 Nelson Road, Southsea, Hampshire PO5 2AS Tel: 07956 624094 Email: derek.treagus@gmail.com			
Project	FIRST FLOOR SIDE EXTENSION & REAR EXTENSION TO 31 BONDFIELDS CRESCENT, HAVANT, HAMPSHIRE.		
Client	Mr & Mrs T Oakley		
Subject	Planning Drawing Proposed		
Date:	May 2019	Scale:	1:100, 1:50 @ A2
Rev:	ABC	Drg. No.	19/821/01
- Copyright reserved. - All dimensions are to be site confirmed and should not be scaled unless for Planning purposes. - Verify all queries with the office.			