
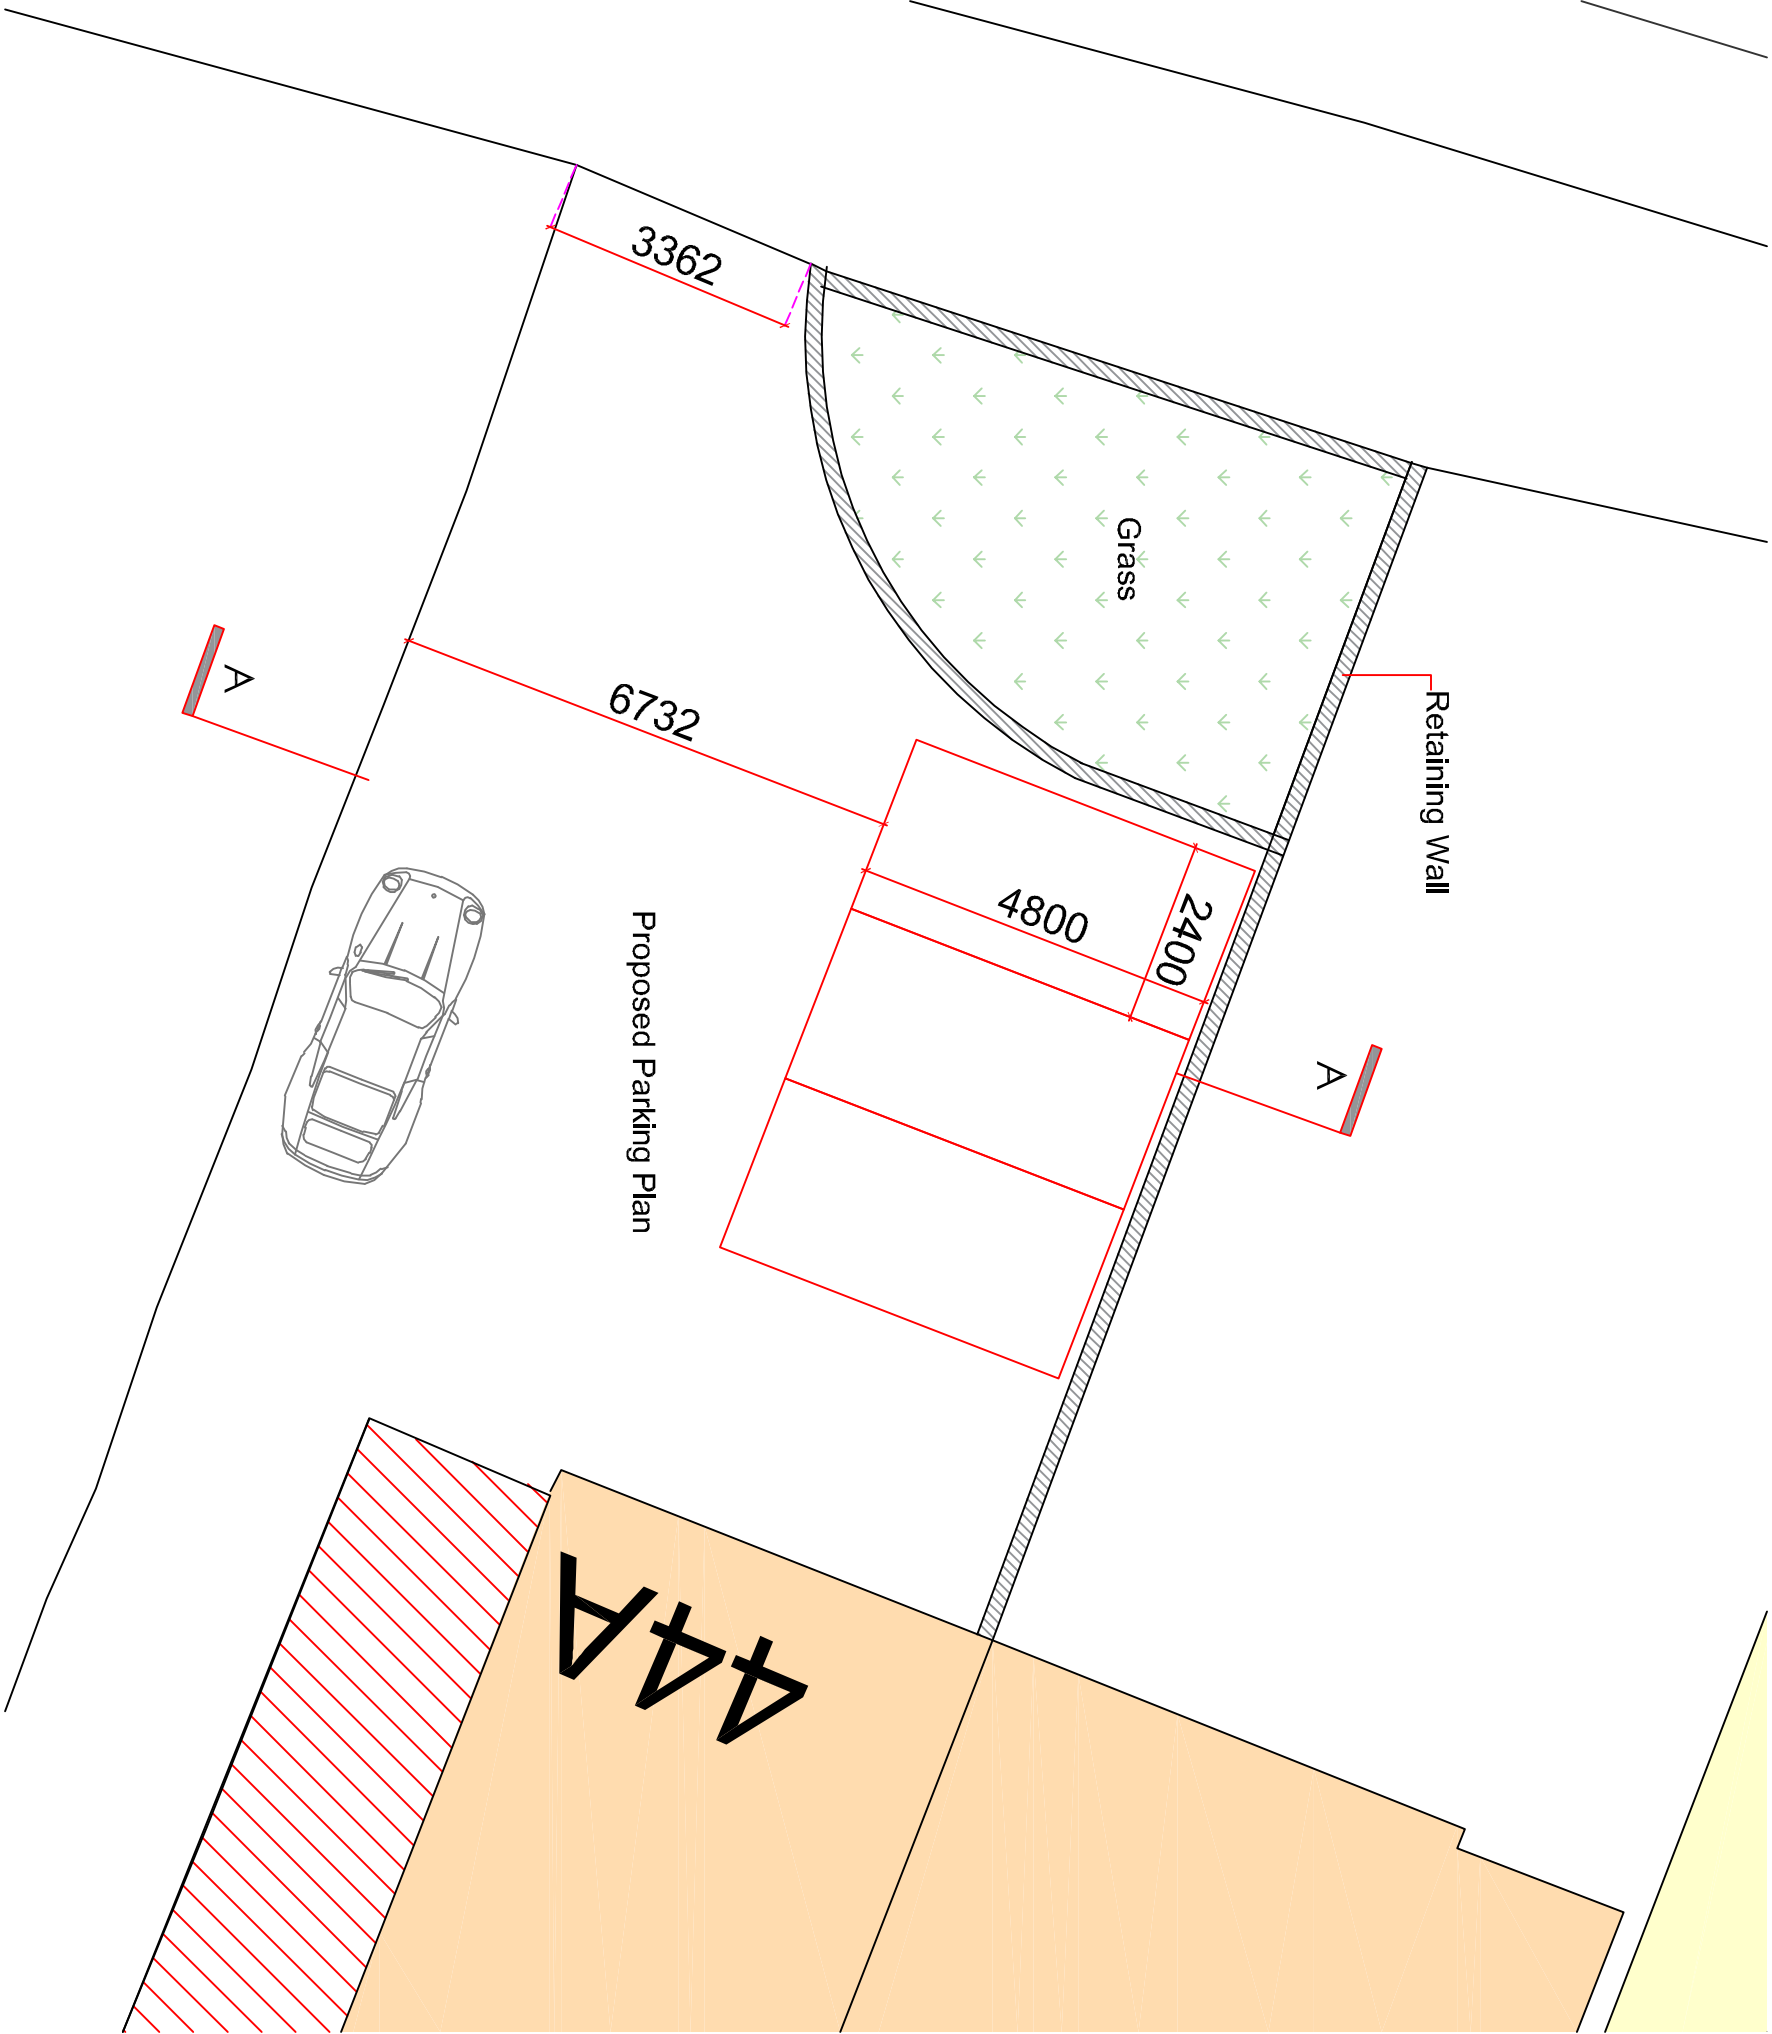


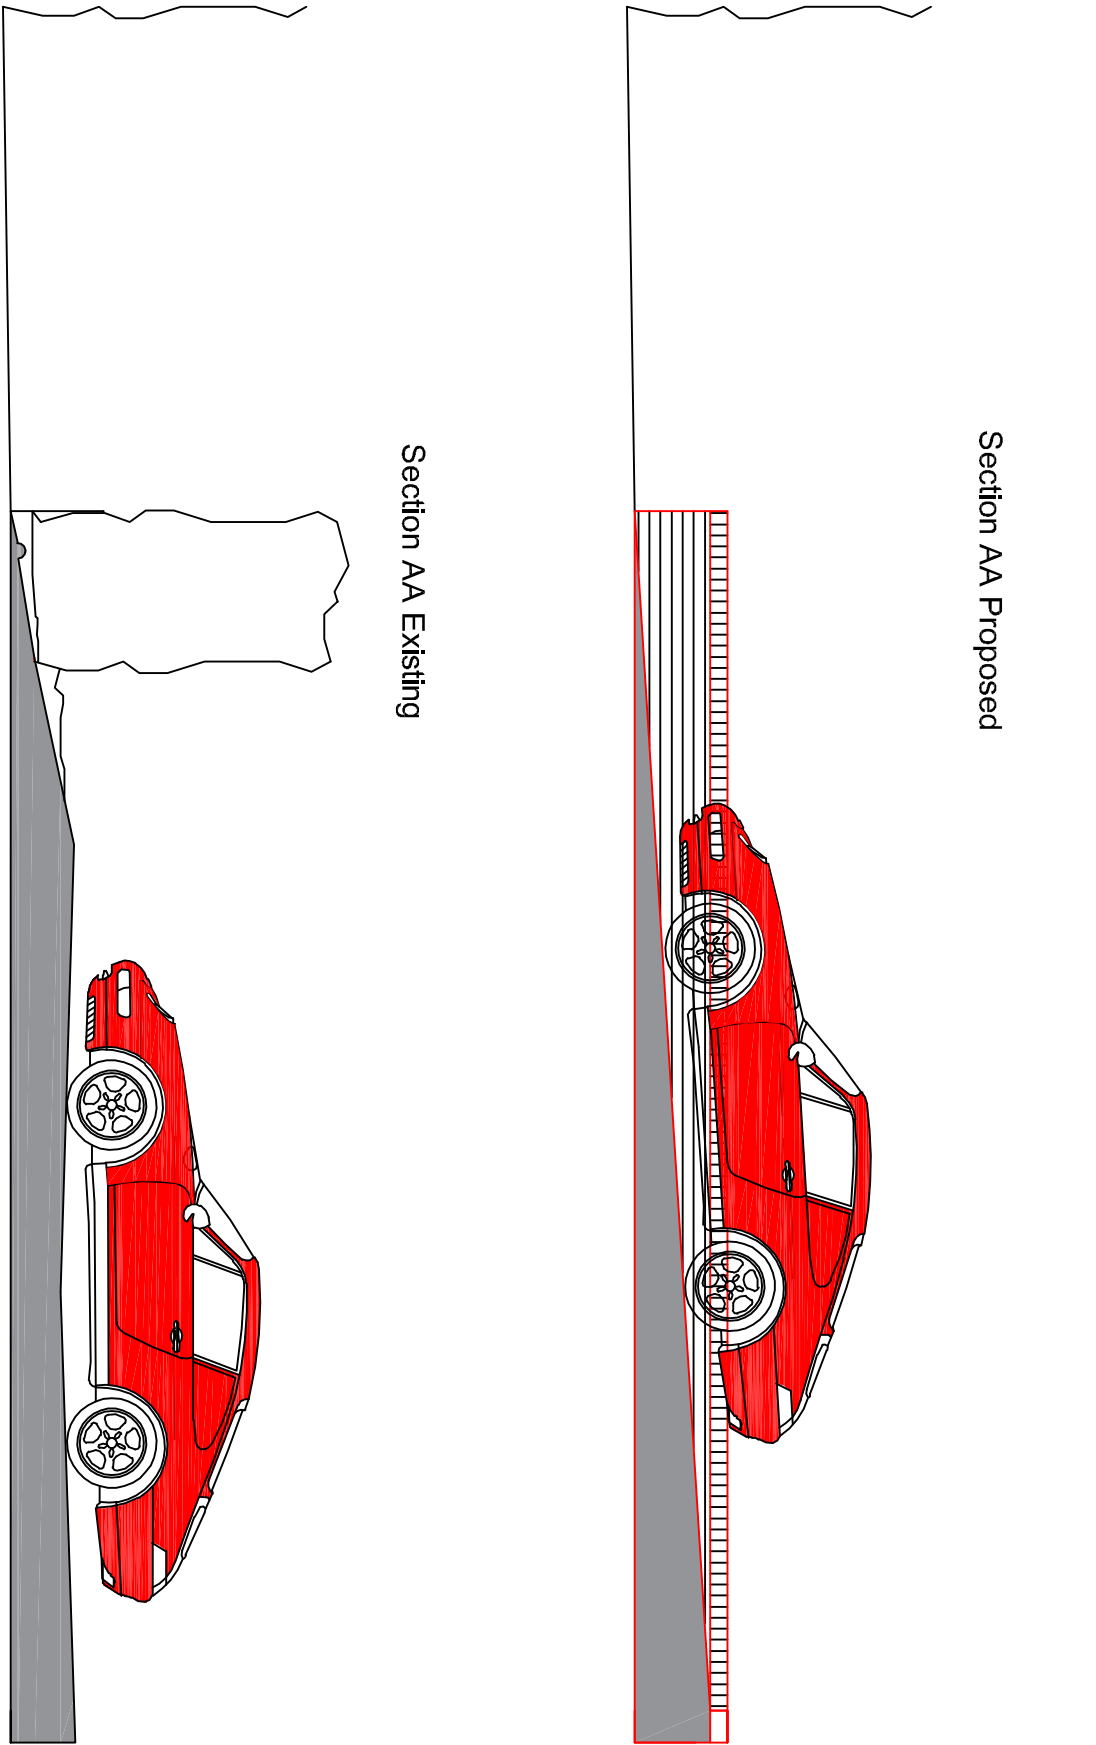

Drawing Title:		Project:		PLANNING		Chris Flint Associates Ltd CHARTERED SURVEYORS - PROJECT MANAGERS DEVELOPMENT CONSULTANTS
Proposed Two Storey Side, Single Storey Rear Extension & Loft Conversion		Mr & Mrs K Ware 44A London Road Cowplain Hampshire		2 Emerald Close Waterlooville Hants PO7 8NZ tel: 023 92 432484 fax: 023 92 358554 Email: chrisflintassociates@gmail.com		

Drawn By	Date	SHEET SIZE	Approved By	Date
CF	23/09/19	A2		
CFA	Drawing No. FULL	01	Revision:	Scale: 1-50