



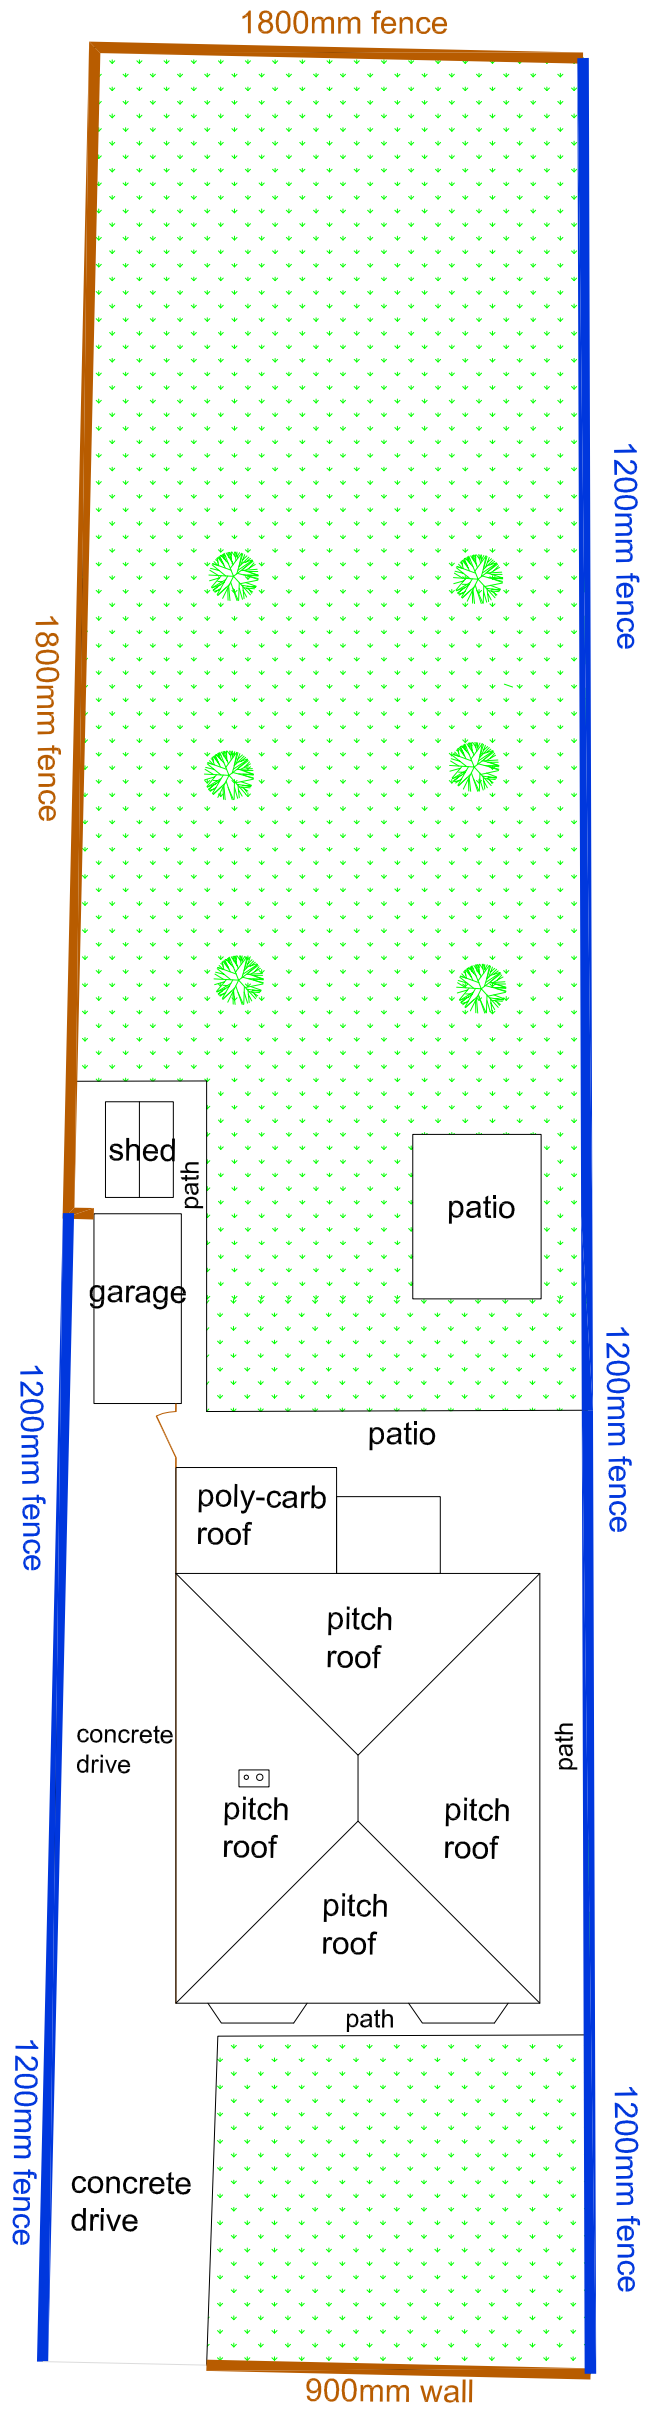

EXISTING
BLOCK PLAN
SCALE 1:200

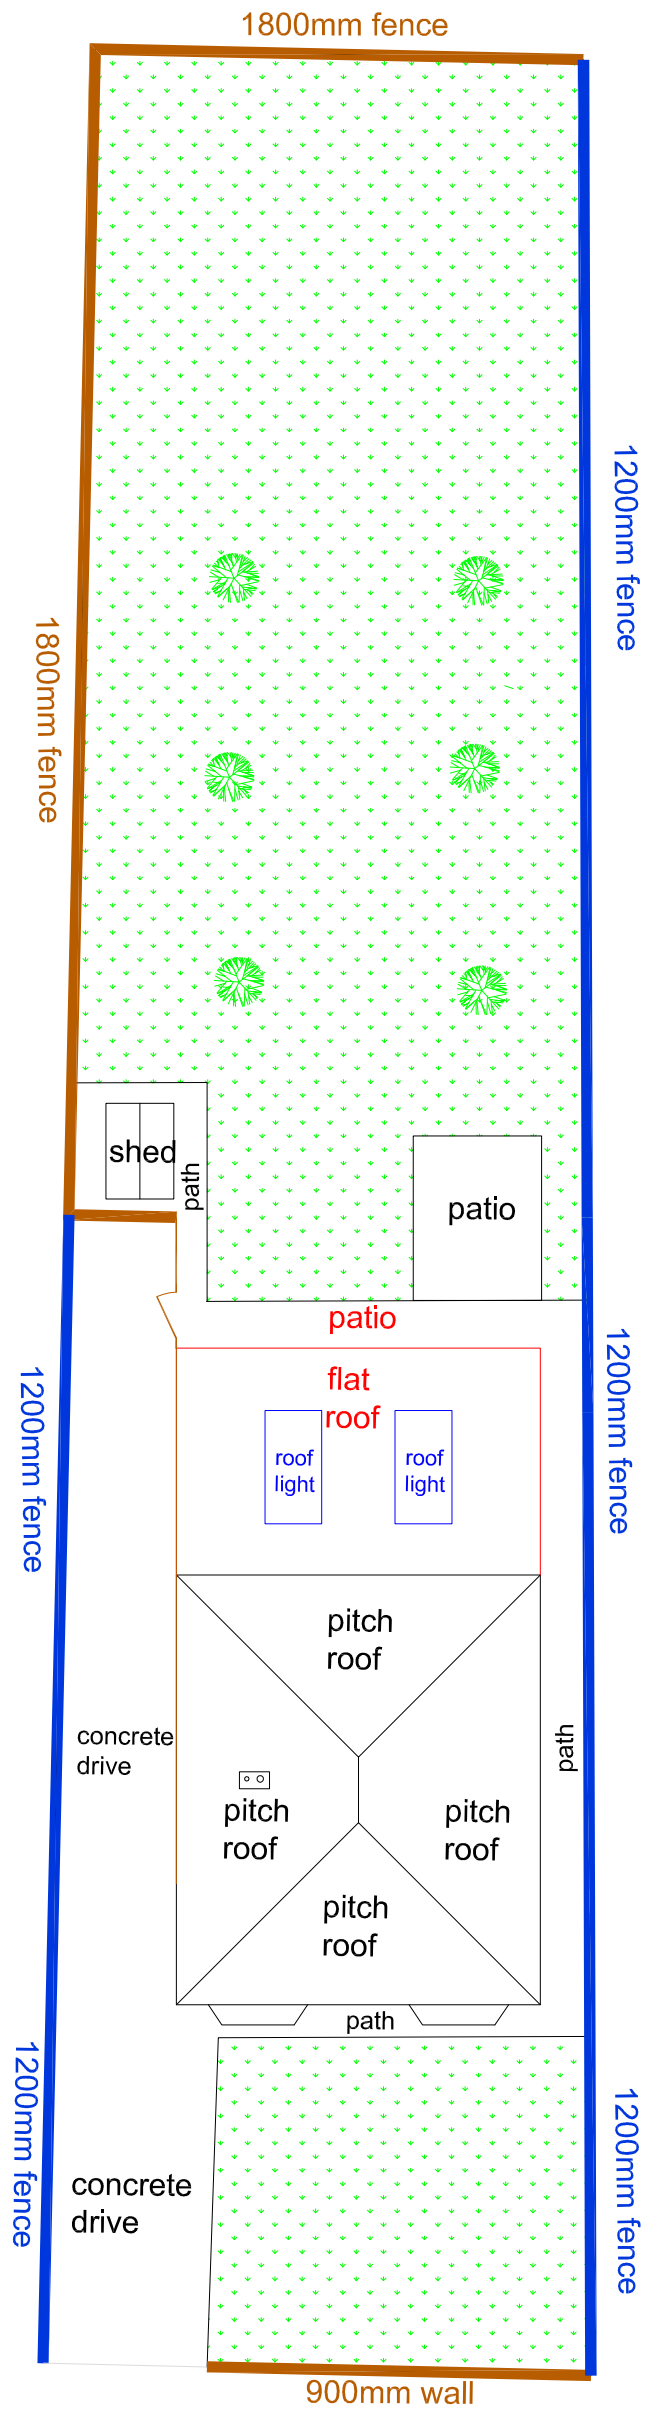

PROPOSED
BLOCK PLAN
SCALE 1:200