



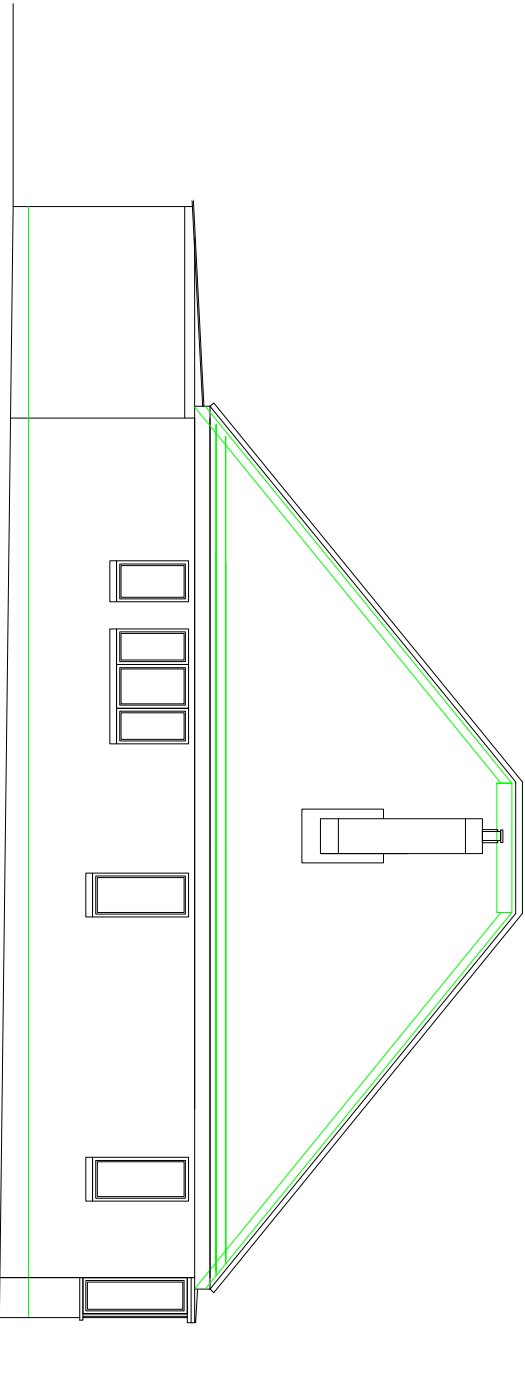


SIDE ELEVATION

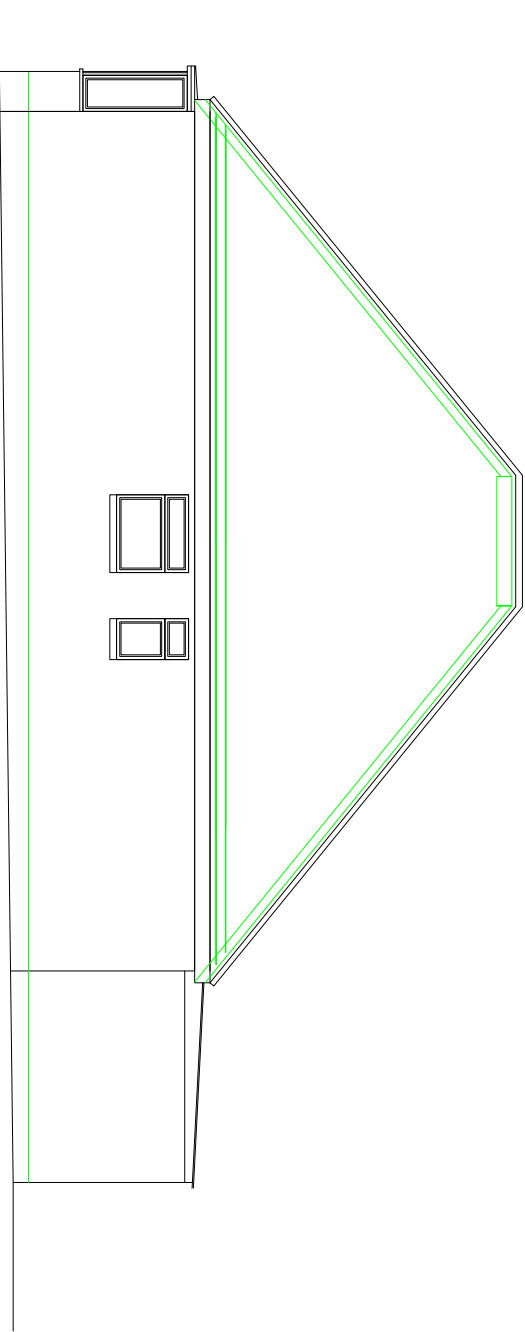


SIDE ELEVATION

scale 1:100

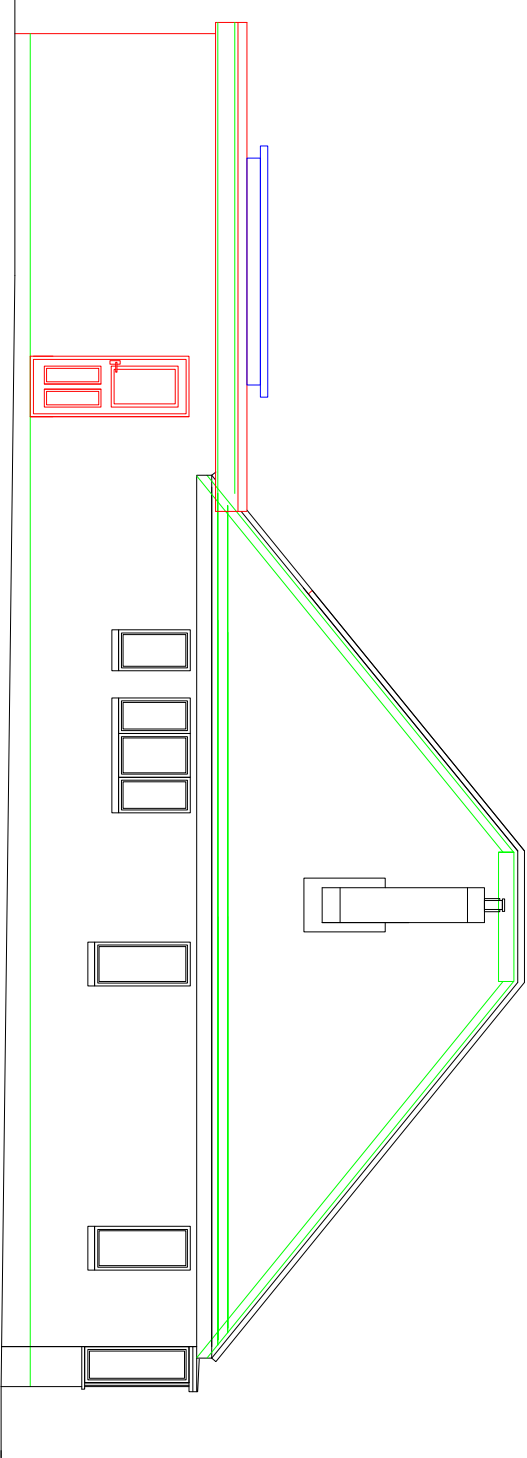

PROPOSED SIDE ELEVATION

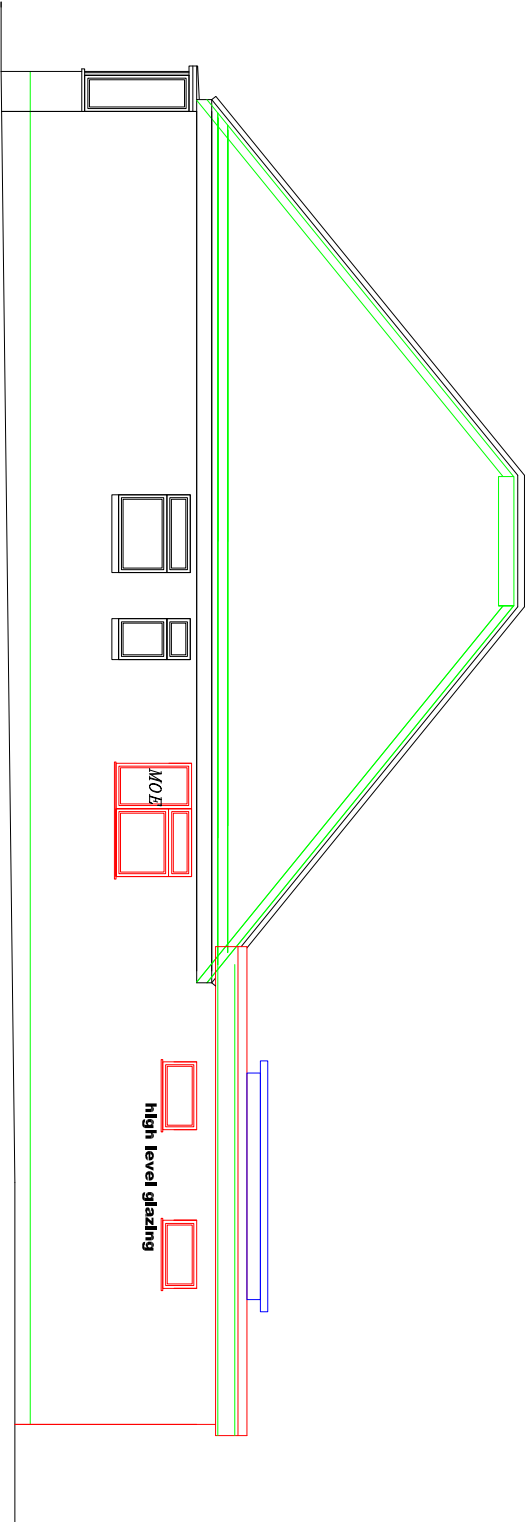

PROPOSED SIDE ELEVATION