
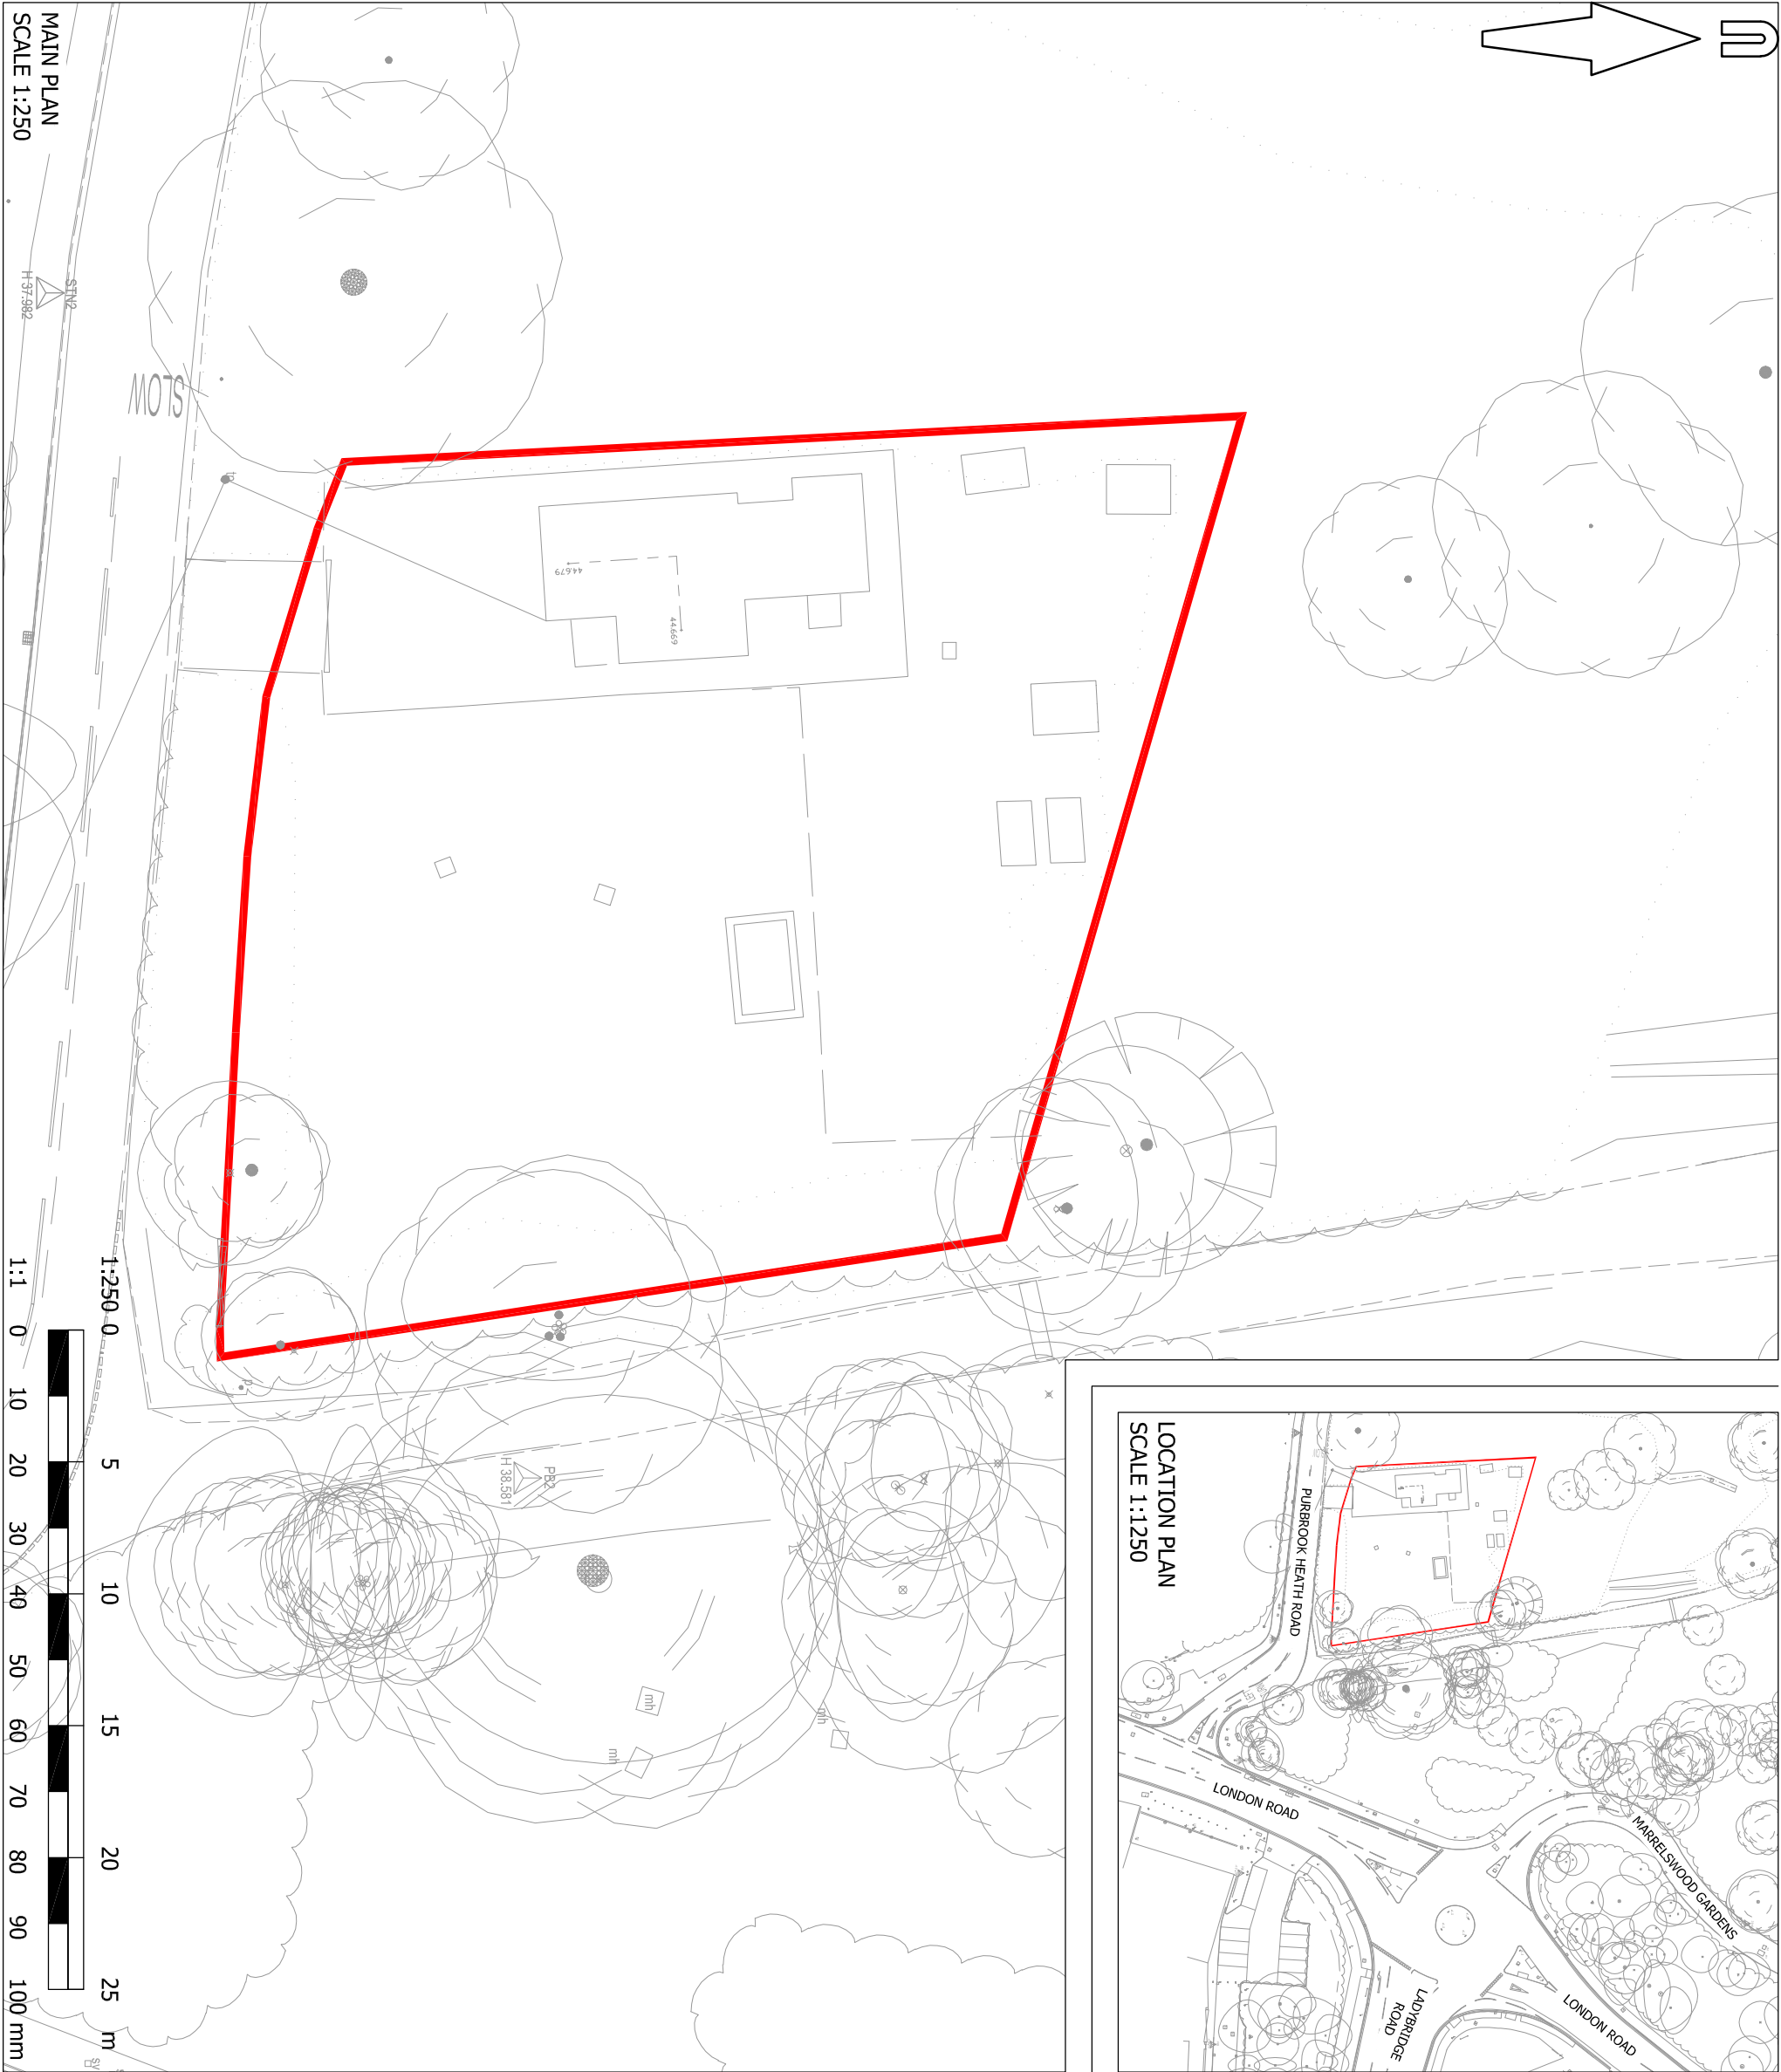


© Mayer Brown Limited Copyright. The drawings, information and data recorded in this document ("the Information") is the property of Mayer Brown. This document and the information are solely for the use of the authorised recipient and this document may not be used, copied or reproduced in whole or part for any purposes other than which it was supplied by Mayer Brown. Mayer Brown makes no representation, undertakes no duty and accepts no responsibilities to any third party who may use or rely upon this document or the information.

A3 ORIGINAL

KEY

SITE BOUNDARY

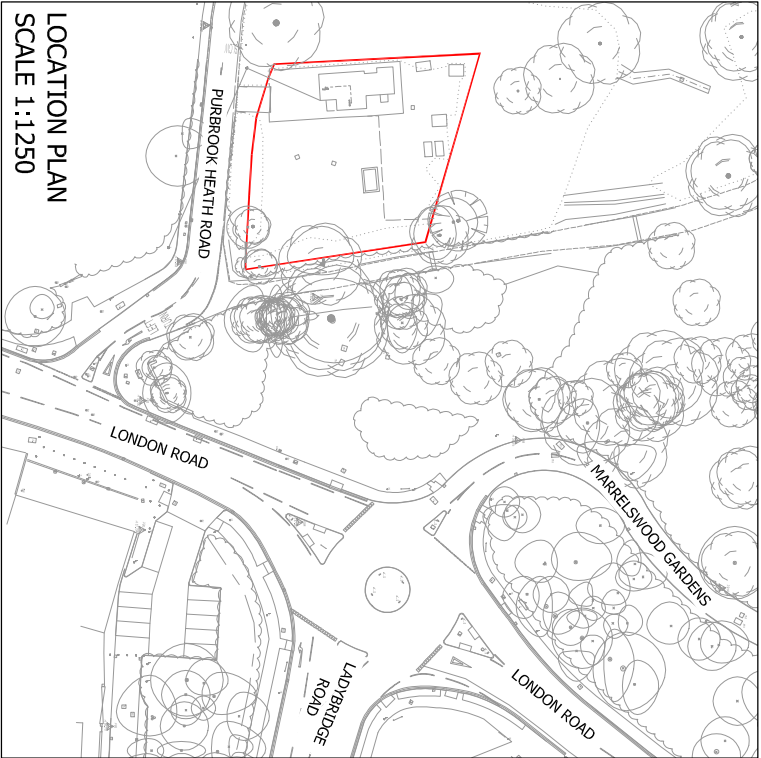

Berewood[®]

HAMPSHIRE

**FOR INFORMATION
NOT FOR CONSTRUCTION**

rev.	amendment	checked	date



Mayer Brown Limited
Oriental Road Woking Surrey GU22 9AR
Telephone 01483 750 508 Fax 01483 750 437
wokingoffice@mayerbrown.co.uk www.mayerbrown.co.uk

graininger plc

project
BEREWOOD, WATERLOOVILLE

scale	AS SHOWN	drawn by	KDB	checked by	RHA
date	DECEMBER 2019	cad file	SK_31.dwg		
title	THE GABLES, PURBROOK HEATH ROAD LAND BOUNDARY				

drawing number	GTWVILLE_SK/31	rev.	
----------------	----------------	------	--