

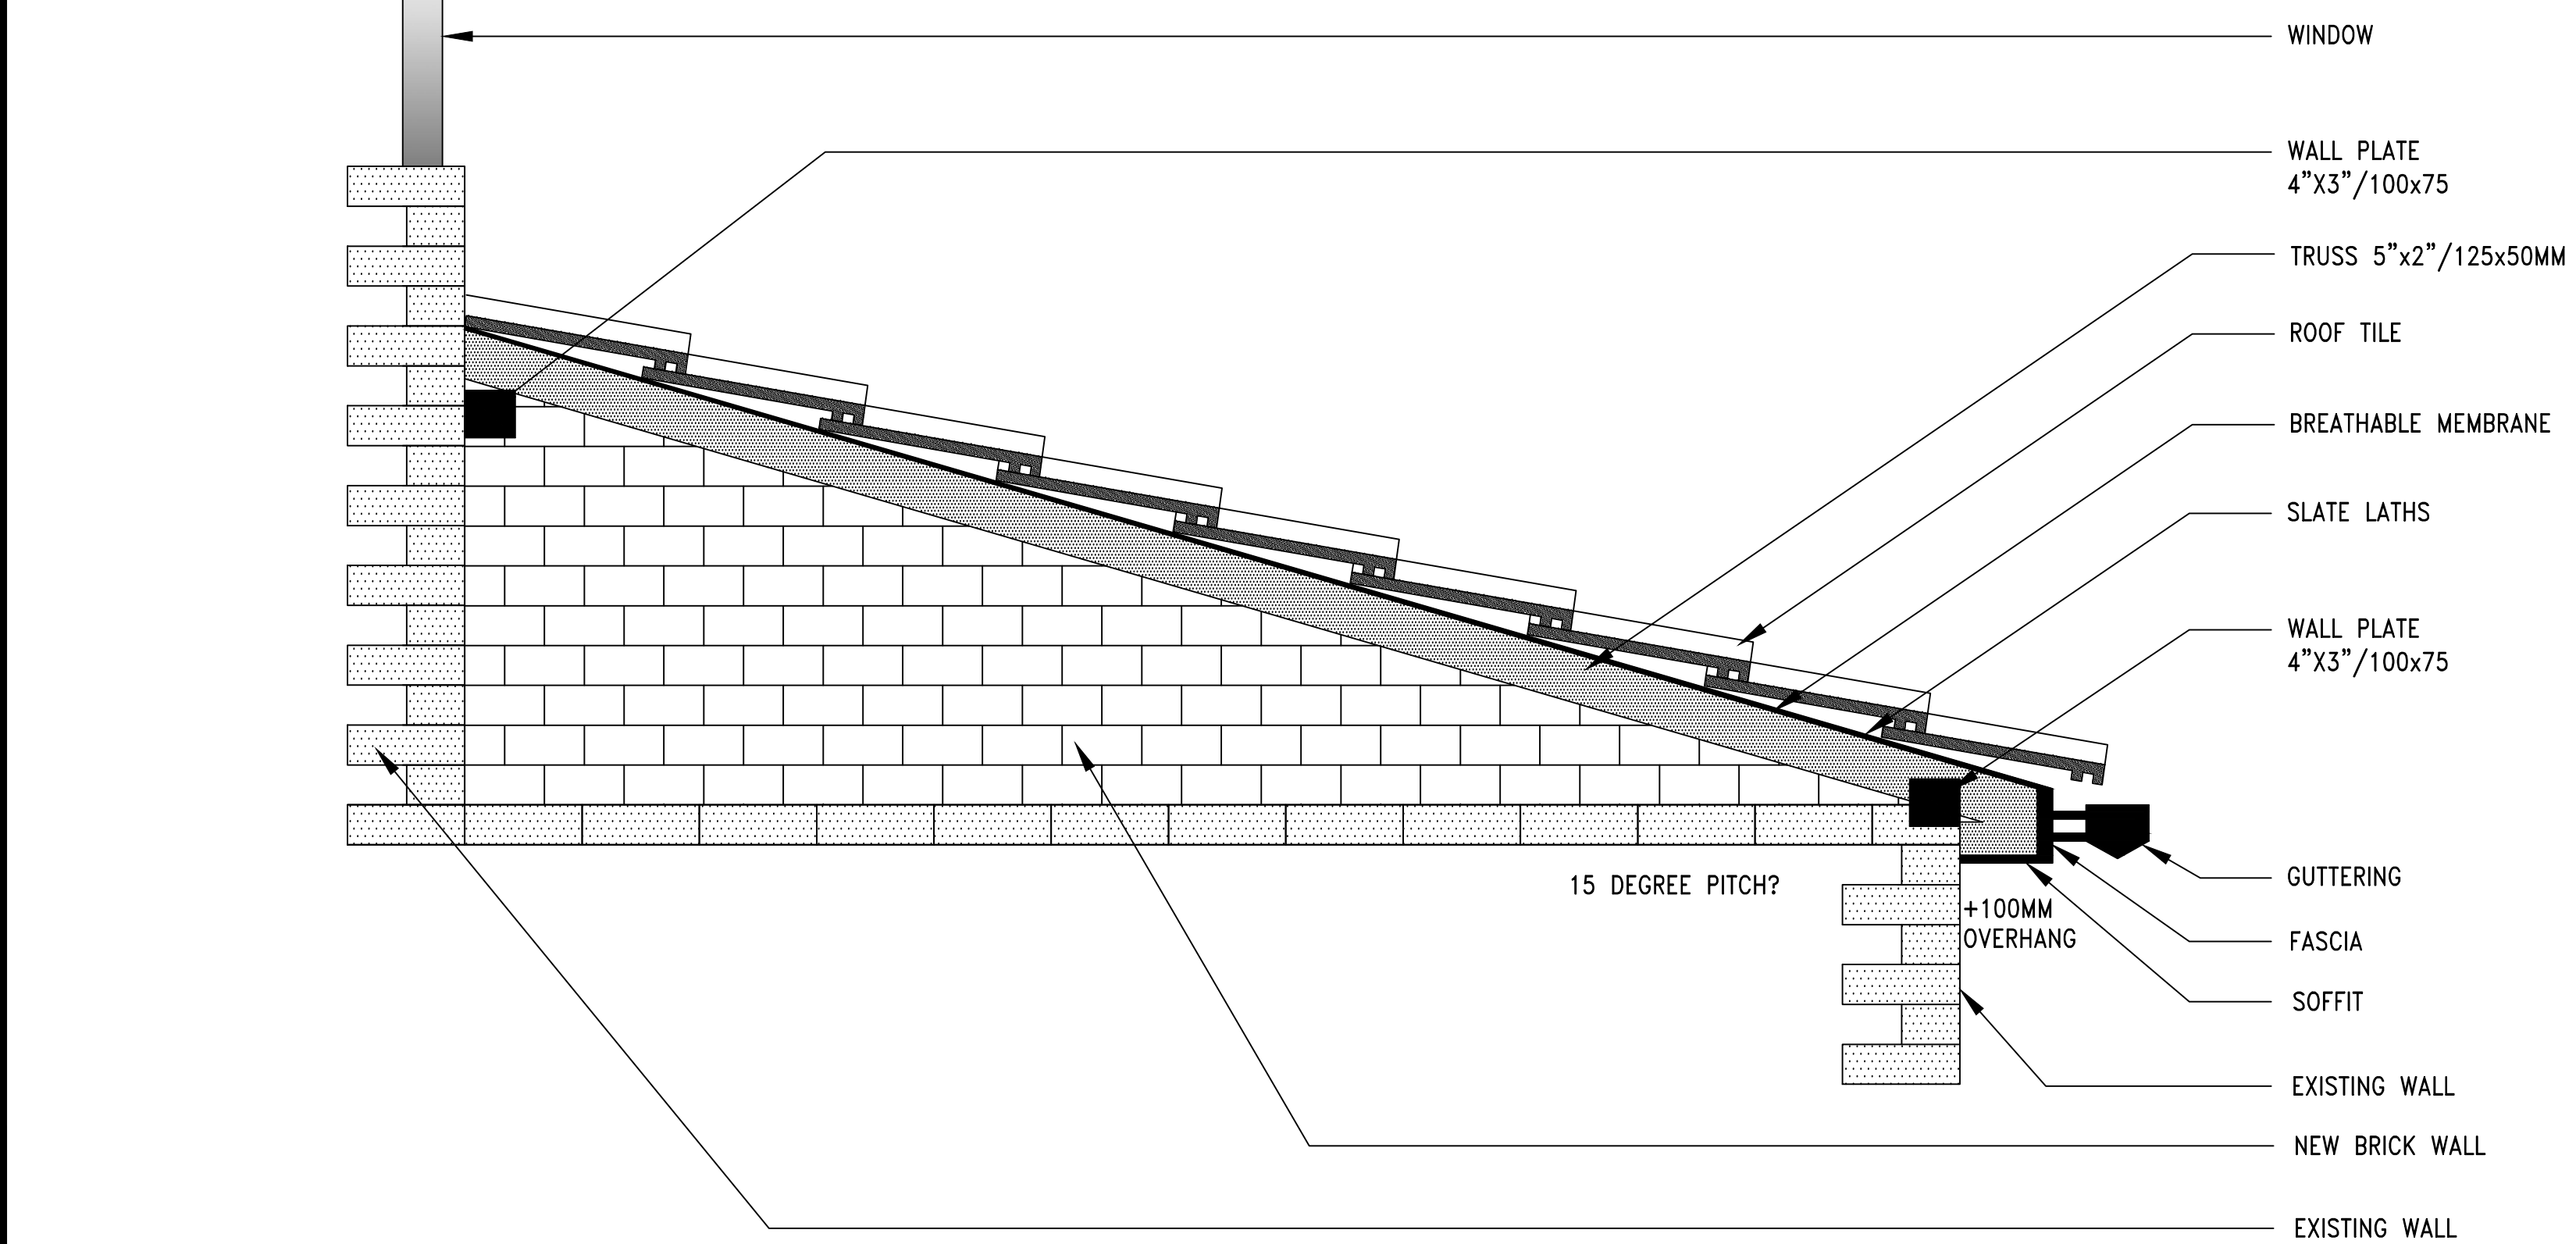
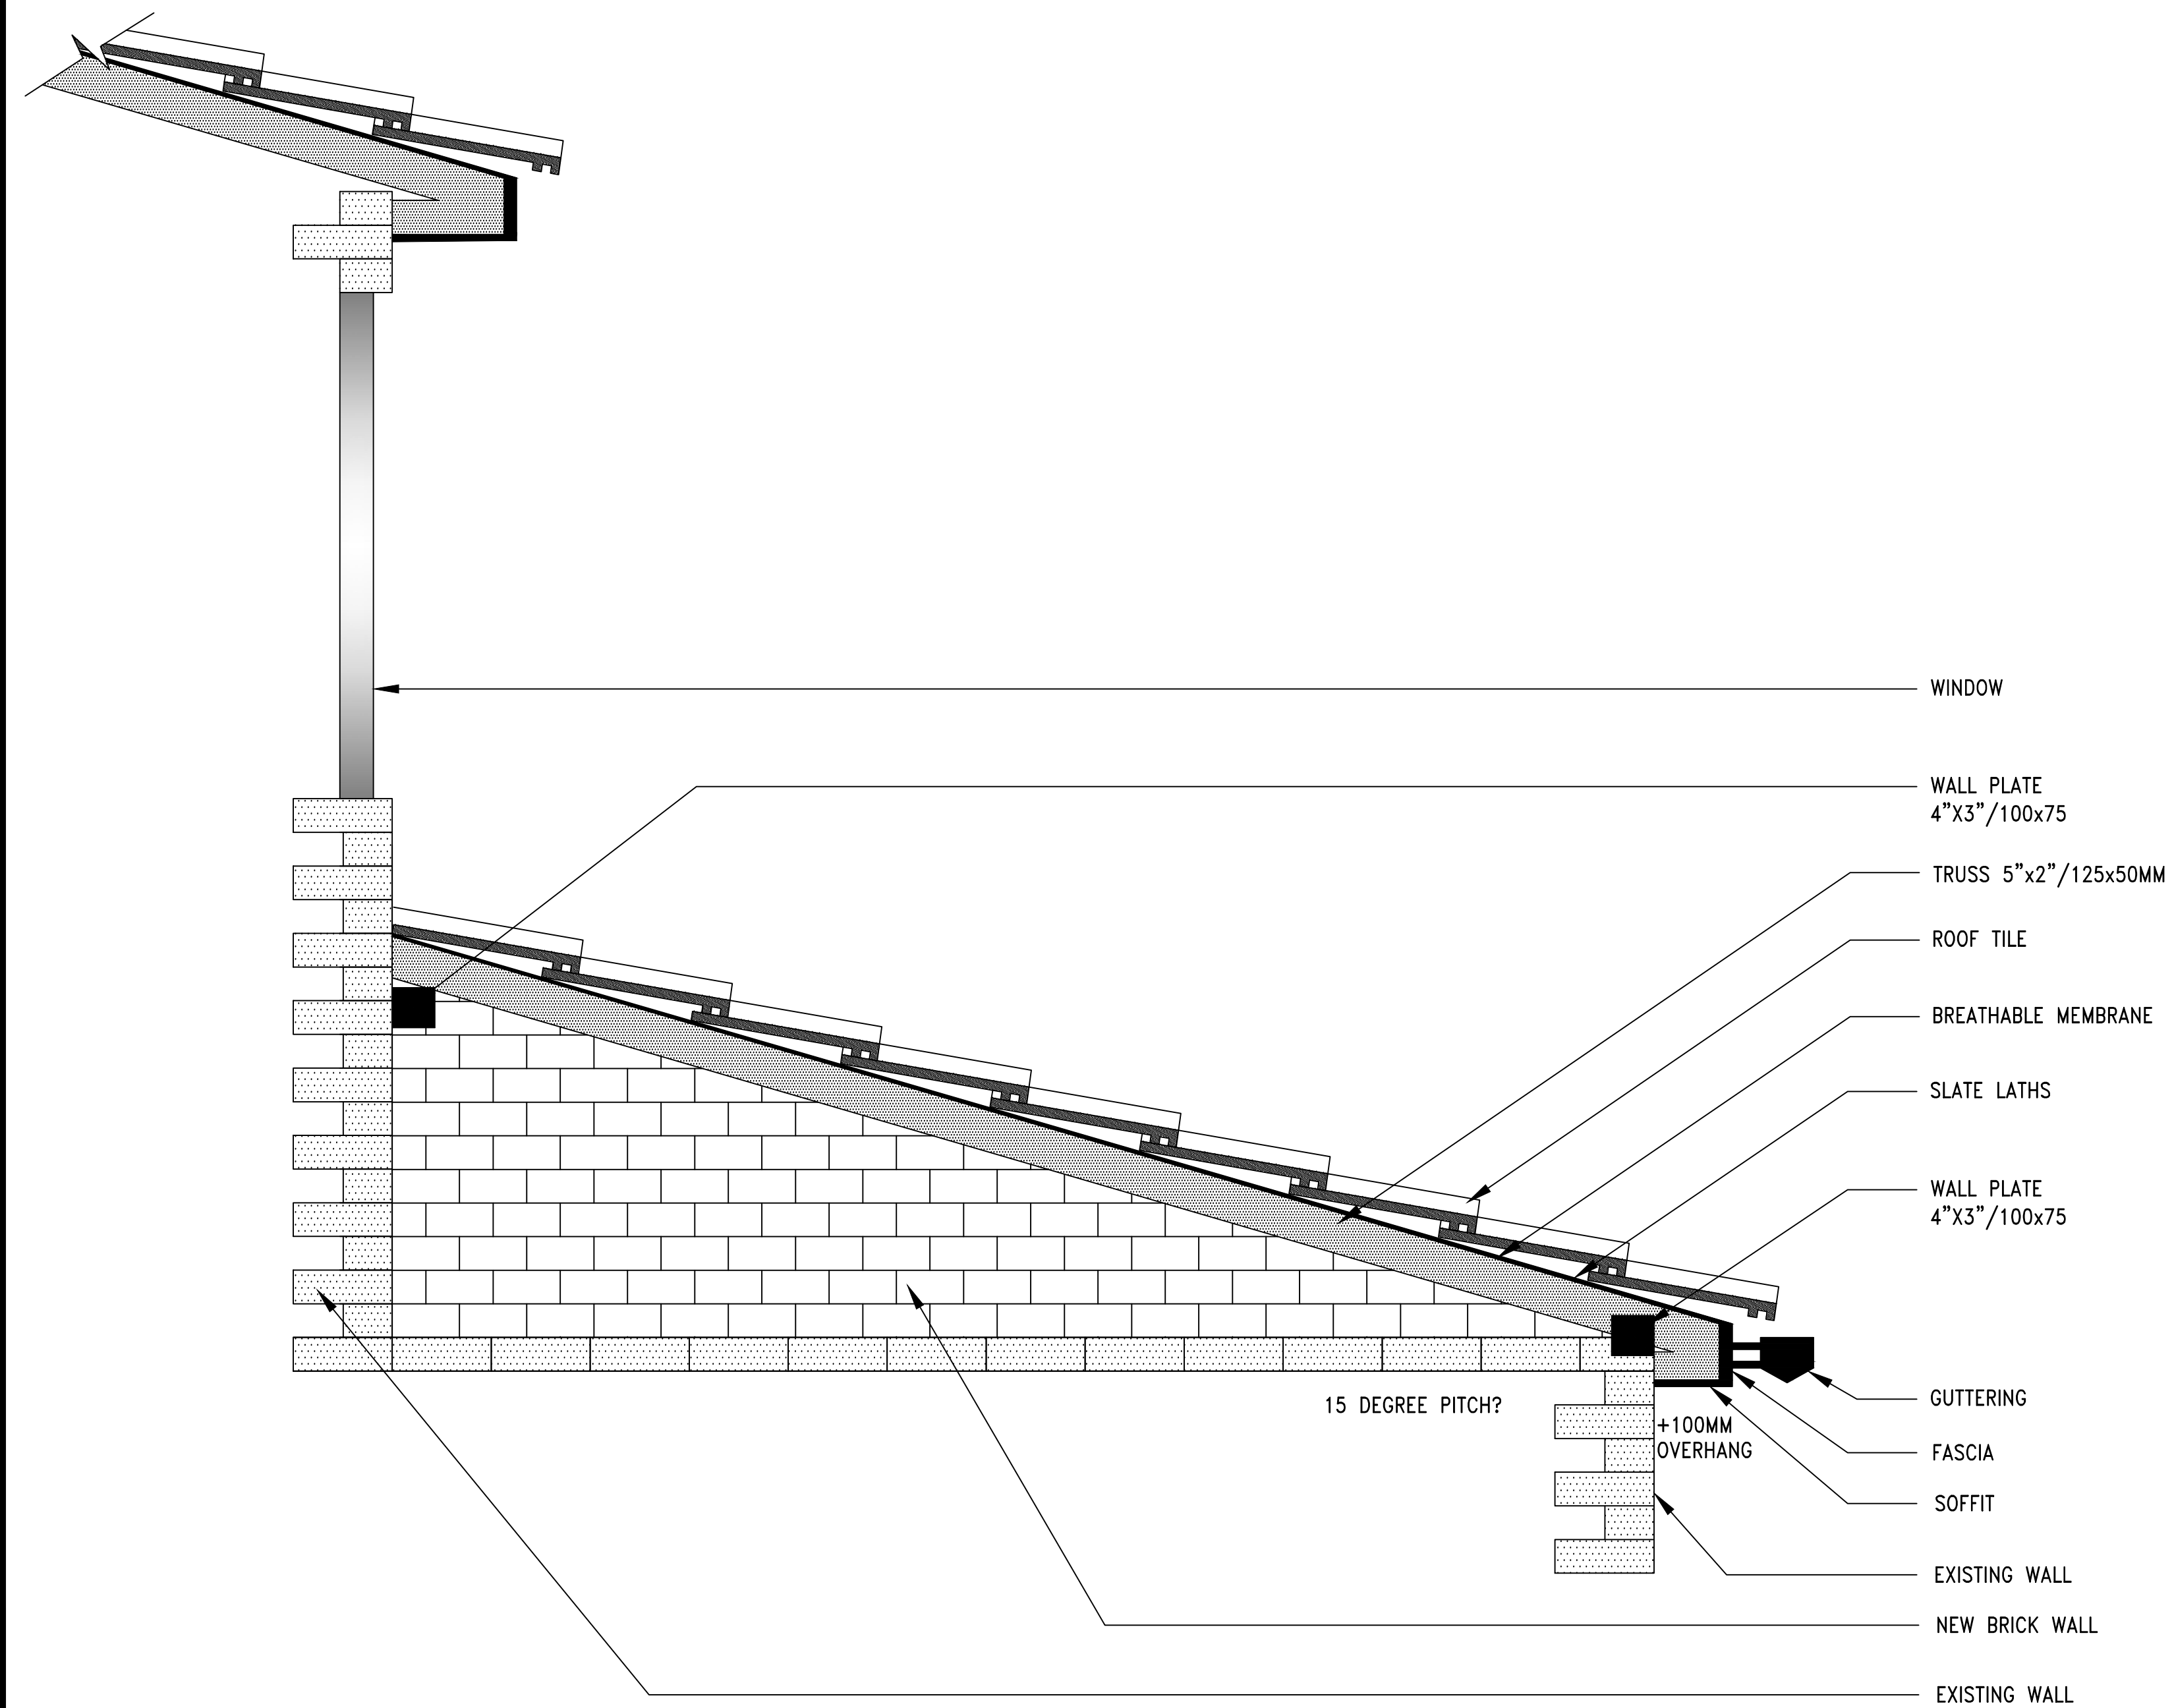


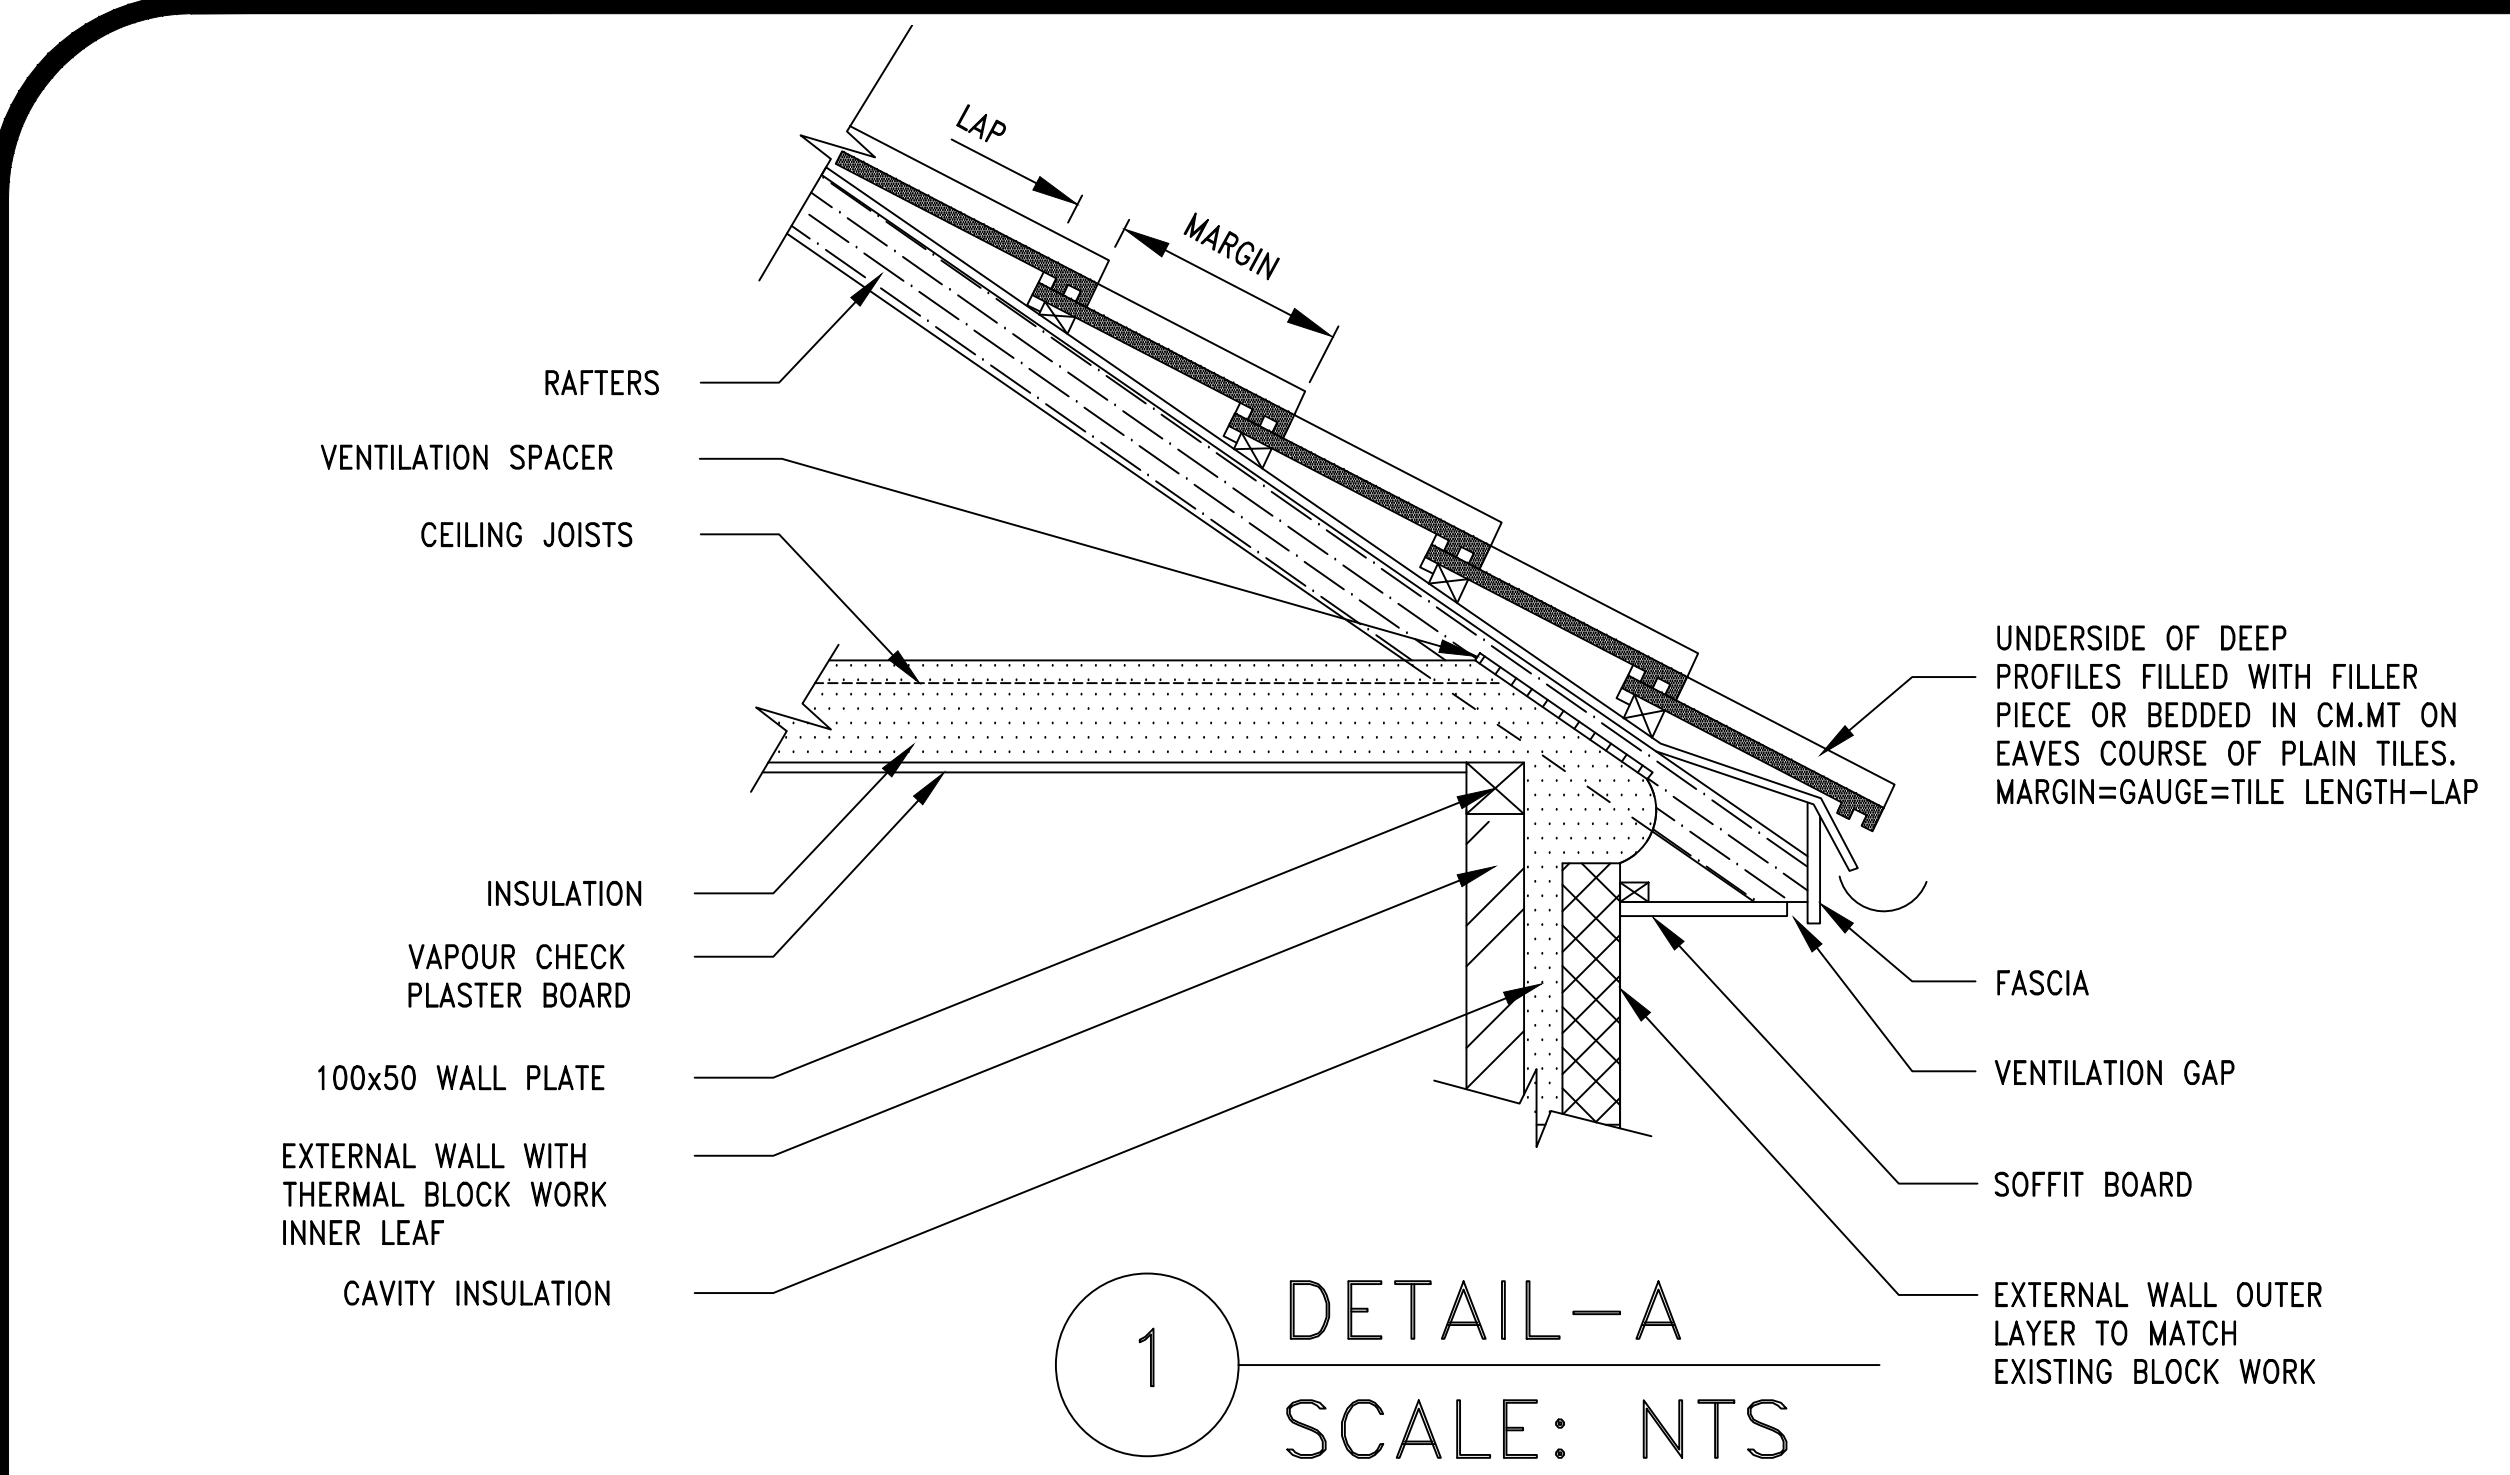

General Notes

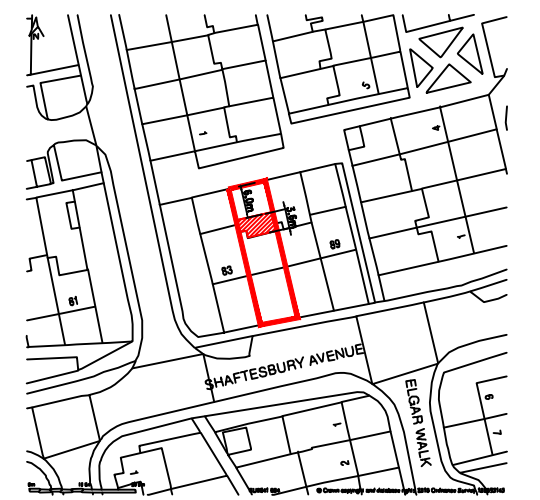

KEY PLAN

2	DRG NO:04; REV.01	28/03/2019
1	DRG NO:04; REV.00	23/03/2019
No.	Revision/Issue	Date

Firm Name and Address

Project Name and Address

SINGLE STOREY REAR EXTENSION.
SITE NO:85,
SHAFTESBURY AVENUE,
PO7 5UU.

Project	SECTION DETAILS	Sheet
Date	23/03/2019	04
Scale	1:100	