



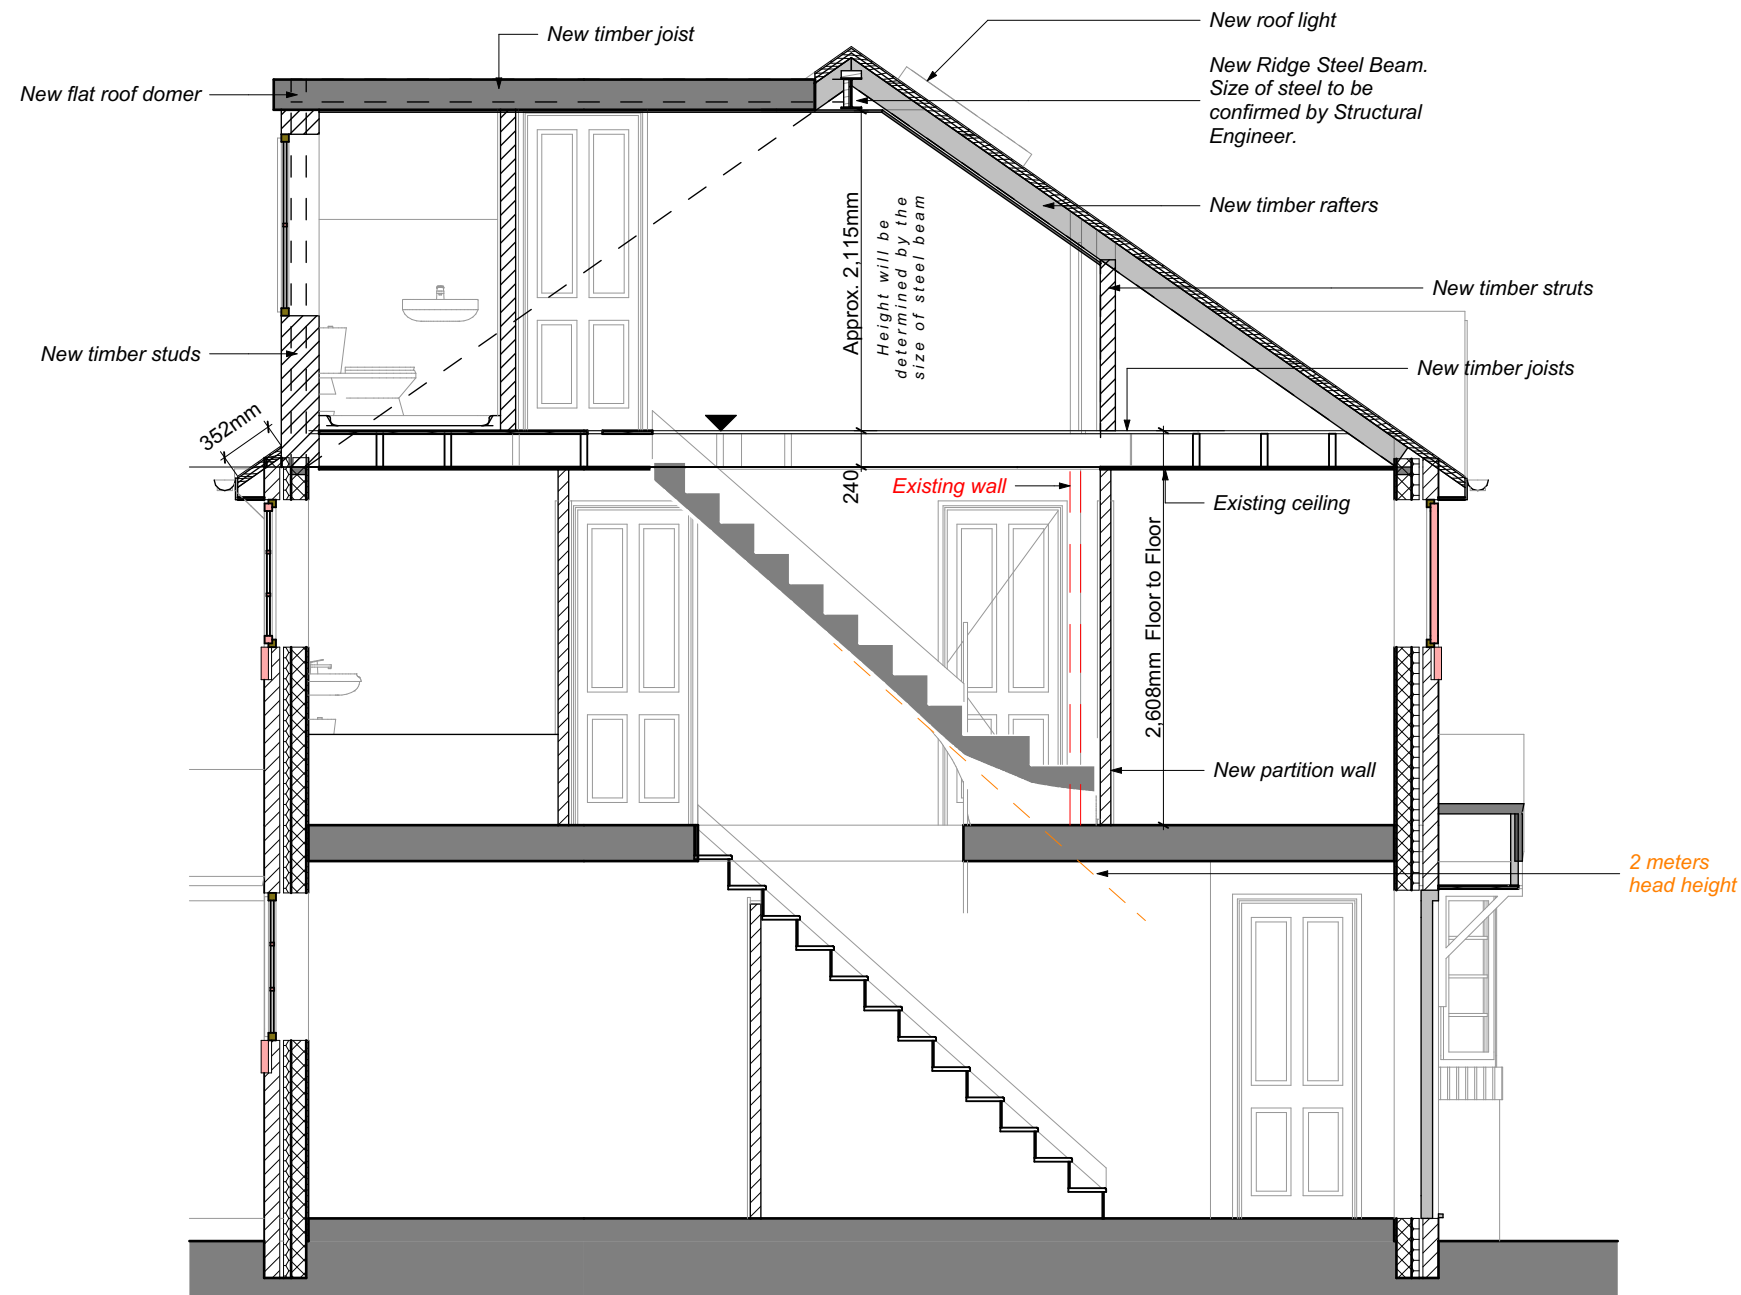


PROPOSED SECTION

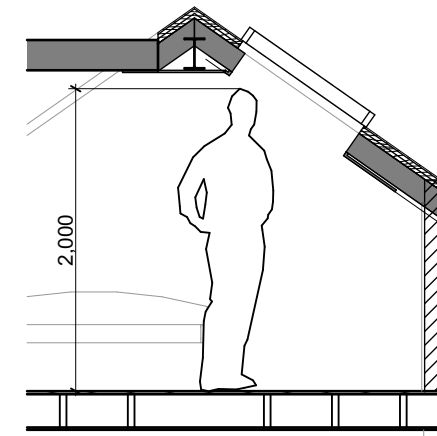

SECTION THROUGH ROOFLIGHT

All new timber and steel structure to be confirmed by Structural Engineer.
All structural sizes are drawn as indicative.

revisions & notes:

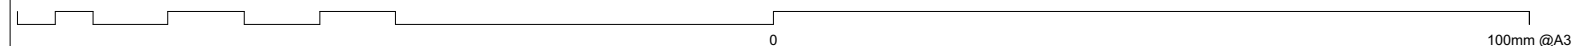

Note: All dimensions to be checked on site by the contractor before fabrication and erection. Figured dimensions to be taken in preference to scaled dimensions. This drawing is the copyright of the architects and must not be reproduced or used without their express consent, except for the purposes of a planning application. Electronic issue of this drawing to be confirmed by paper hard copy only.

project: Sophie
Loft Conversion
5 Redwood Grove
Havant
drawing name: *Drawing name*
status: PLANNING
date: April 2019
scale: 1:50 @A3
drawn: KC

pwparchitects
61 South Street, Havant, Hampshire PO9 1BZ
t: 023 9248 2494 f: 023 9248 1152
e: design@pwp-architects.com w: www.pwp-architects.com
Project No. **5599** drawing No. **1400** rev *