

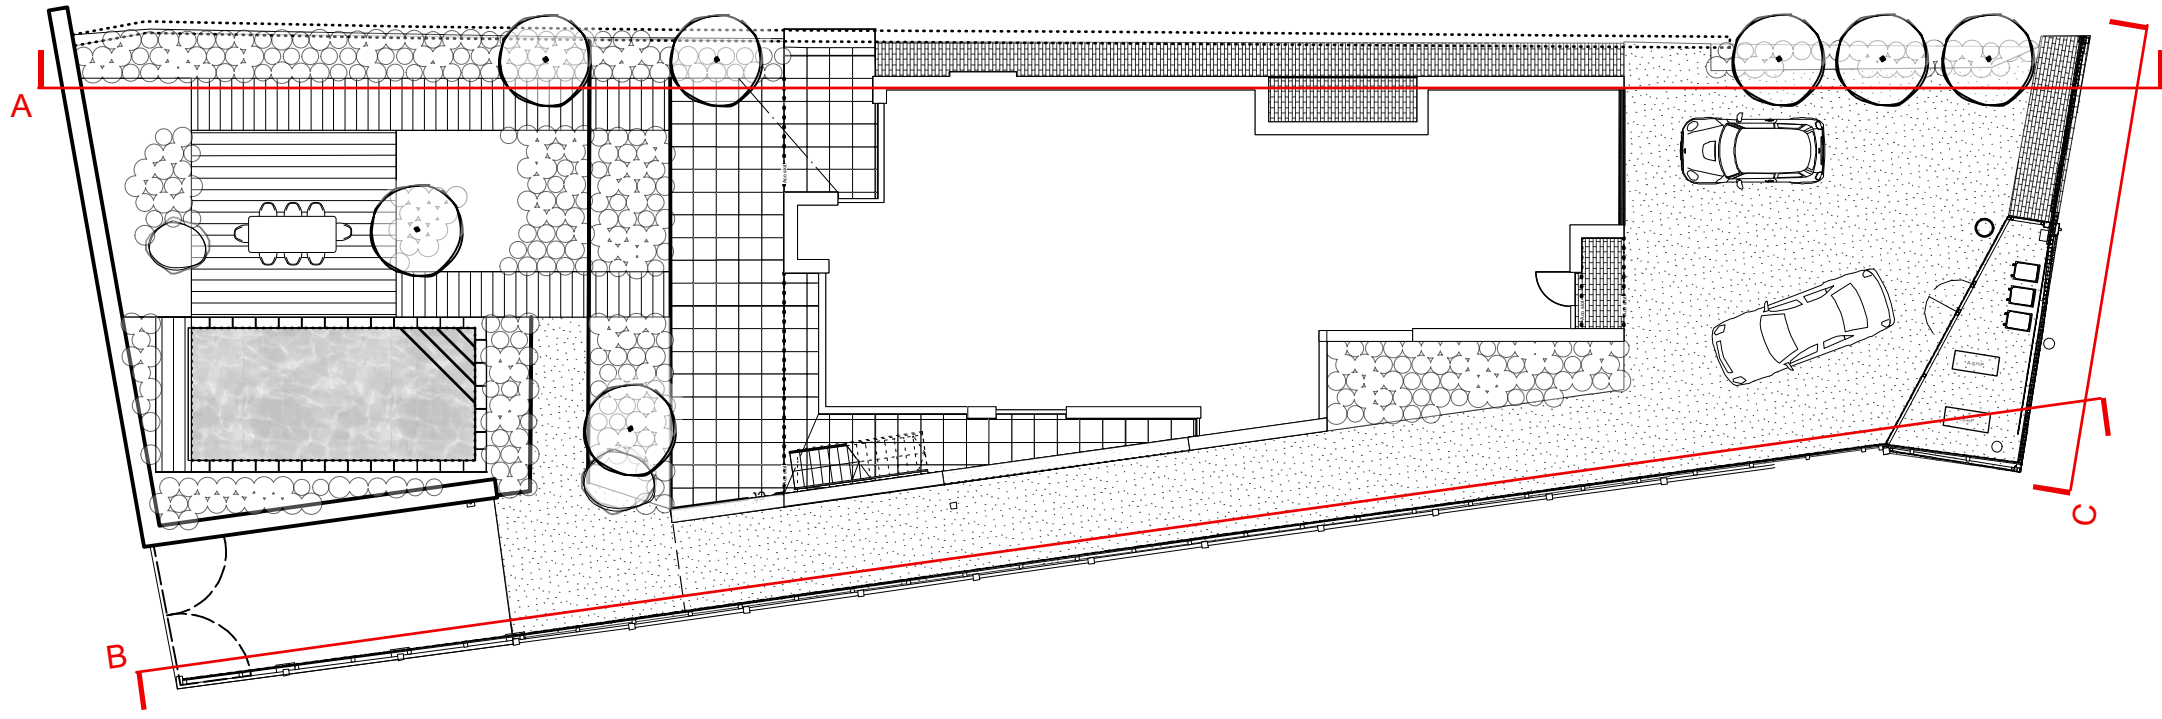



Elevation A 1:75@A1

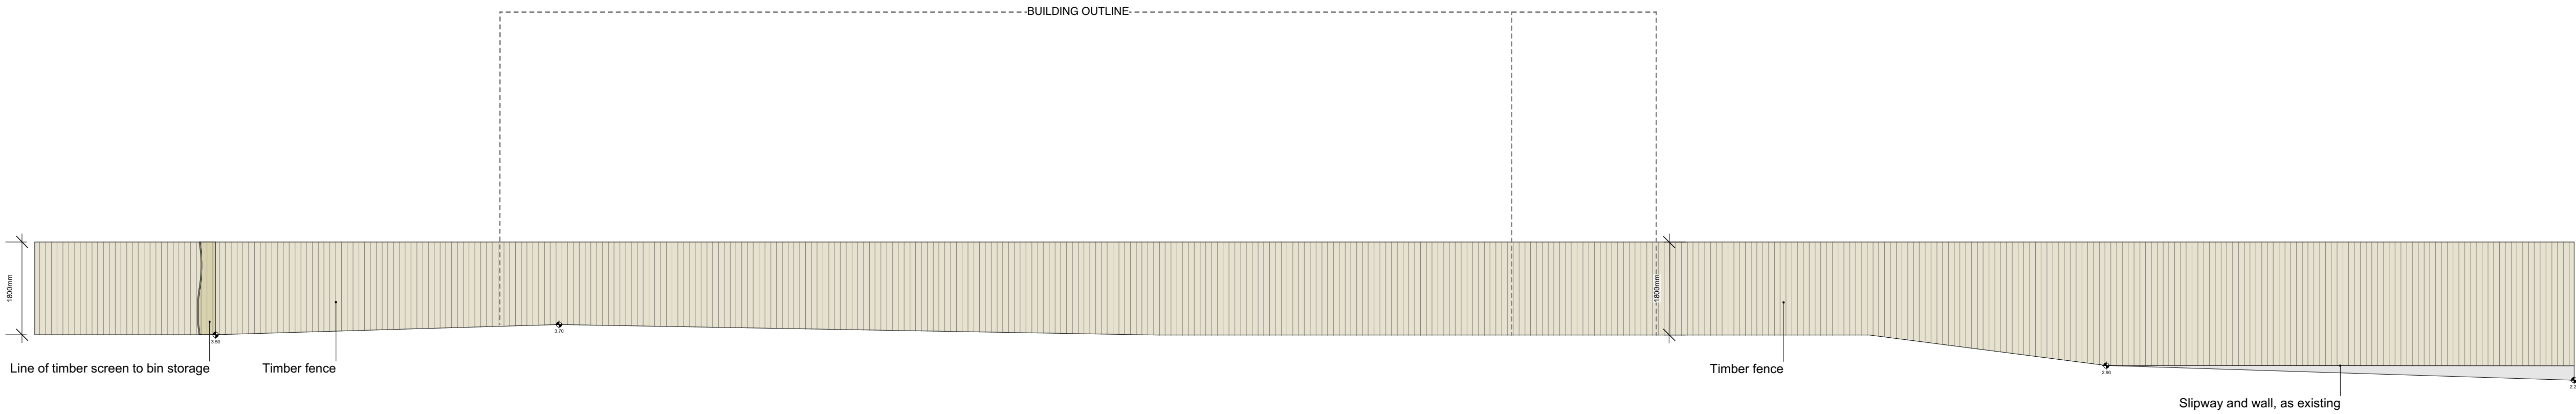

Elevation B 1:75@A1

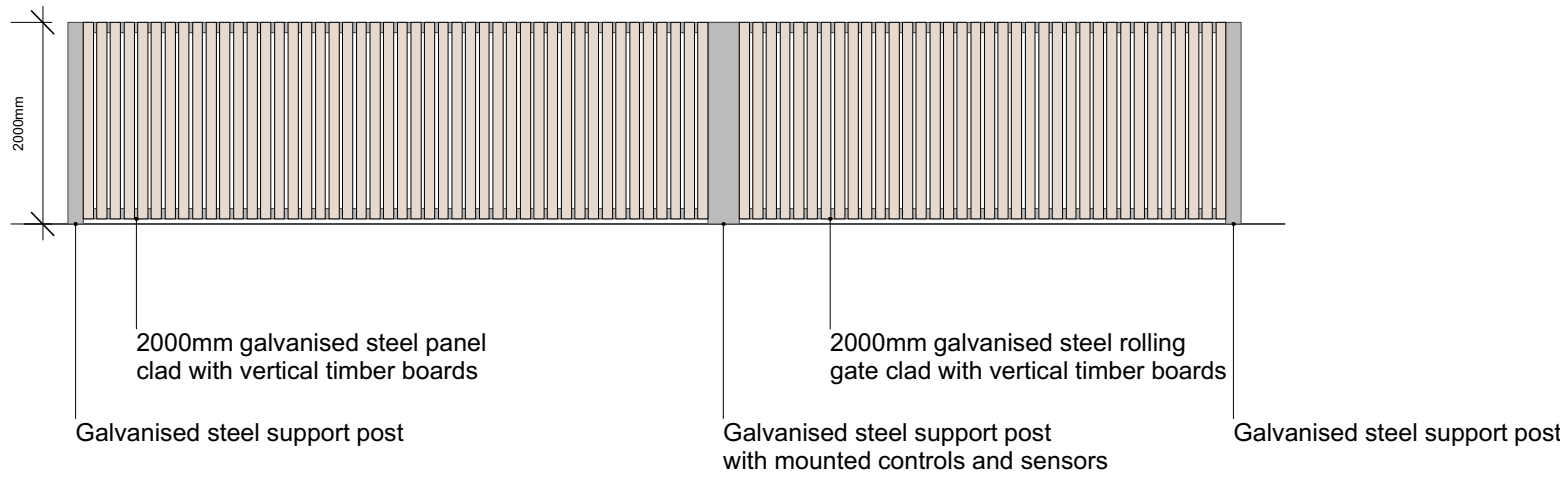

Elevation C 1:75@A1

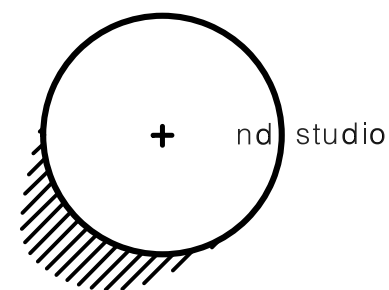

nd:studio
metway
55 canning street
brighton BN2 0EF
office: +44 (0) 1273 457700
www.nicholasdexter.com
info@nicholasdexter.com

notes:
- Not suitable for construction unless stated
- Contractors must check all dimensions on site
- Only figured dimensions are to be worked from
- Drawings to be viewed in association with
work of other consultants
- Discrepancies must be reported to the
landscape architects before proceeding
© Copyright

rev.	date	description
------	------	-------------



PROJECT:
Ferry House

CLIENT:
Mr & Mrs Montague
Ferry House
Ferry Road
Hayling Island
P04 9UD

DATE: 09.08.2019
SCALE: 1:75
SIZE: A1
STATUS: Planning

PROJECT NUMBER: 0204
DRAWING TITLE: Sections
DRAWING NUMBER: 202
DRAWN BY: ND / SRT

REVISION