



EXISTING LOFT

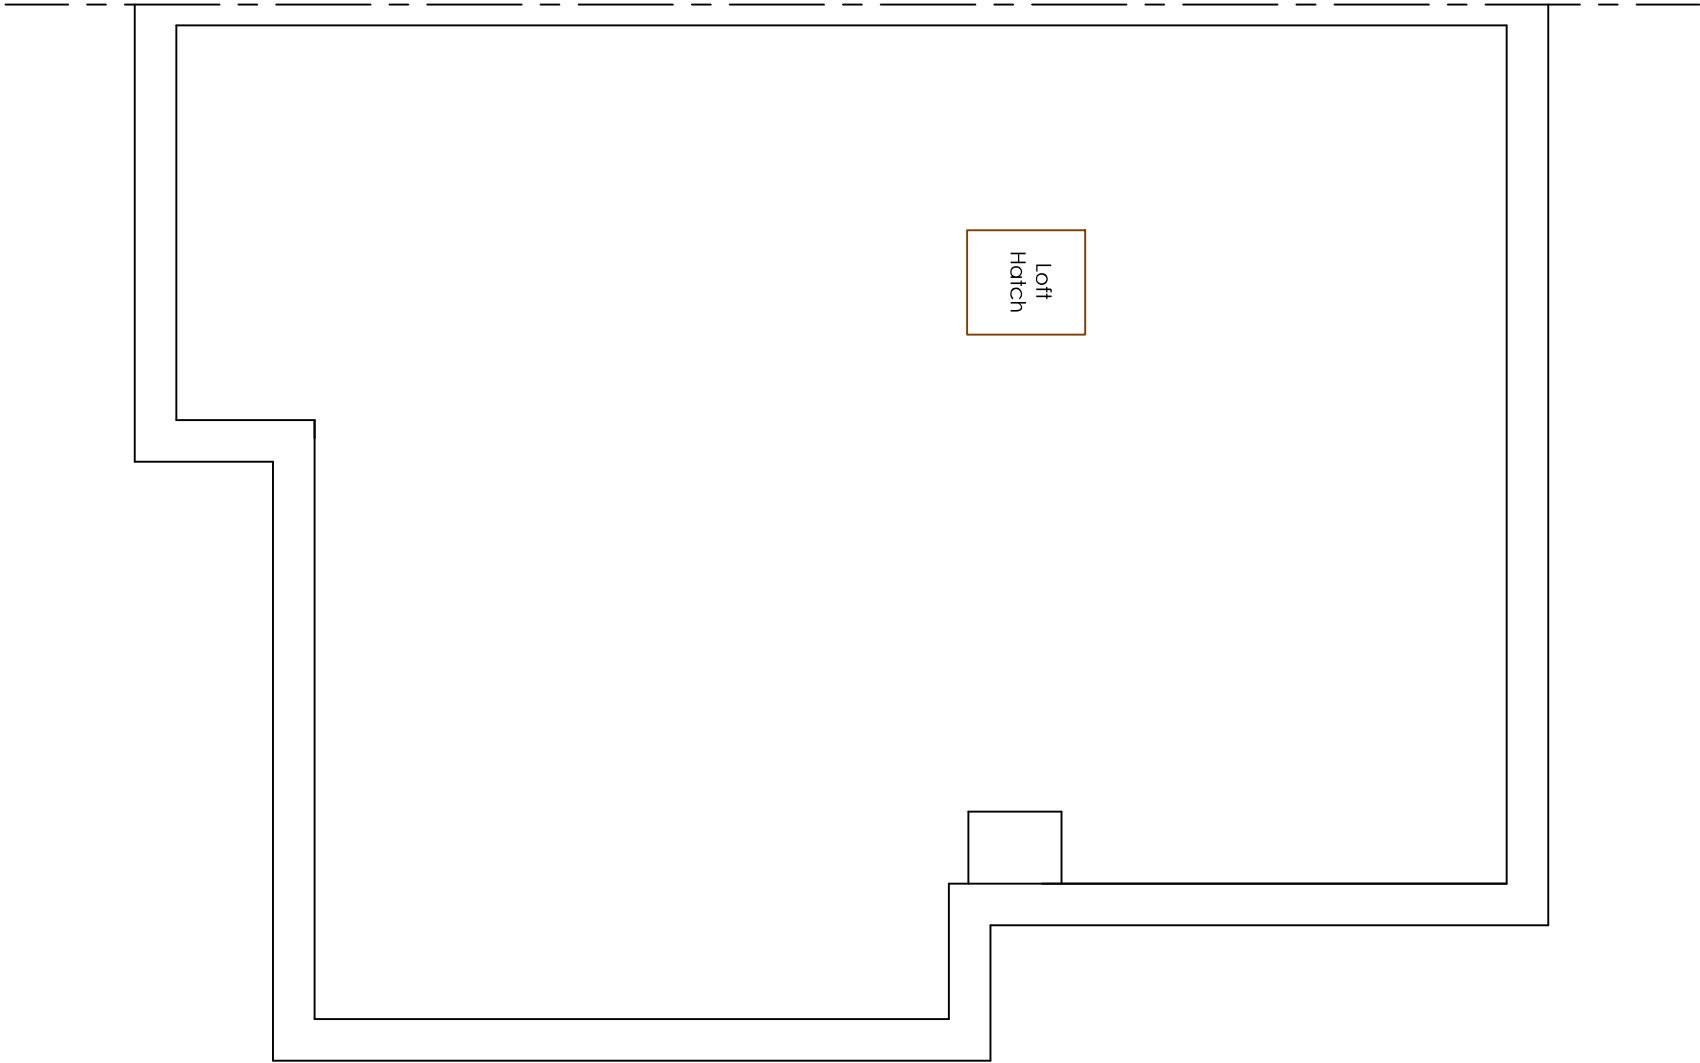

Copyright is reserved by GBS Designs and is issued on the condition that it is not copied or disclosed by or to any unauthorised persons without prior consent in writing from GBS Designs.

All dimensions to be checked on site
All structural elements to be specified by a suitably qualified structural engineer.

REV	DESCRIPTION	DRAWN	DATE
-	Initial design	GBS	14 OCT 19

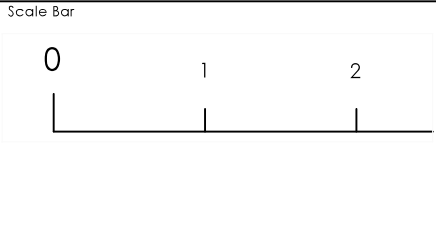

Drawing Ref 34HIGFIEAVE 05	
Scale at A1	Scale at A3
N/A	1:50
Date 14 OCT 2019	
Drawn by GBS	

Drawing Title Single storey rear extension and loft conversion at 34 Highfield Ave, Waterloooville, Hampshire, PO7 7PX.	
--	--



CAD - ARCHITECTURE - DESIGN

6 Shillinglee Waterloooville
Hampshire PO7 5RW

Tel 023 9225 8315
www.gbs-designs.co.uk