
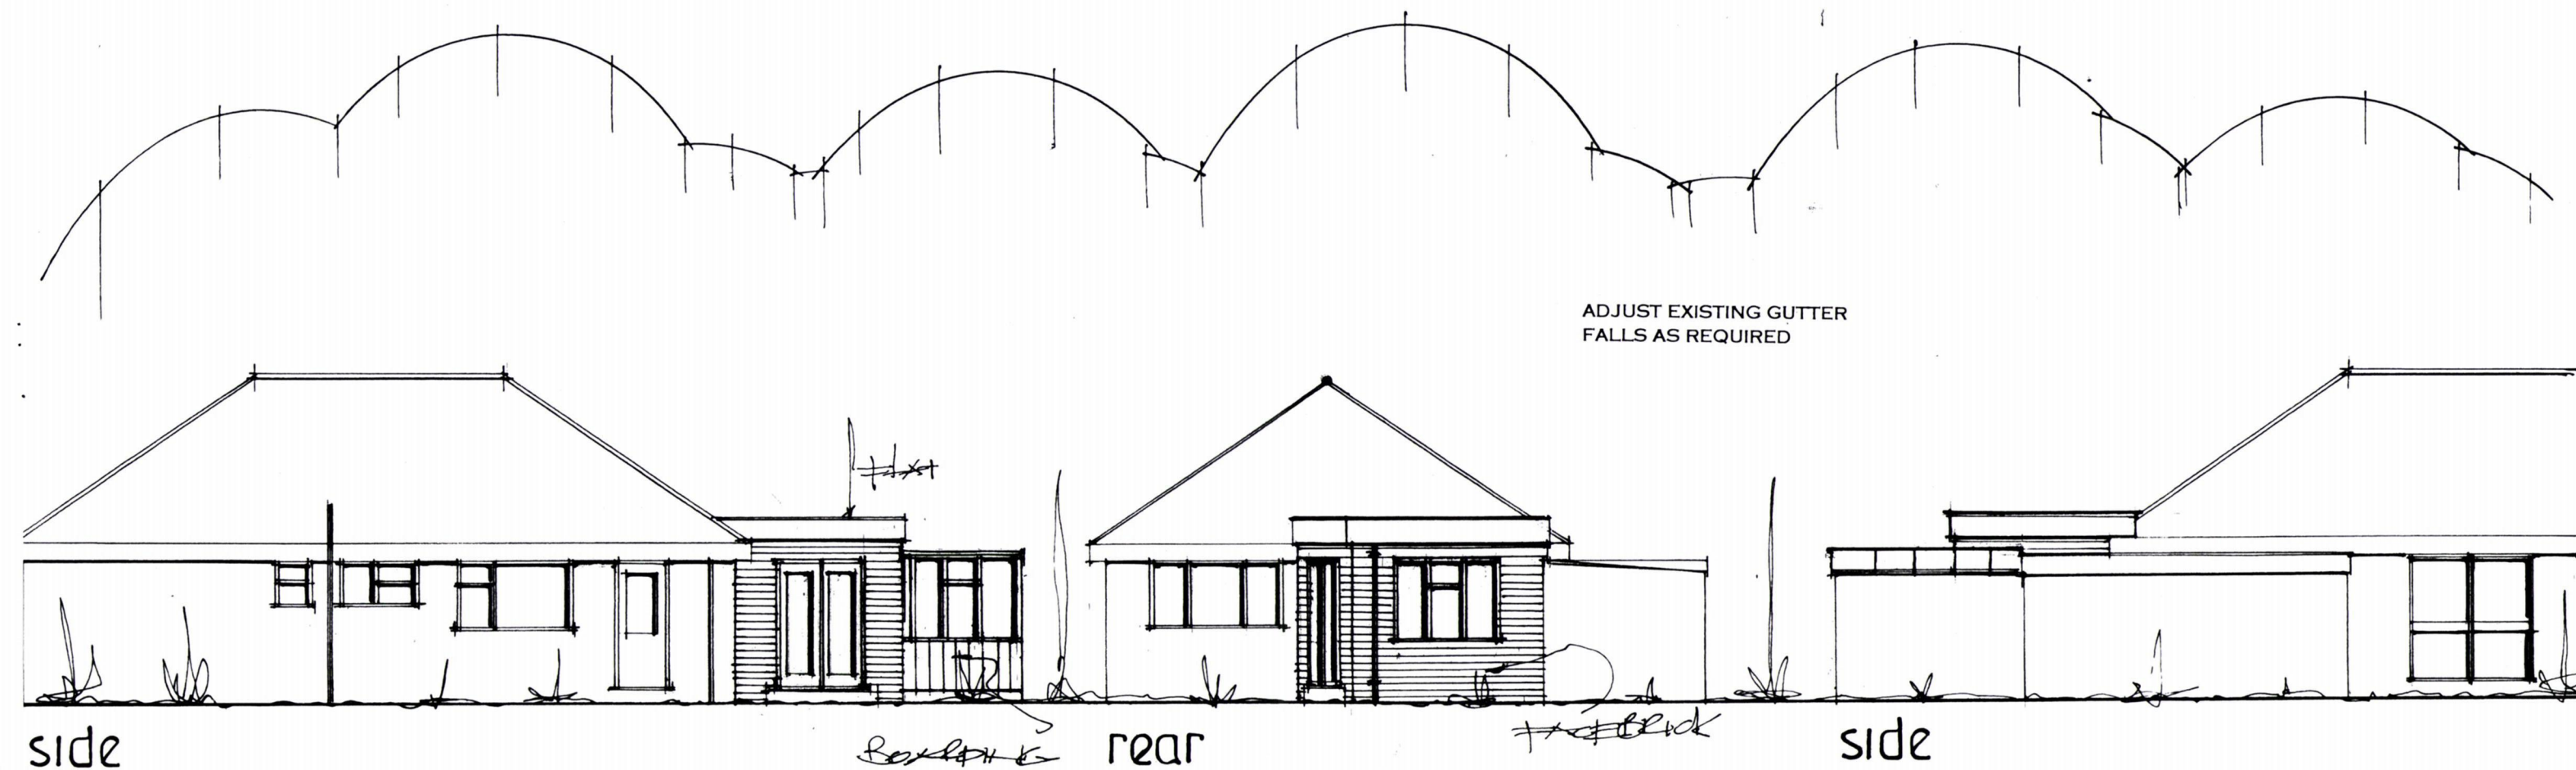


**PROPOSED SINGLE STOREY REAR ADDITION
4, MENGHAM LANE, HAYLING ISLAND, HANTS
FOR MR & MRS S. MAY.**

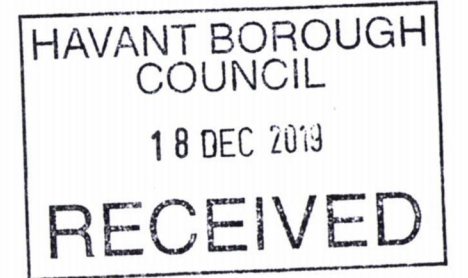

PROPOSED ELEVATIONS

date dec 19
scale 1:100

PETER J. WALKER
ISLAND DESIGN
182 SEAFRONT, HAYLING ISLAND, HANTS
PO11 9AN
TEL 02392467571