




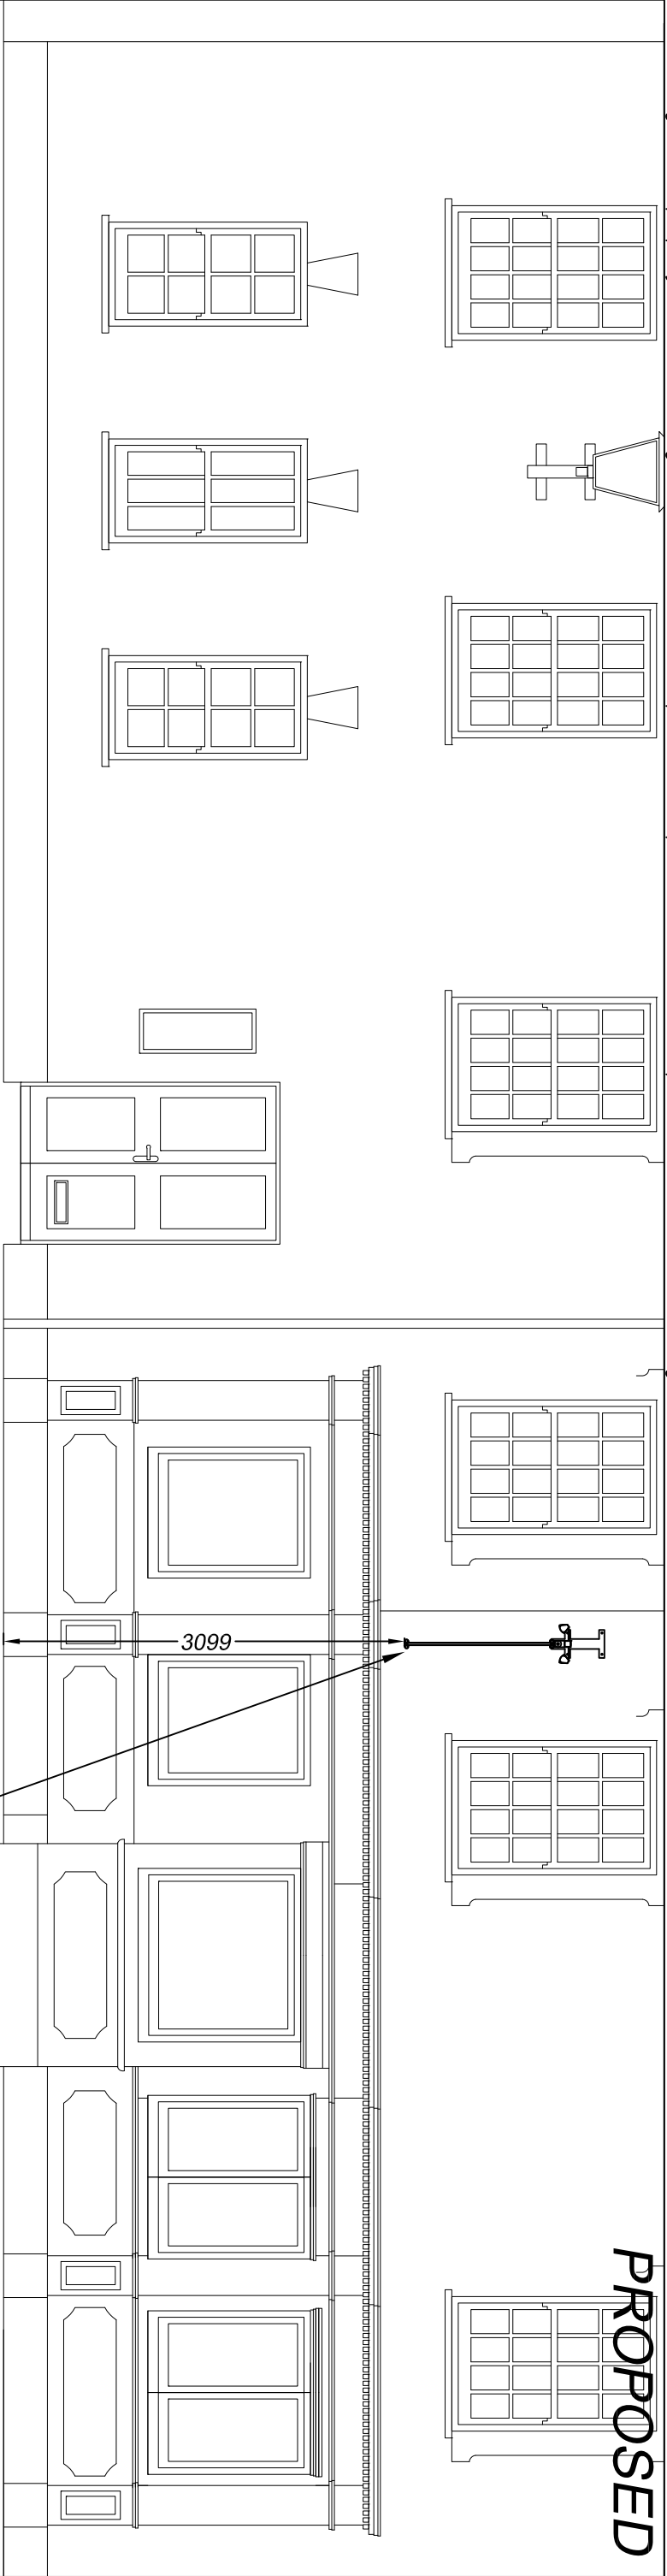


**PROPOSED**

**Ferry Rd (northern) Elevation**  
Scale 1:50

0m 1m 2m 3m 4m 5m

projected sign position

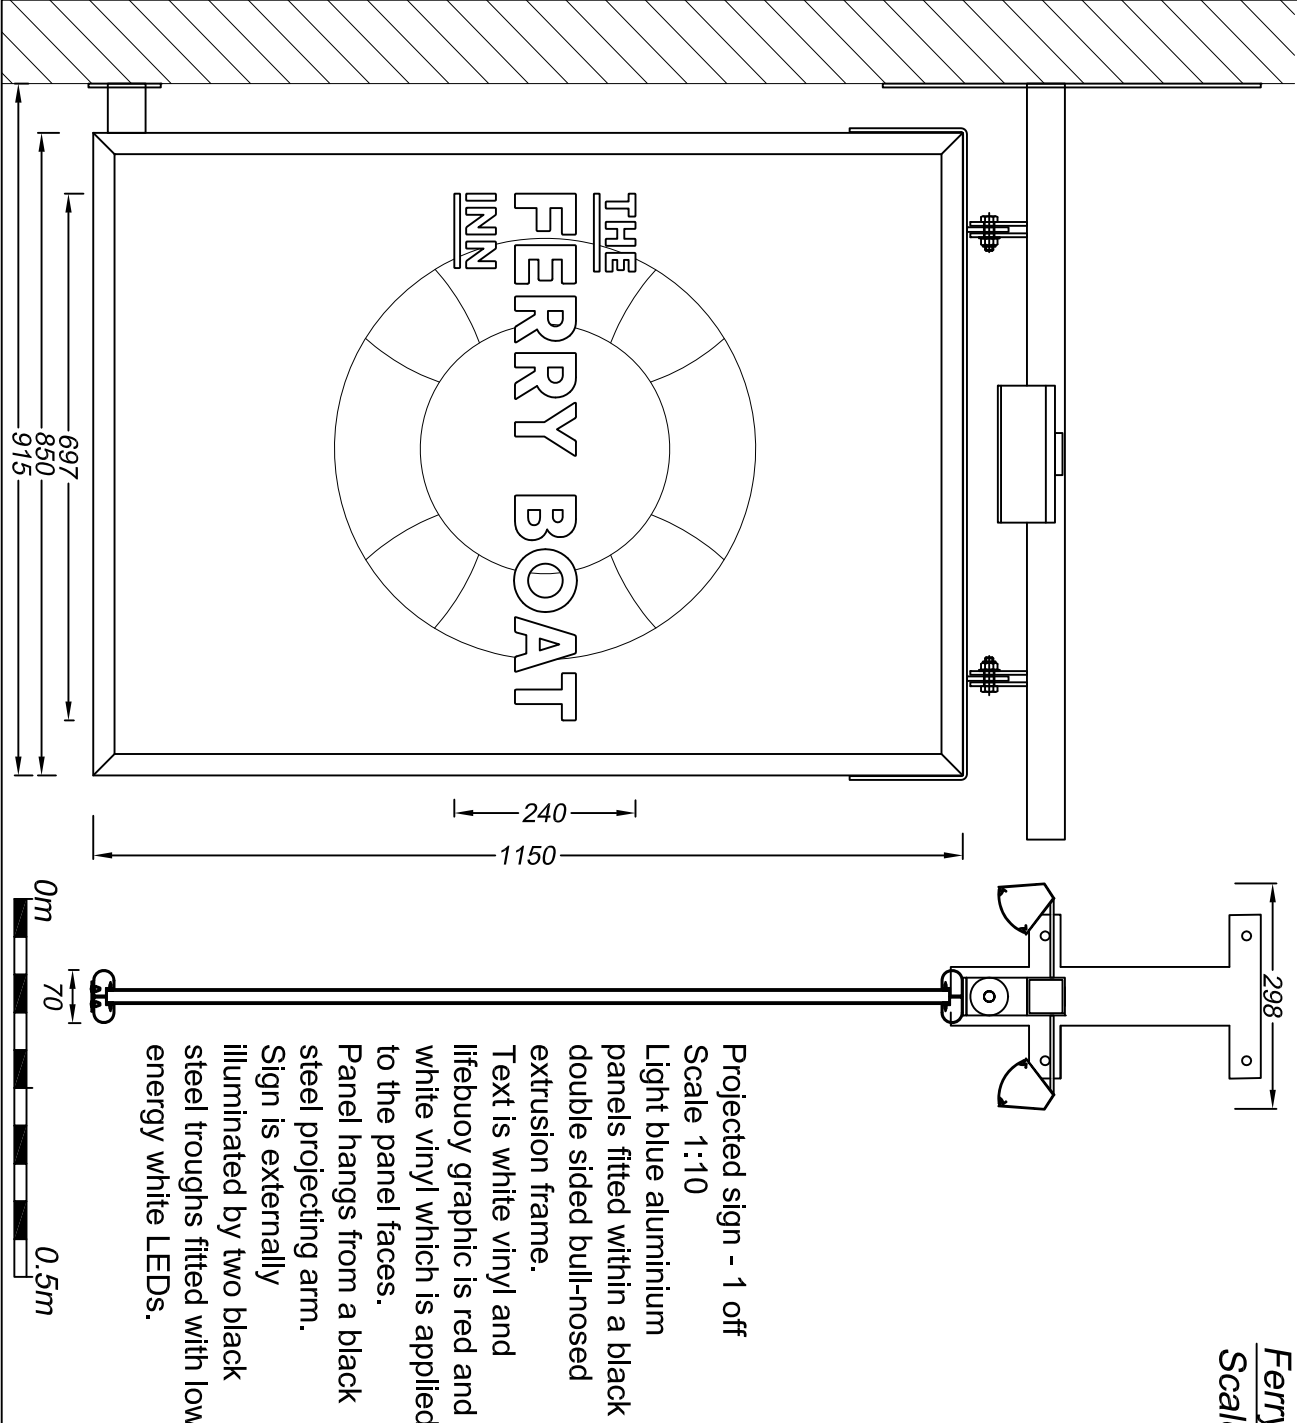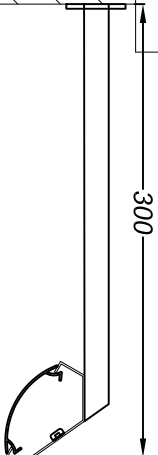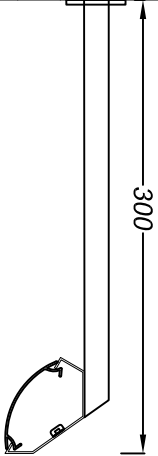

Projected sign - 1 off  
Scale 1:10

Light blue aluminium panels fitted within a black double sided bull-nosed extrusion frame.  
Text is white vinyl and lifebuoy graphic is red and white vinyl which is applied to the panel faces.  
Panel hangs from a black steel projecting arm.  
Sign is externally illuminated by two black steel troughs fitted with low energy white LEDs.


0m 0.5m

**Section A-A through the text**  
Scale 1:5

**Section B-B through the text**  
Scale 1:5

The rendered walls are painted a light blue colour.  
The text is signwritten in white.  
Graphics of a lifebuoy are signwritten in red and white.  
Externally illuminated by a light blue steel trough which is fitted with low energy white LEDs.

0m 0.3m
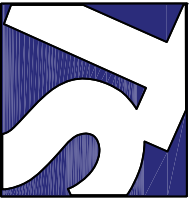
|   |                  |                        |     |
|---|------------------|------------------------|-----|
|   |                  |                        |     |
| Client: The Ferryboat Inn   |                  |                        |     |
| Address/Job details   |                  |                        |     |
| Ferry Rd<br>Hayling Island<br>PO11 0DG   |                  |                        |     |
| Proposed Signage   |                  |                        |     |
| Job No   |                  |                        |     |
| Technical Signs<br>Floor 1 - Unit 3<br>Hille Business Centre<br>132 St Albans Road<br>Watford, Herts, WD24 4AE<br>Tel: 01923 811999<br>Fax: 01923 811998<br>E-mail: info@technicalsigns.co.uk |                  |                        |     |
| Drawn by<br>DN   | Date<br>08/01/20 | Drawing No<br>596273-5 | Rev |
| Scale<br>As specified (A3)   |                  |                        |     |