


EXISTING GROUND FLOOR

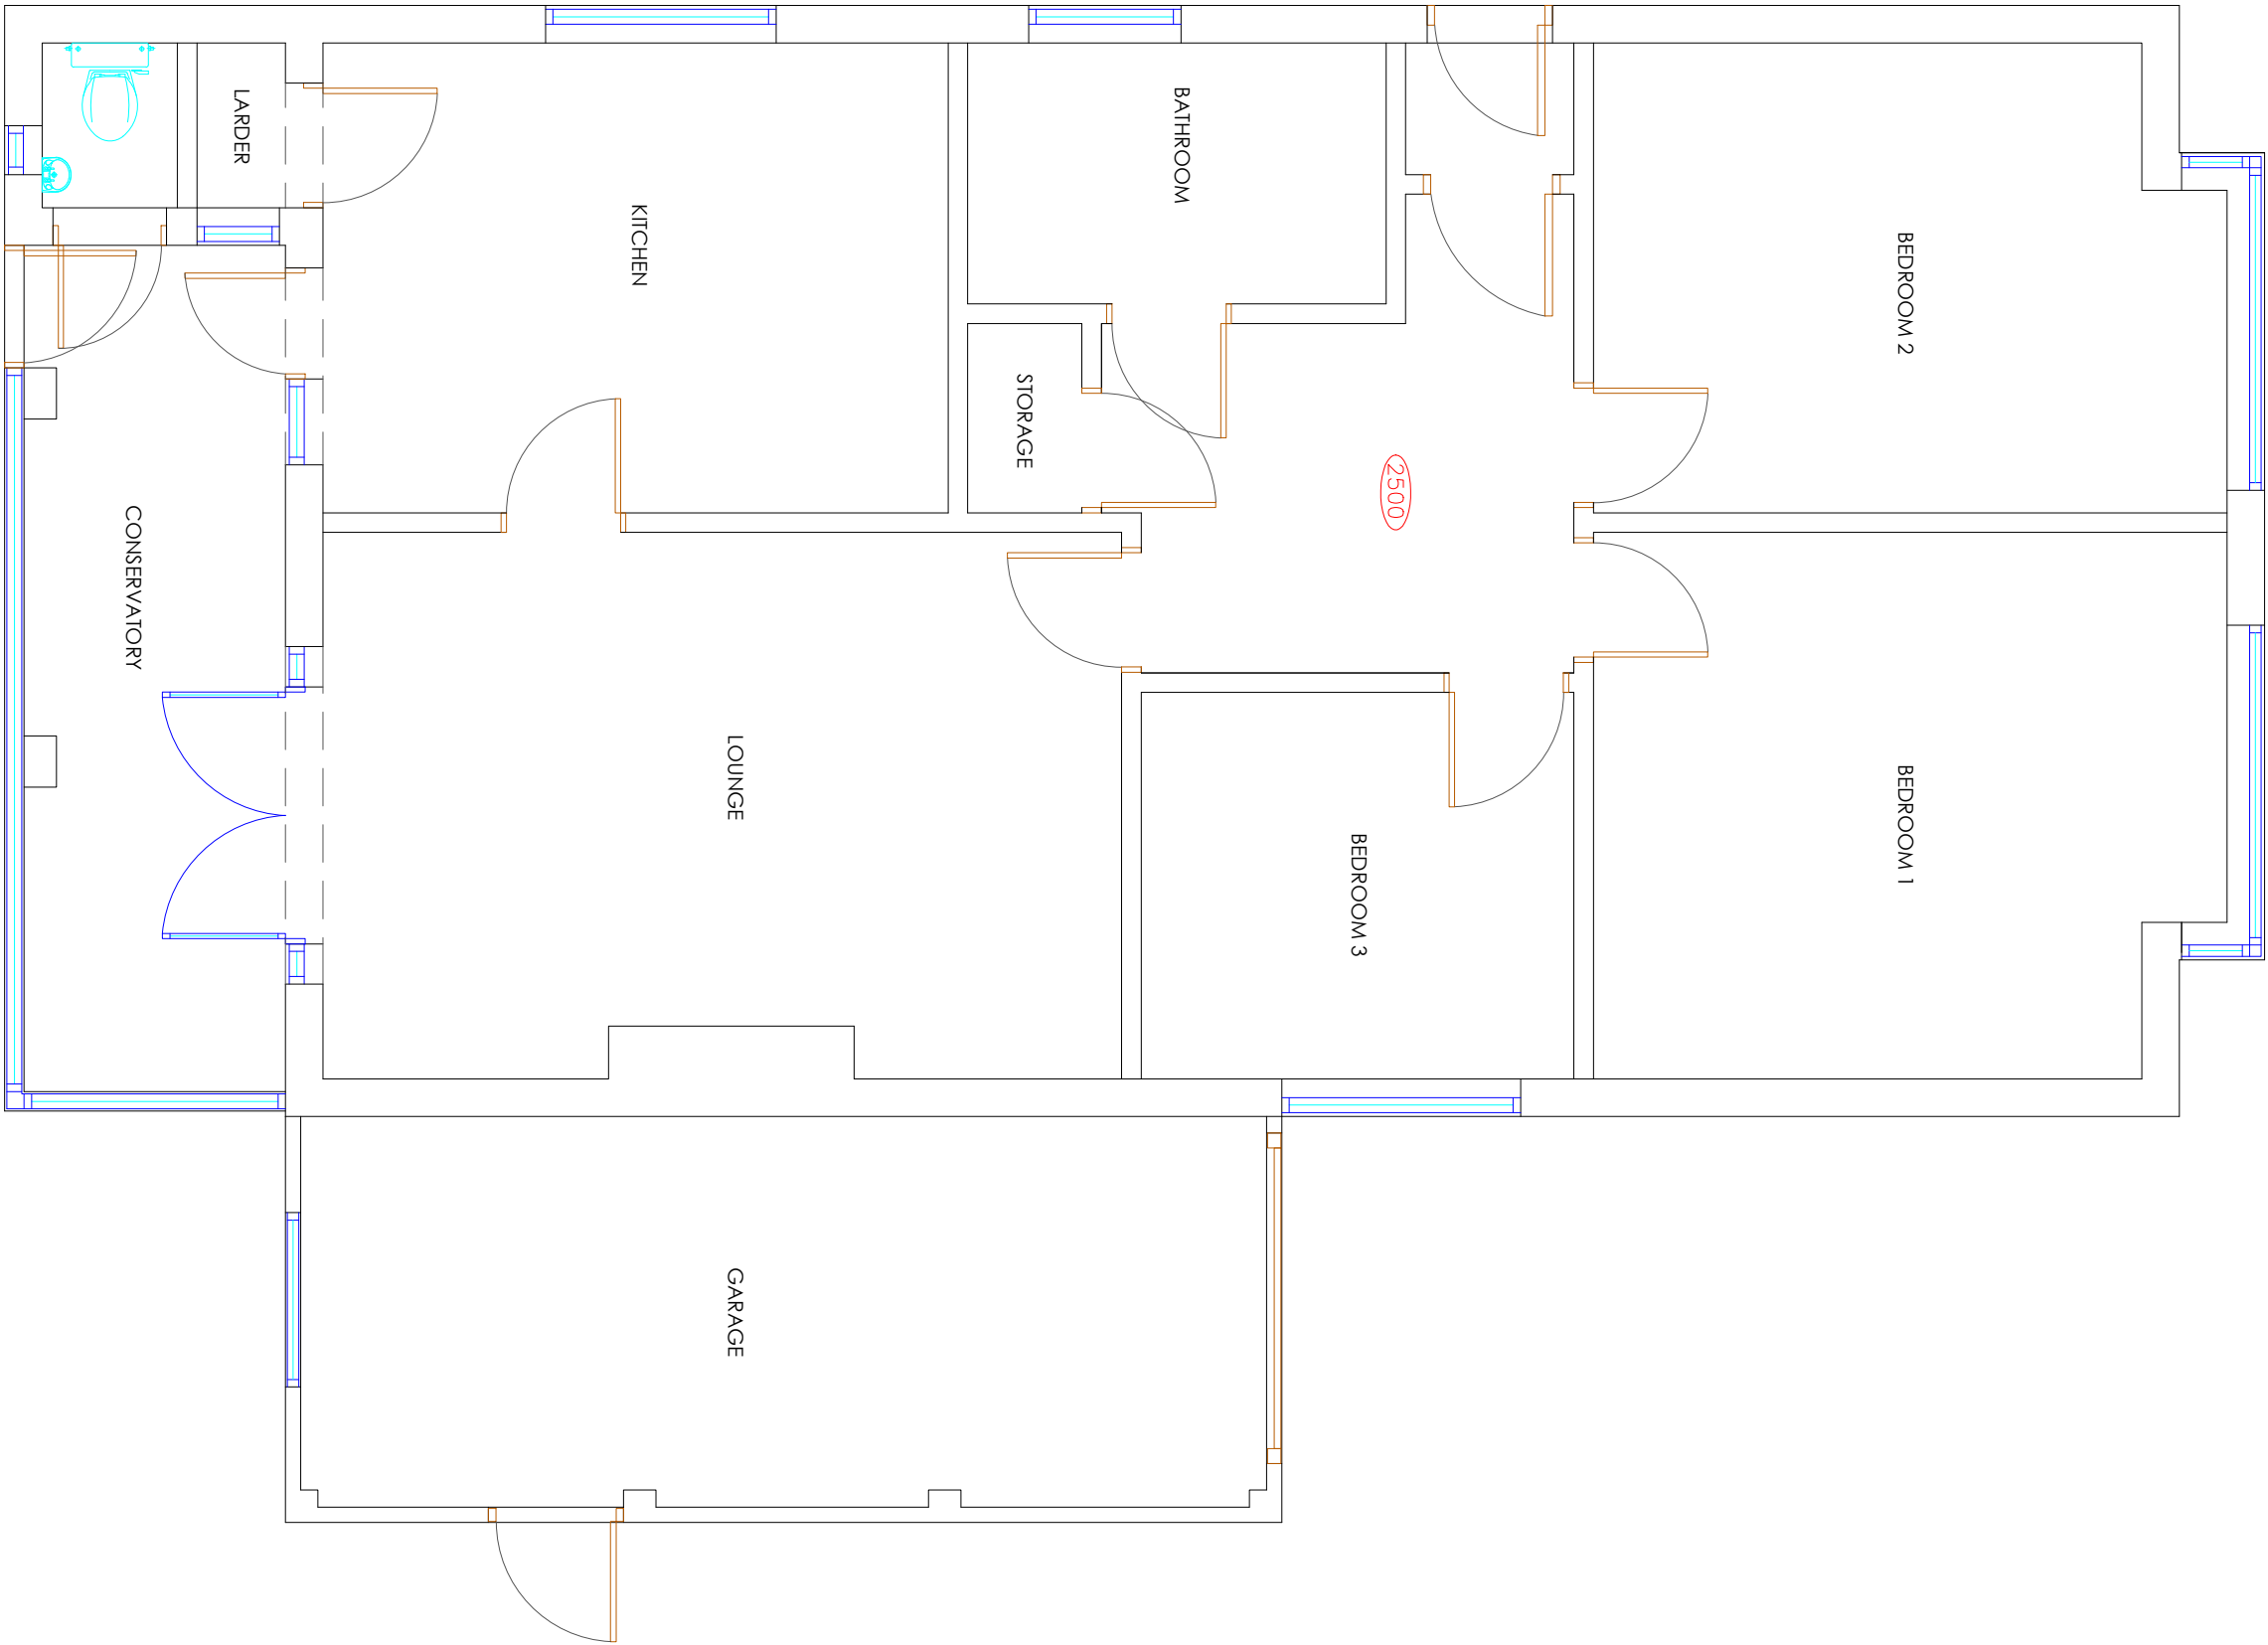

Copyright is reserved by GBS Designs and is issued on the condition that it is not copied or disclosed by or to any unauthorised persons without prior consent in writing from GBS Designs.

All dimensions to be checked on site
All structural elements to be specified by a suitably qualified structural engineer.

REV	DESCRIPTION	DRAWN	DATE
-	Initial design	JLR	28.05.19



Drawing Ref 16 WARCRES 02	
Scale at A1 N/A	Scale at A3 1:50
Date 28 MAY 2019	
Drawn by JLR	

Drawing Title
16 Warfield Cresent
Waterlooville
Hampshire
PO7 7JP

gbs designs
CAD - ARCHITECTURE - DESIGN
6 Shillinglee Waterlooville
Hampshire PO7 5RW
Tel 023 9225 8315
www.gbs-designs.co.uk