


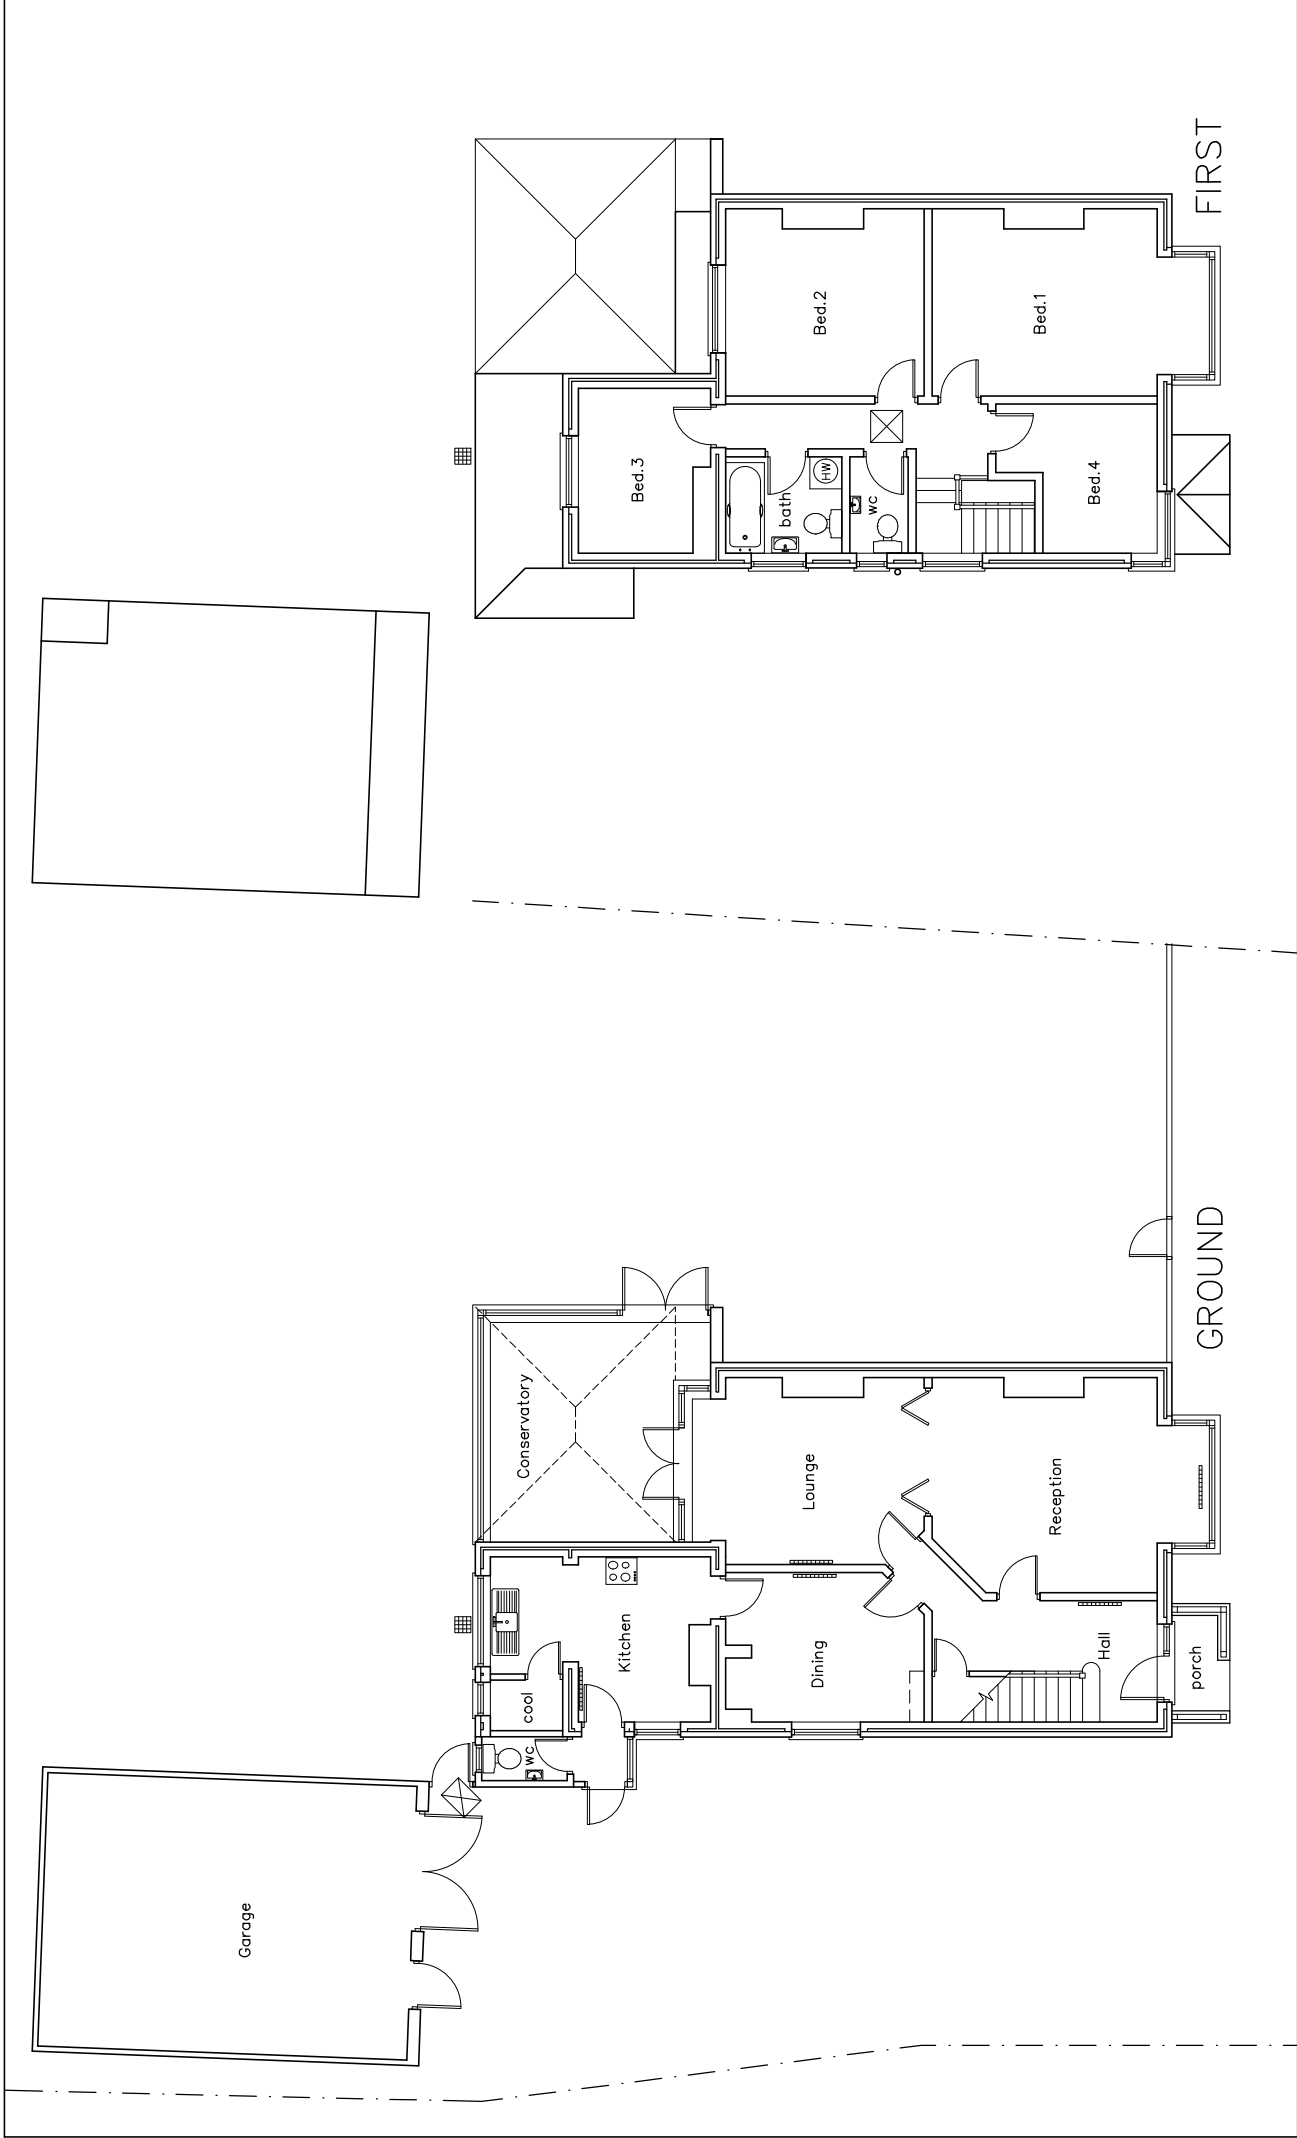

Mr. & Mrs. D. Jones 44 Hollow Lane Hayling Island PO11 9EY	SURVEY PLANS										CAD Critchley Architecture And Design Ltd. Contact: 0539 274 993 info@cadonline The Old Brewery, 25E South Street, Havant, PO9 8UJ		Scale A1=1: 50, A3=1: 100 Drawn MHC/JHL Date 23/07/19	19004-2110	
	Revisions a) Note/Date/Initial b) c) d)														
												10m	20m	30m	40m