

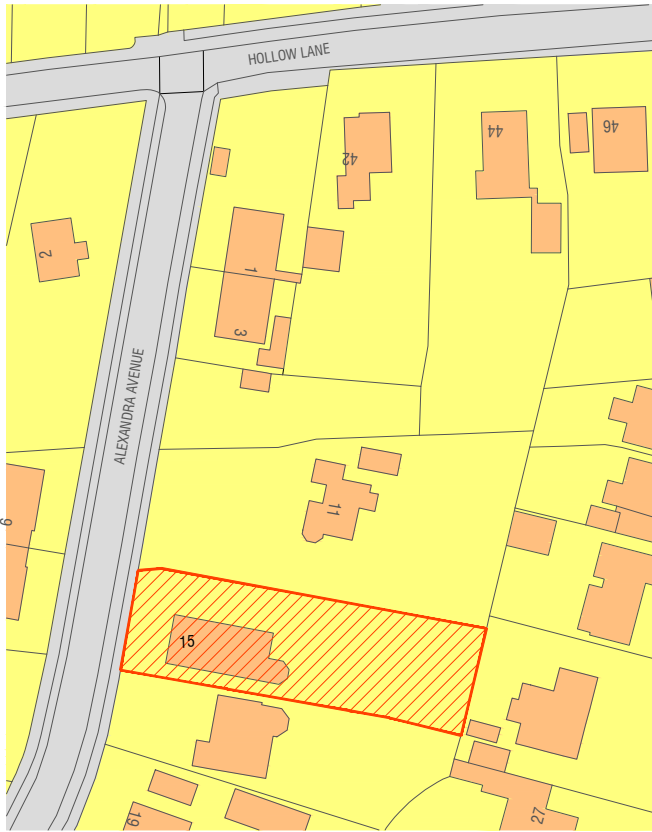
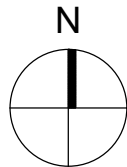
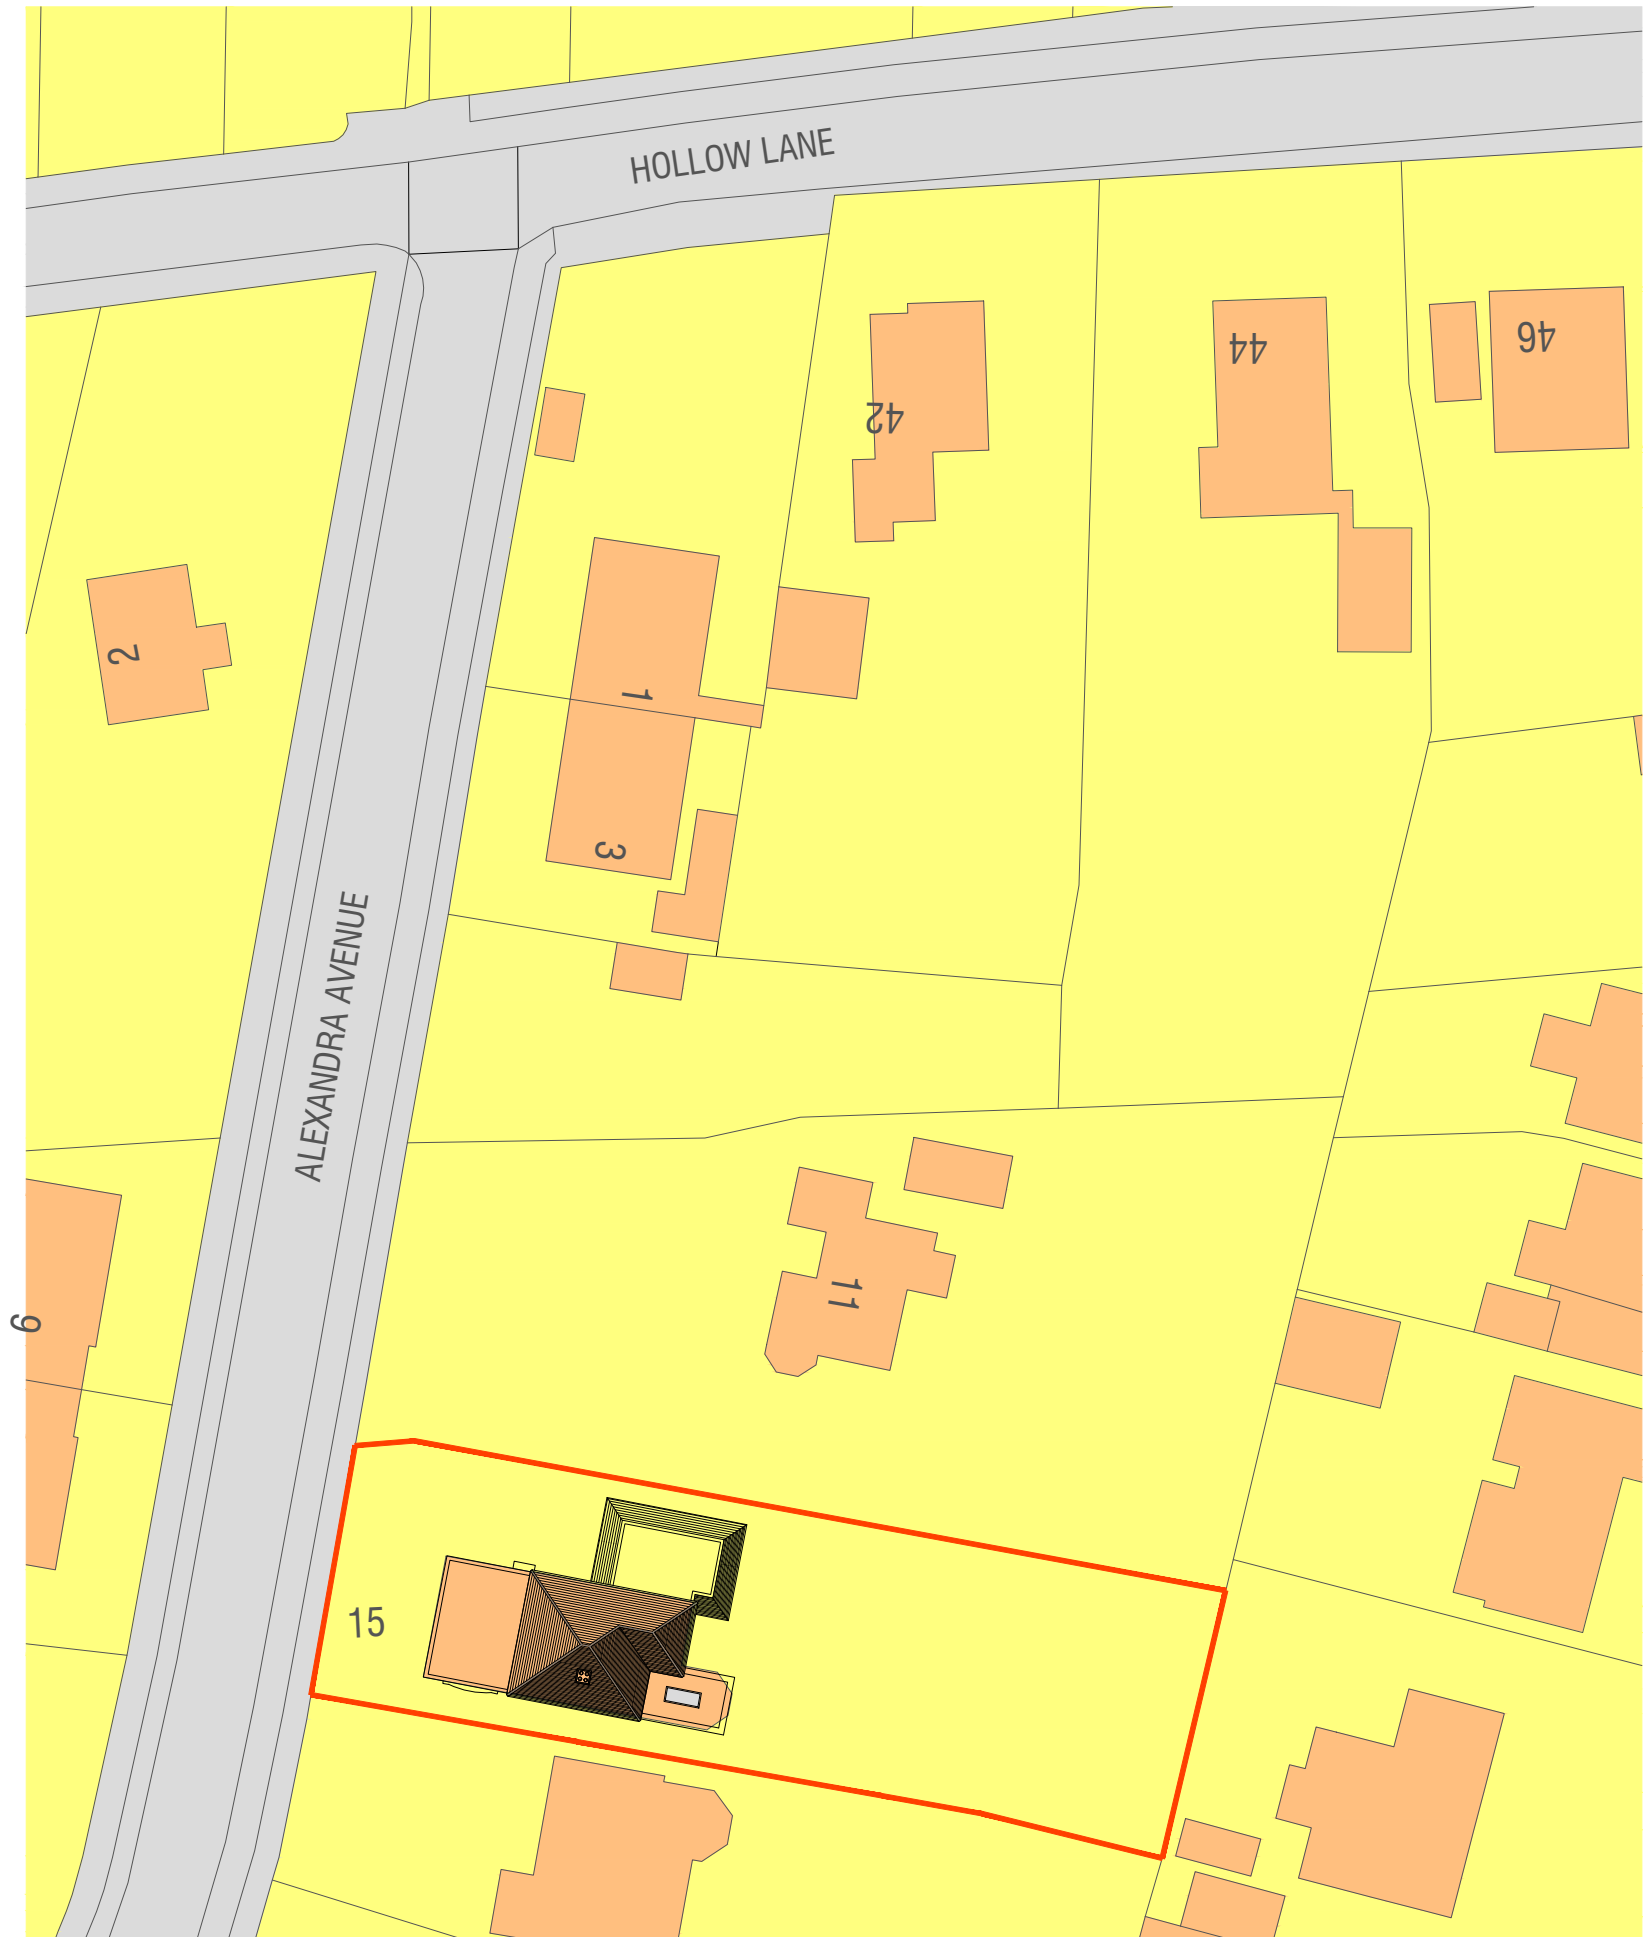


Location Plan 1:1250

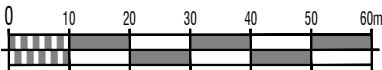

Block Plan 1:500

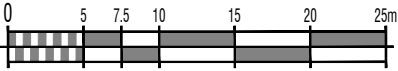

DRAWING STATUS:
Planning

REVISION:
C

PROJECT
Whitefriars
15 Alexandra Avenue
CLIENT
Petro Henning

Scale @ A3: Various
Date : © Jan 2020

Drawn by : LAC
Checked by : JM

DRAWING TITLE
Proposed
Location Plan and Block Plan

DRAWING NUMBER:
262.P106_C

C	13.01.20	Non material change reduced	LAC	JM
B	30.10.18	Layout Amended	JB	JM
A	10.10.18	First Issue	JB	JM
Rev	Date	Description	By	PM



Design Team Studios LLP
Copyright Reserved
Check Dimensions on Site

© Crown copyright and database rights (2015)
Ordnance Survey 0100031673
© Local Government Information House Limited copyright and database rights (2015) 0100031673



City Office (Design Drawn)
The Clock Tower, Great Southsea Street at Castle Road
Southsea, Portsmouth, Hants, PO5 3BY
Tel: 02392 837149

E: info@designteamstudios.com
W: www.designteamstudios.com