



BOUNDARY TREATMENTS


- 1800mm high close boarded timber Fence
- 1800mm Brick Wall with Timber Fence Panel
- 1800mm Brick Wall with Brick Piers
- 1000mm Estate Rail
- Hedge (height to be determined on location to landscape architects details)

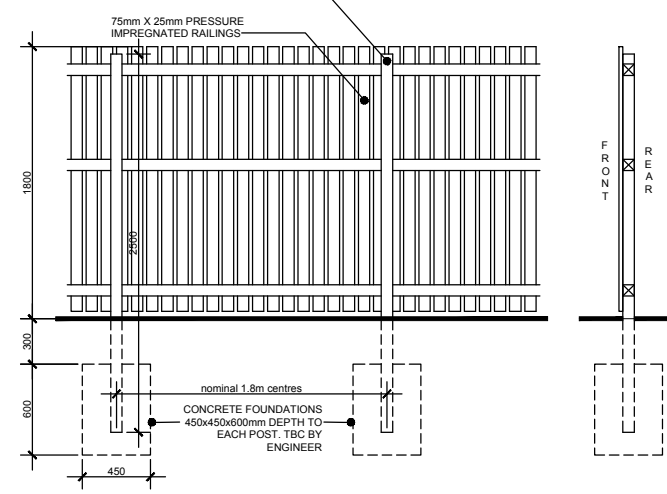


1800mm High Close Boarded Timber Fence

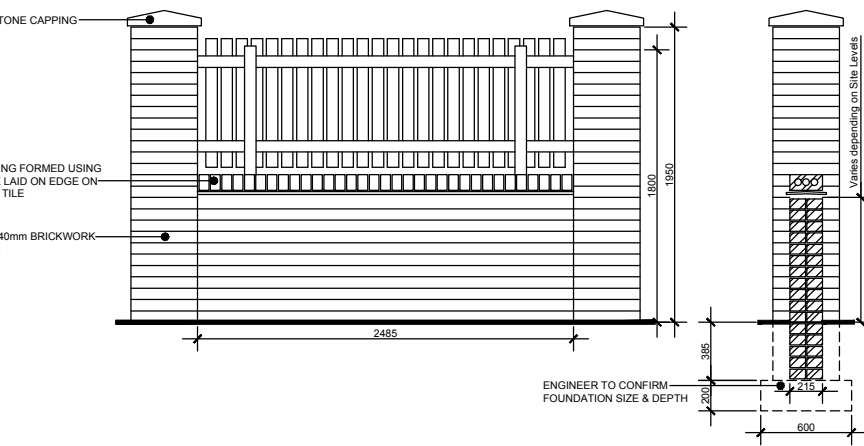

1800mm High Brick Wall with Timber Fence Panel

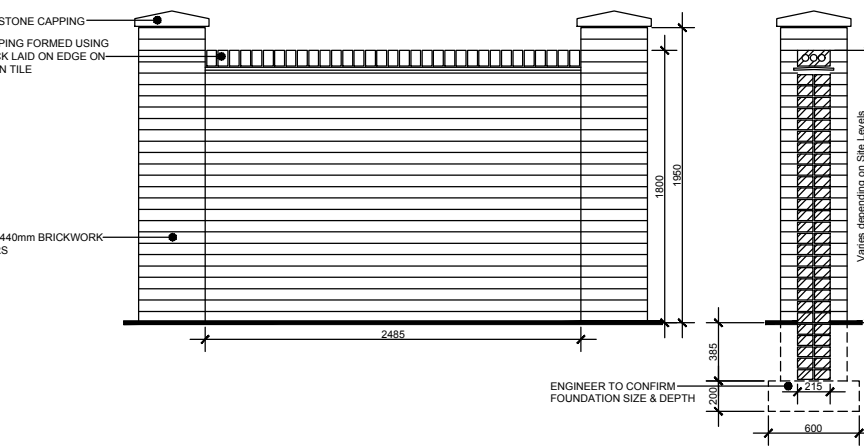

1800mm High Brick Wall with Brick Piers

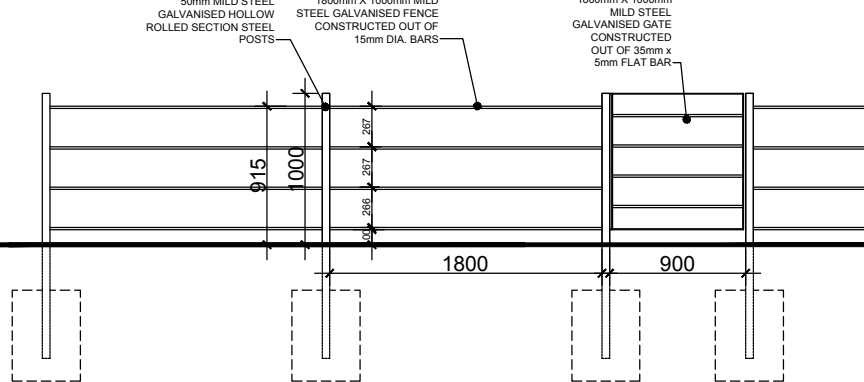

1000mm Estate Rail



Hedge (height to be determined on location)




DO NOT SCALE
All dimensions to be checked on site and Architect to be notified of any discrepancies prior to commencement

DESIGNER'S RISK ASSESSMENT

Construction (Design and Management) Regulations 2015

RESIDUAL RISKS:

REF.	DESCRIPTION	DATE:		
0	5	10	20	50 metres
Scale 1:500 @ A0				

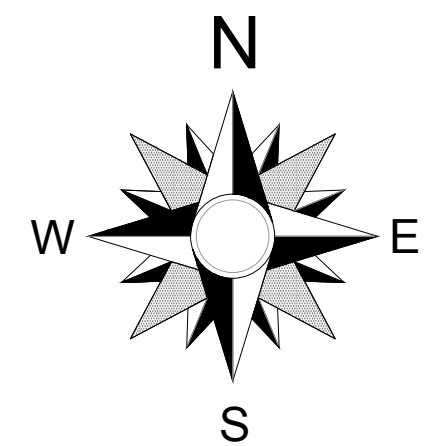

P1	28/06/19	Updated to correspond with latest layout SL-01 P1. Issued for planning KT	
D3	27/06/19	Updated to correspond with latest layout SL-01 D17.KT	
D2	26/06/19	Updated to correspond with latest layout SL-01 D16.KT	
D1	25/06/19	First issue.KT	
REVISION	DATE	DESCRIPTION	CHECKED



ARCHITECTURE | MASTERPLANNING | URBAN DESIGN

IDPartnership Northern, St Jude's, Barker Street, Shieldfield, Newcastle upon Tyne, NE2 1AS
T: +44 (0)191 281 4442 | W: idpartnership.com | E: info@idpartnership-northern.com

PROJECT/CLIENT
Sinah Lane, Hayling Island
for BDW Southampton

DRAWING TITLE
Boundary Treatment Plan

PROJECT/ARCHITECT	KD	PROJECT NO.	N81:2517	DRAWING REVISION	
DRAWN BY	KT	DRAWING NO.	PL-04	P1	
CHECKED	IDP	SCALE	1:500 @ A0	DRAWING STATUS	PLANNING
DATE	June 2019				

COPYRIGHT : IDPartnership Northern