
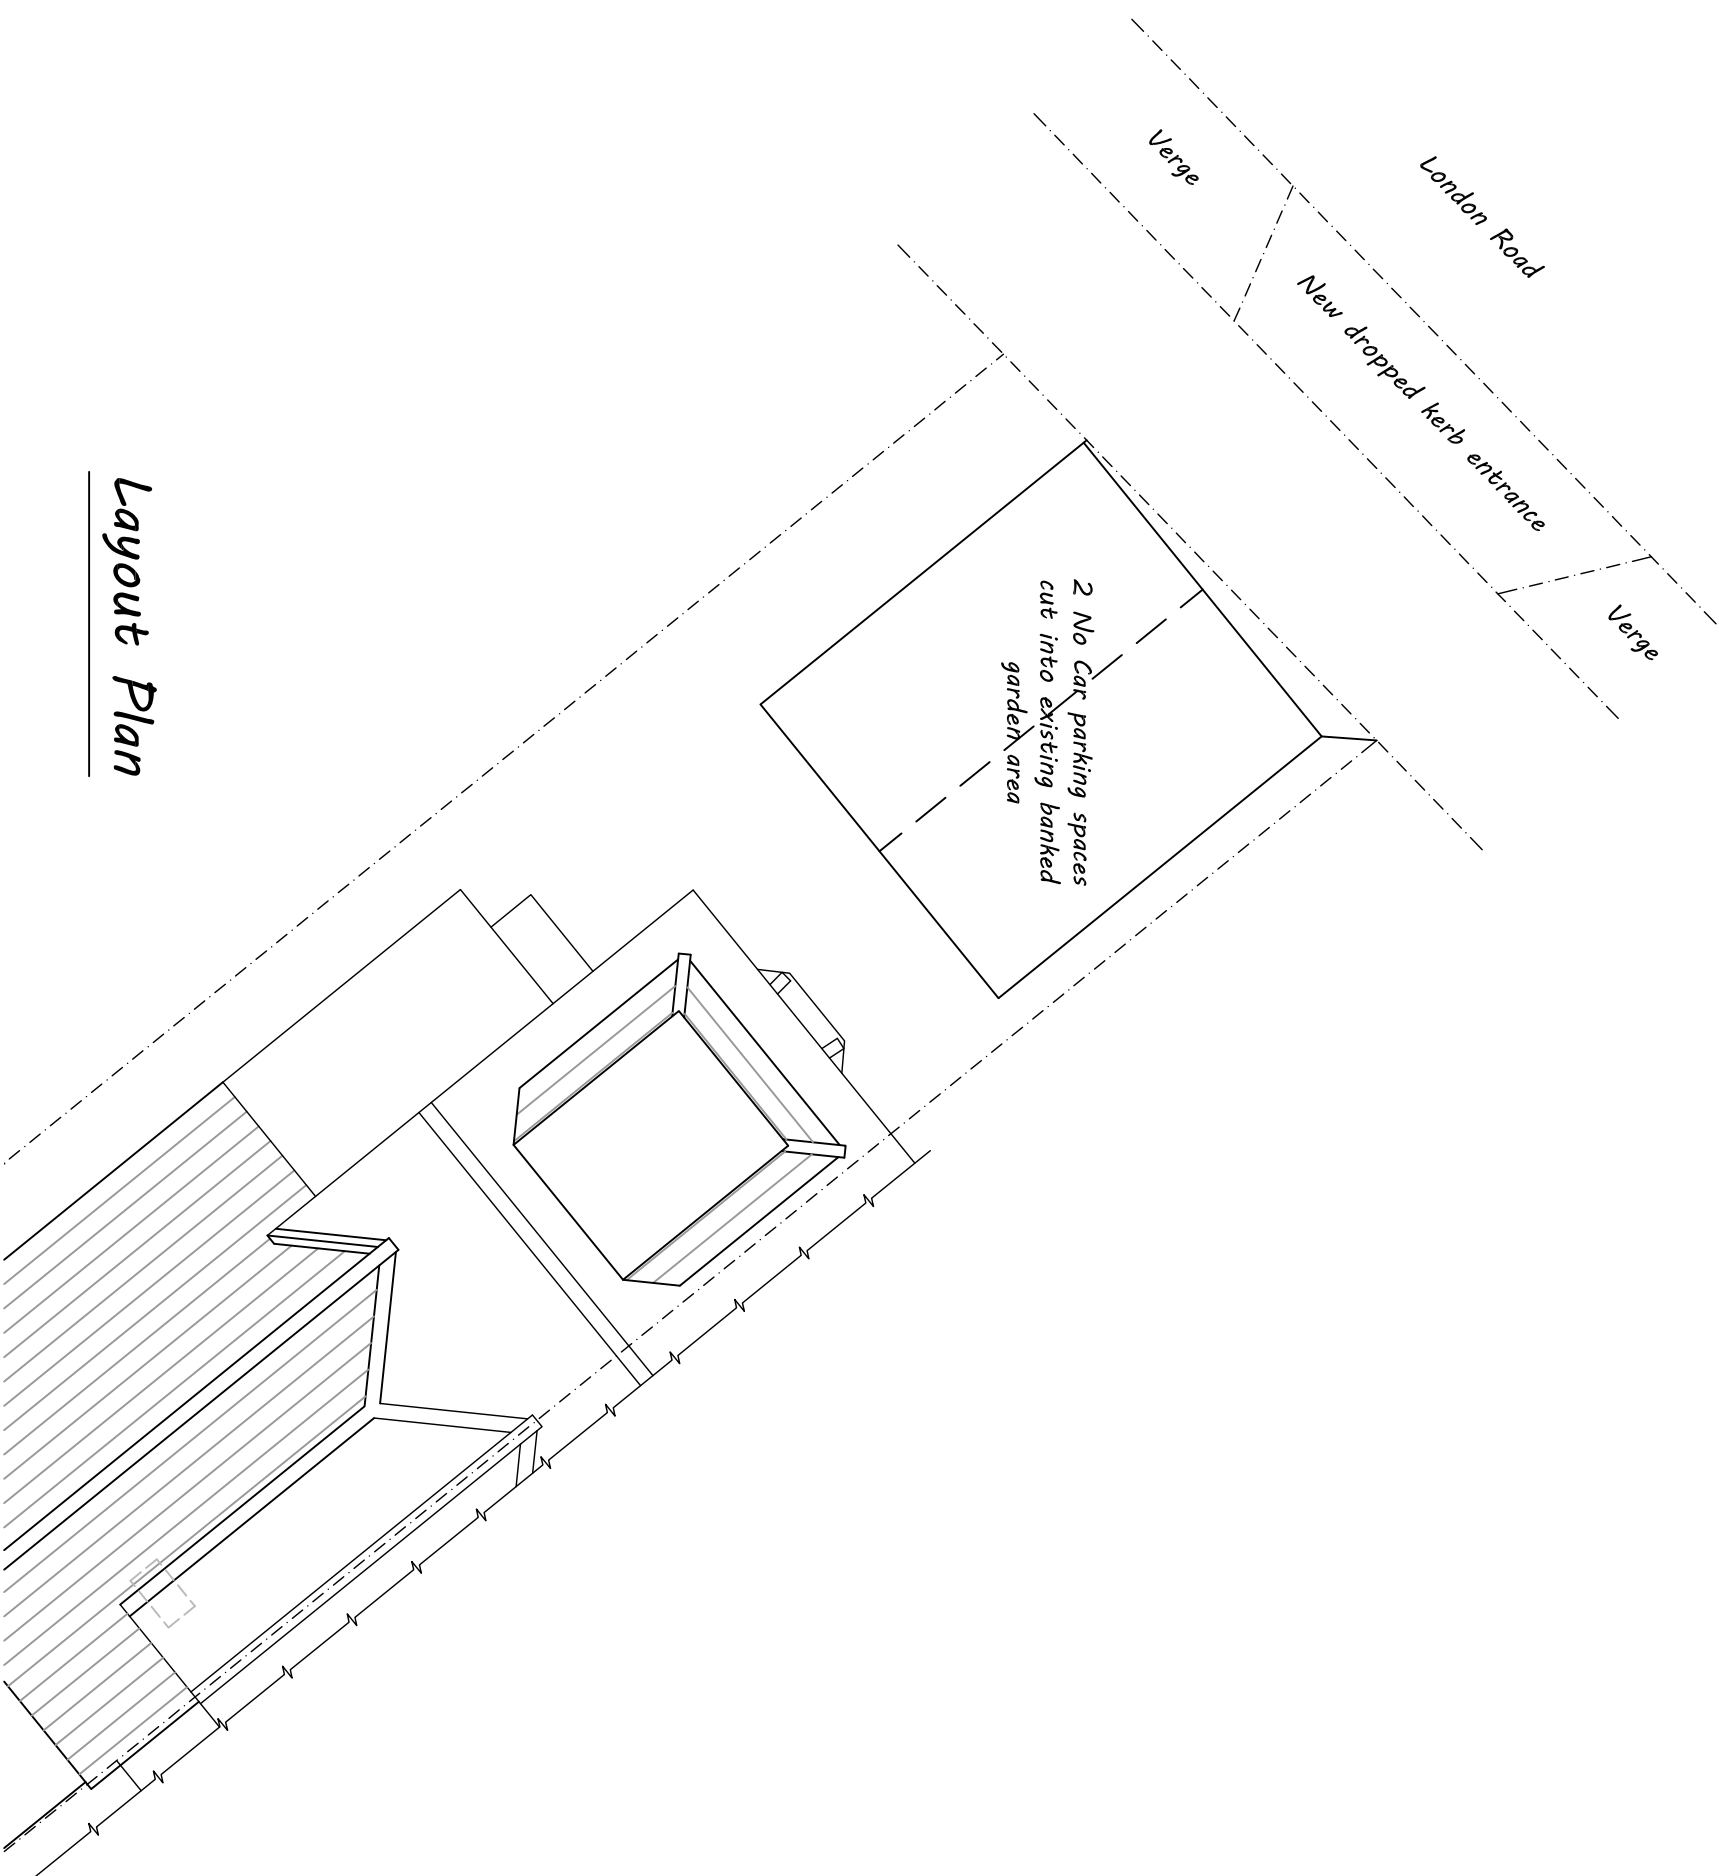
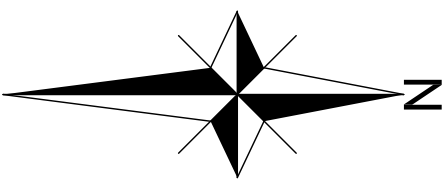


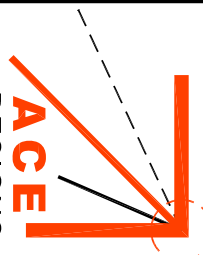

			Architectural & Civil Engineering Design 143 Station Road, Liss, Hants. GU33 7AJ Tel 01730 894988 e-mail: enquiries@acedesigns-ltd.co.uk www.ace-designs.co.uk		
Job Title		Proposed extension and alterations at 168 London Road, Waterlooville			
Drawing Title		Layout Plan as proposed			
Client					
Mr G Cleverley					
Scale		Date		Designed	
1:100 @ A3		Mar 19		GG	
Drawn		Checked		Approved	
EV		GG			
Job No		Drawing No		Rev	
190305		190305 / 06		A	