

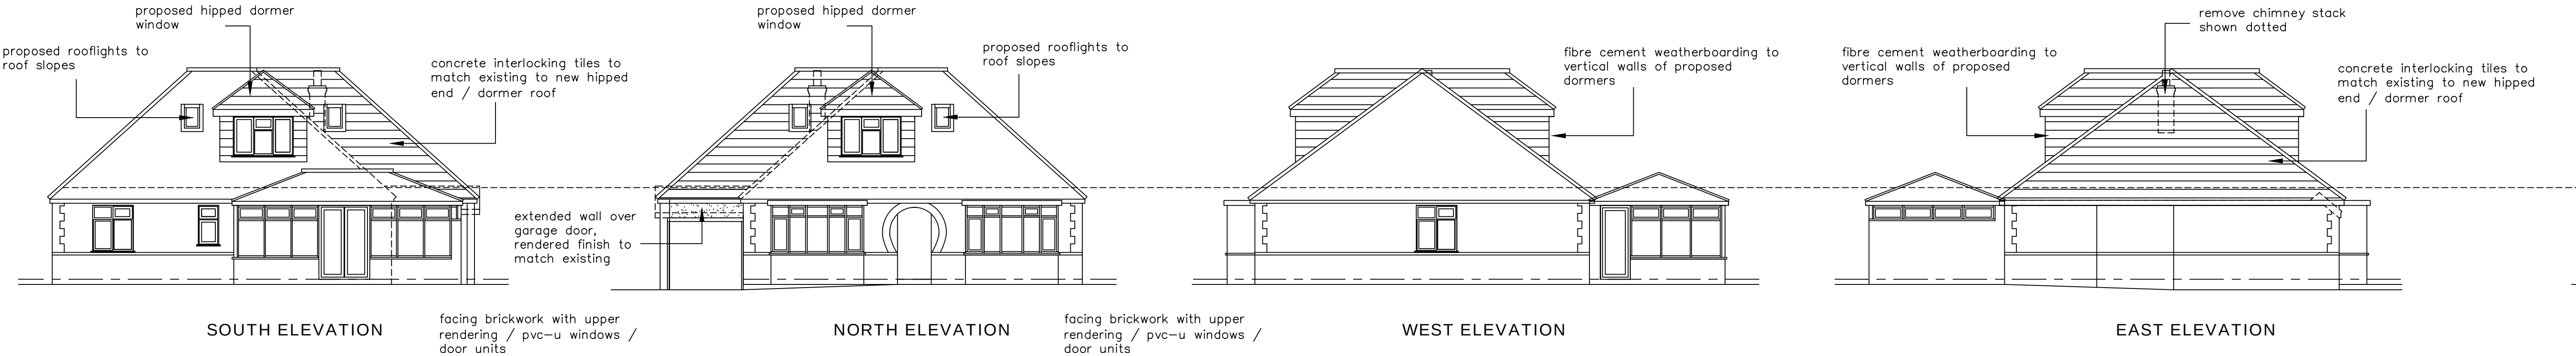


PROPOSED ELEVATIONS
SCALE 1 : 100

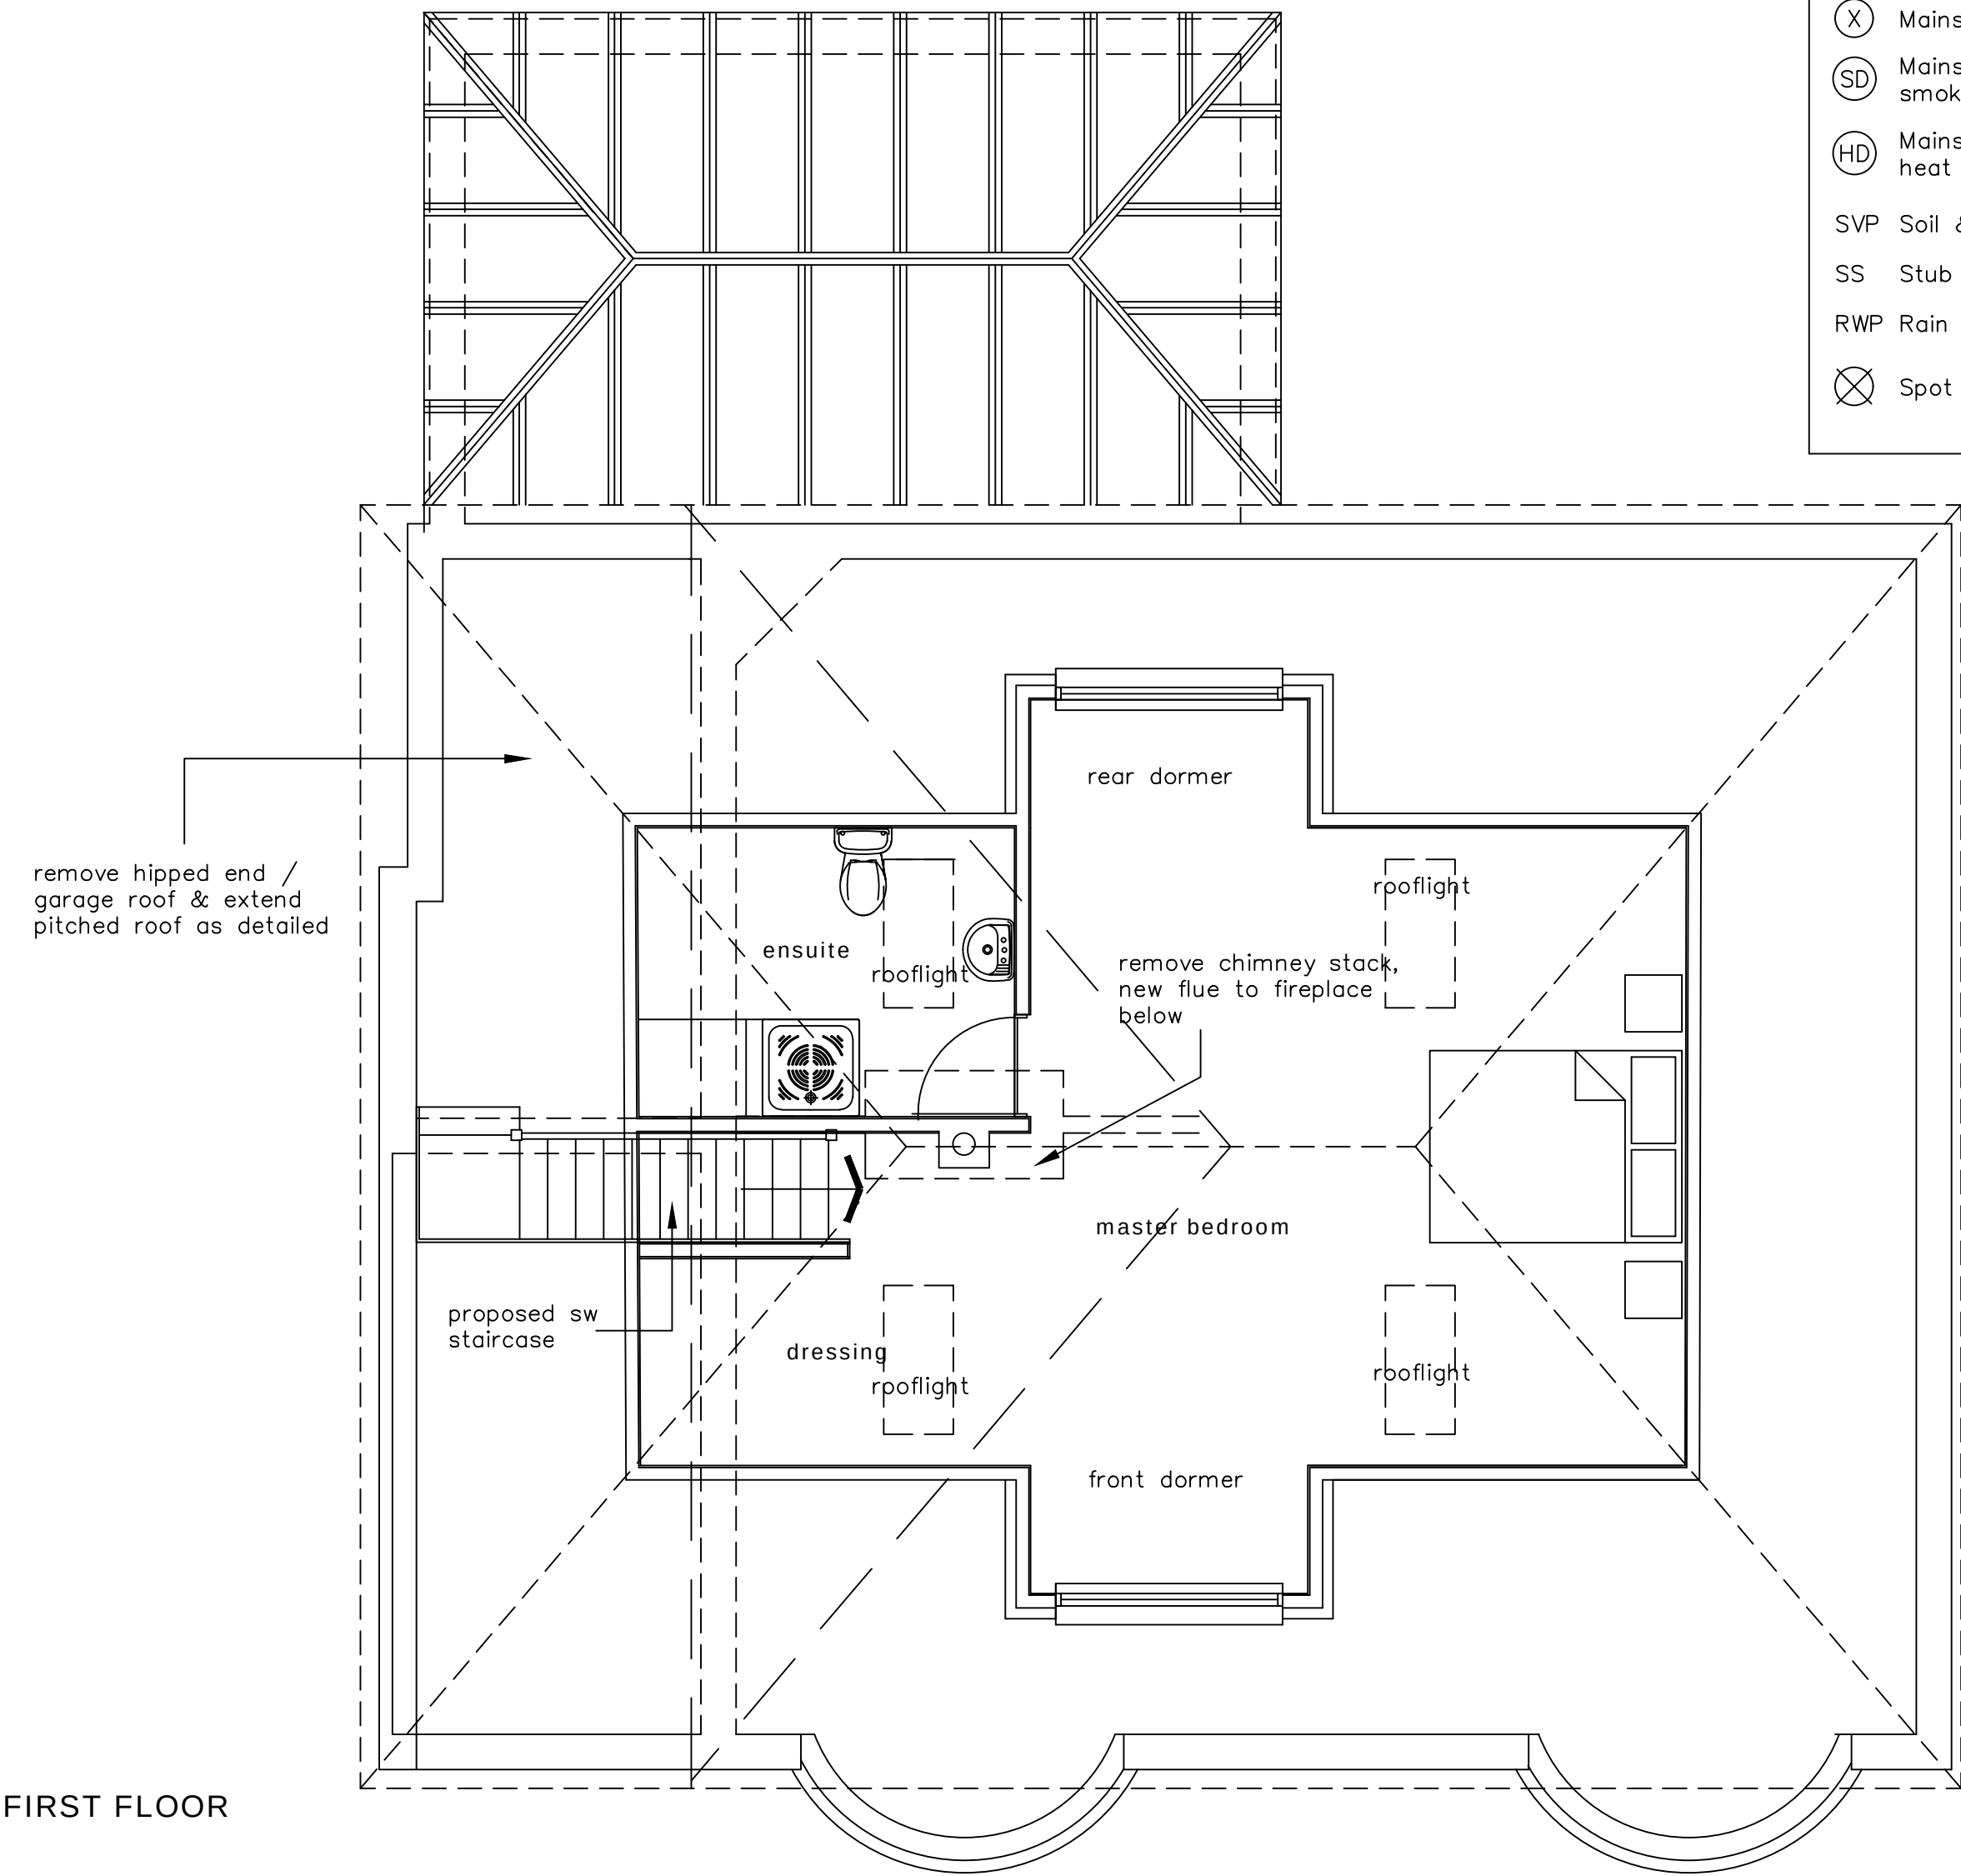

PROPOSED LAYOUTS
SCALE 1 : 50

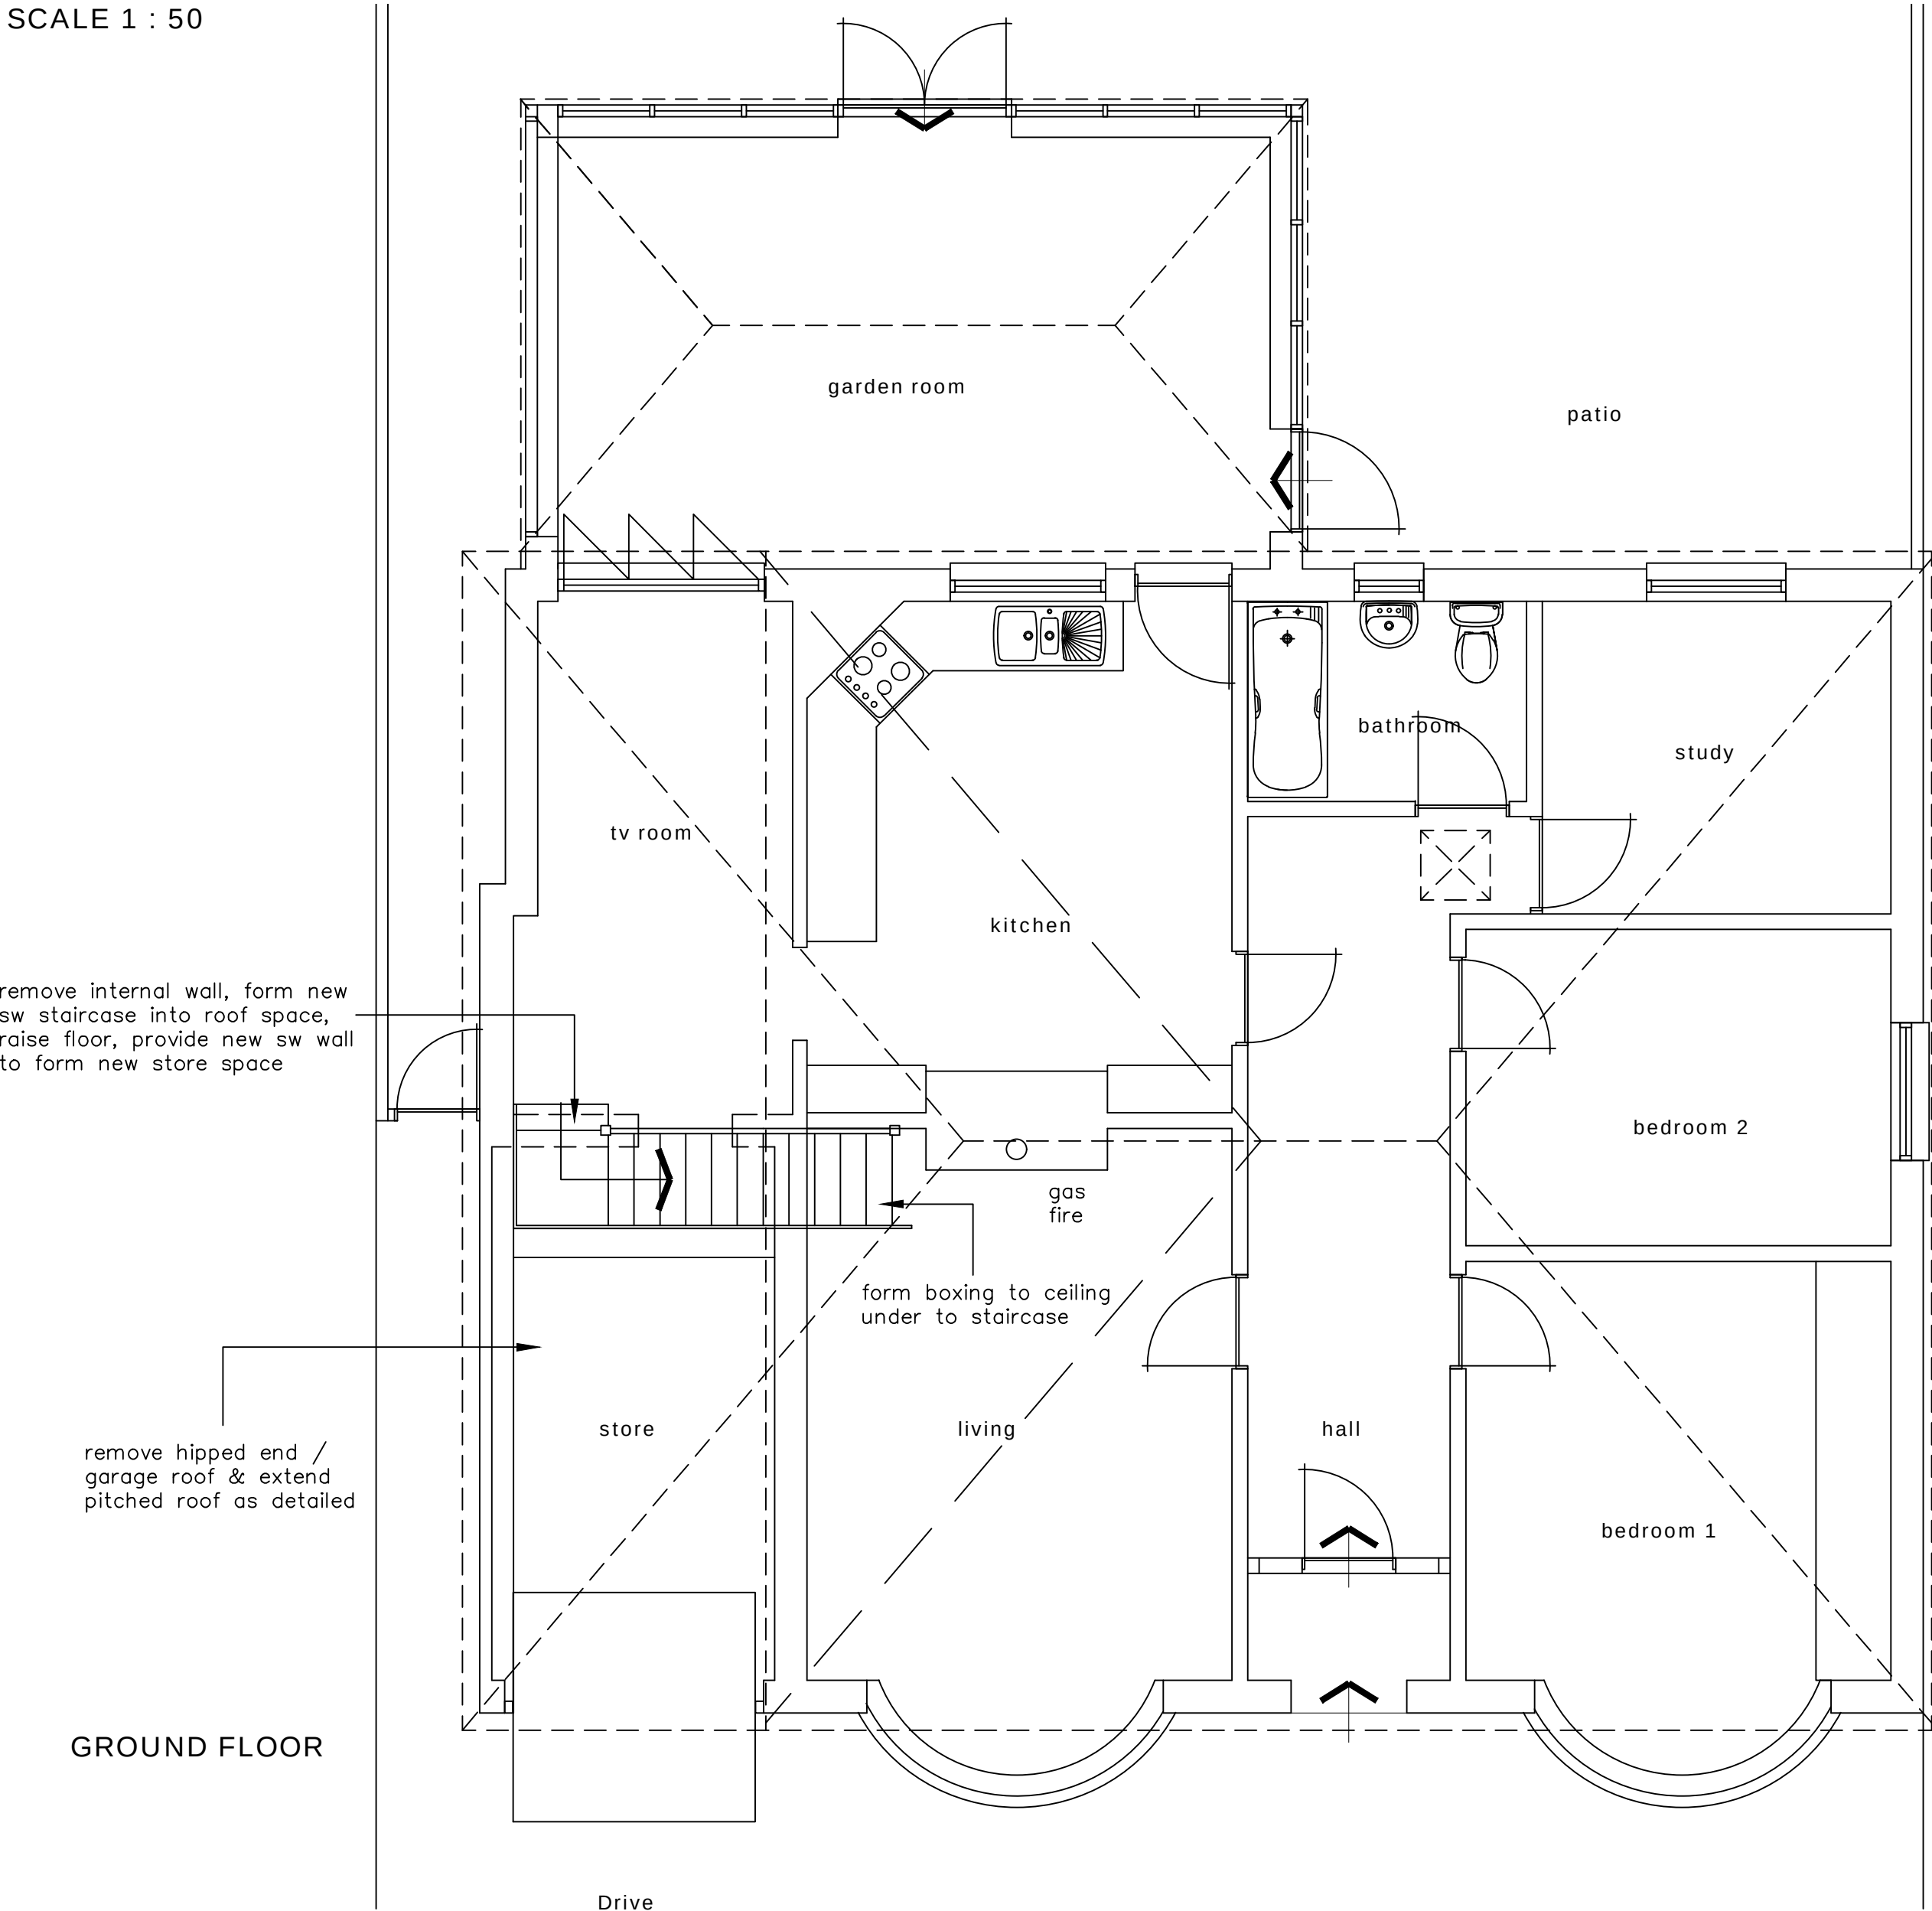

KEY:	
	Blockwork
	External brickwork
	Timber/metal framed stud walling
	Mains Powered Extract Fan
	Mains Powered interconnecting smoke detectors
	Mains Powered interconnecting heat detectors
SVP	Soil & vent pipe
SS	Stub stack
RWP	Rain water pipe
	Spot levels

NOTES:
The design and construction of this project shall be in accordance with the current Building Regulations & NHBC Standards. These notes & drawings have been prepared solely for the purpose of Planning & Building Regulation approval.


Do not scale from this drawing unless for Planning purposes. All dimensions to be checked on-site and any alterations to be approved by the Architect and/or client prior to any work commencing.

Ordinance Survey Licence No: 100047591

This drawing to be copyright and to be read in conjunction with all other drawings

AMENDMENTS:

Rev A : Fibre cement weatherboarding added to dormer walls in lieu of concrete tiling, wall detail over garage door added – 24/09/19

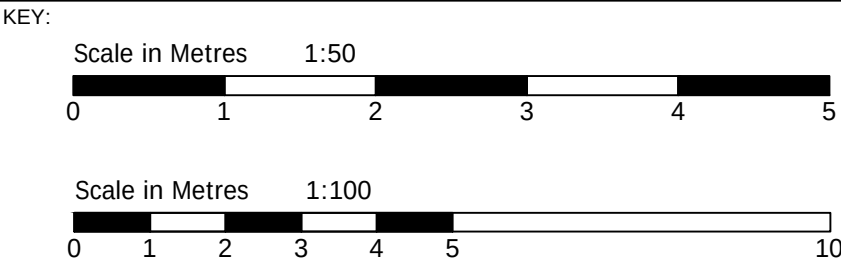

CLIENT NAME
& ADDRESS

Mr & Mrs A Mousdale
6 Alameda Way
Waterlooville
PO7 5HB

PROJECT
ADDRESS

6 Alameda Way
Waterlooville
PO7 5HB

DRAWING DETAILS

PLANNING DRAWING

Proposed Layouts & Elevations
Roof Layout

PROJECT No 927	DWG No 2	REV No A
SCALE 1:50 1:100 @ A1	DRAWN BWH	DATE 04/09/19



B H ARCHITECTURE Ltd
Heath Cottage
Newlands Lane
Purbrook
Waterlooville
Hants
PO7 5SQ
Tel: 023 9223 2322
Mob: 07747 771808
E-mail:bernard@bernardharding.com